


Scale 1:500

0m 5m 10m 15m 20m 25m

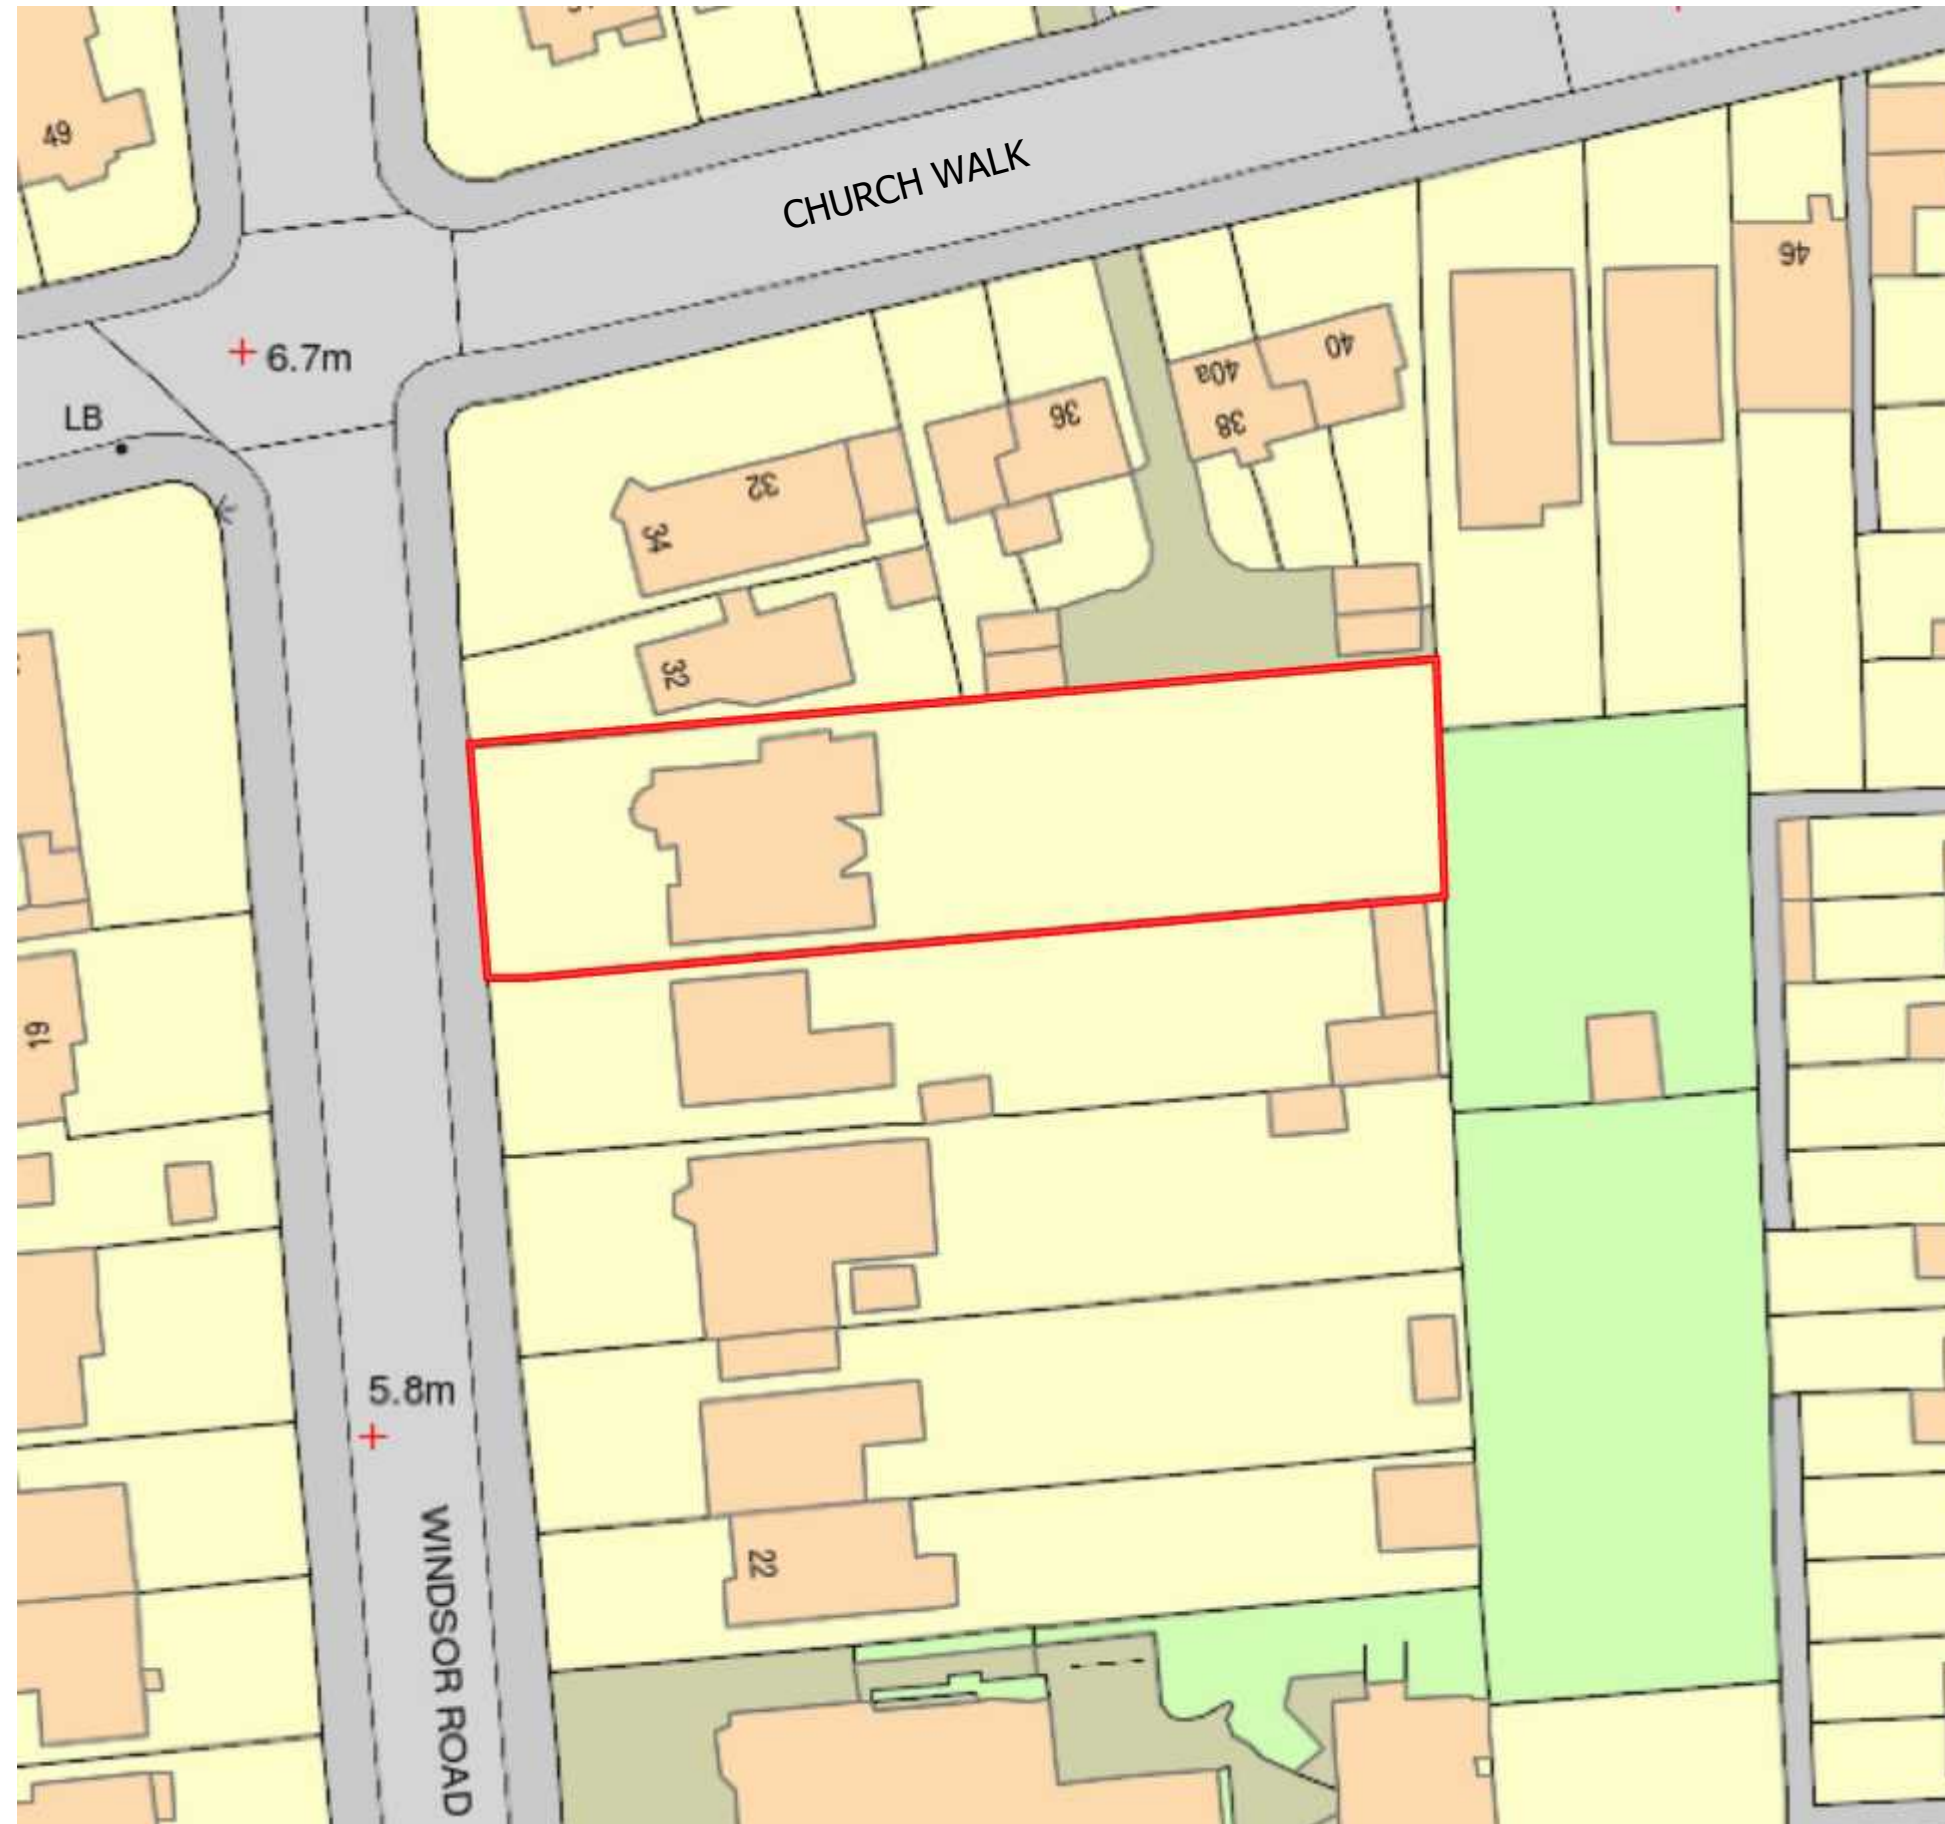

Date
17/02/2026

CLIENT
30 Windsor Road
Worthing
BN11 2LX

DRAWN BY
Sensational Spaces
SCALE : 1:500 @ A3

TITLE
Existing Block
Plan

DWG 02