


Centrally located between  
left and right boundaries

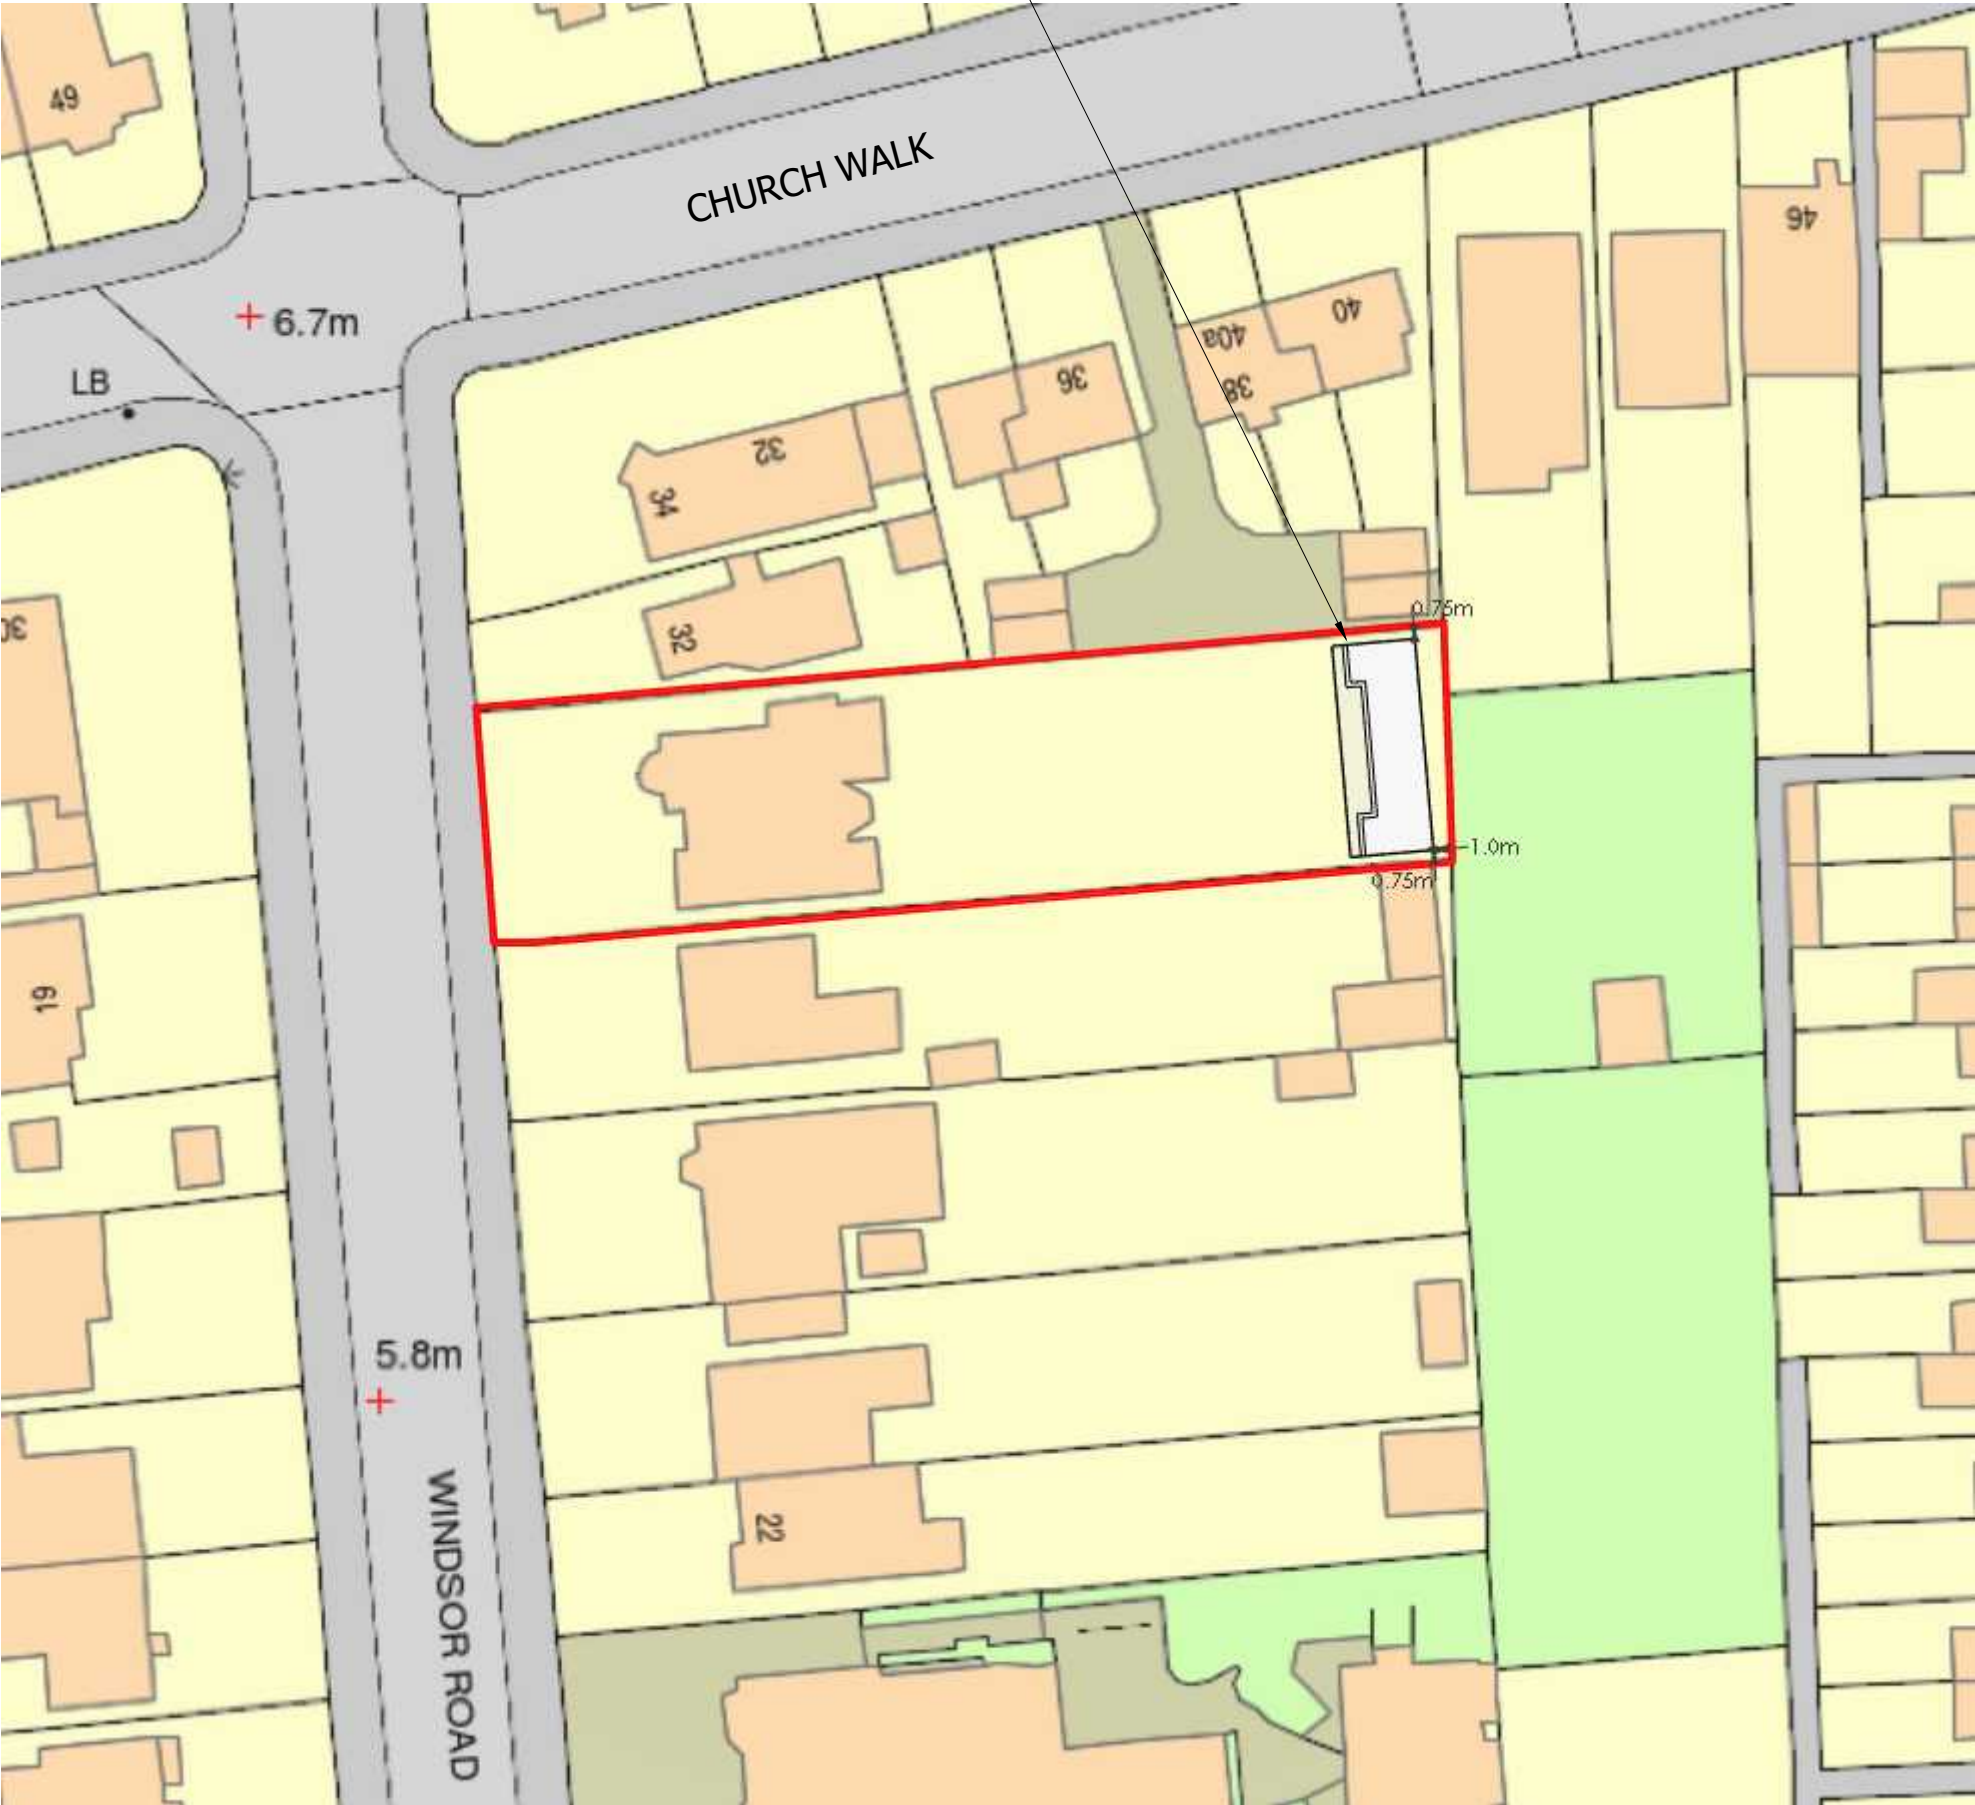

Scale 1:500

0m 5m 10m 15m 20m 25m



**Date**  
17/02/2026

**CLIENT**  
30 Windsor Road  
Worthing  
BN11 2LX

**DRAWN BY**  
Sensational Spaces  
**SCALE :** 1:500 @ A3

**TITLE**  
Proposed  
Block Plan

**DWG 03**