
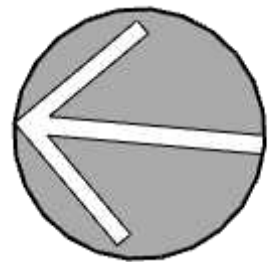


PROPOSED PLAN

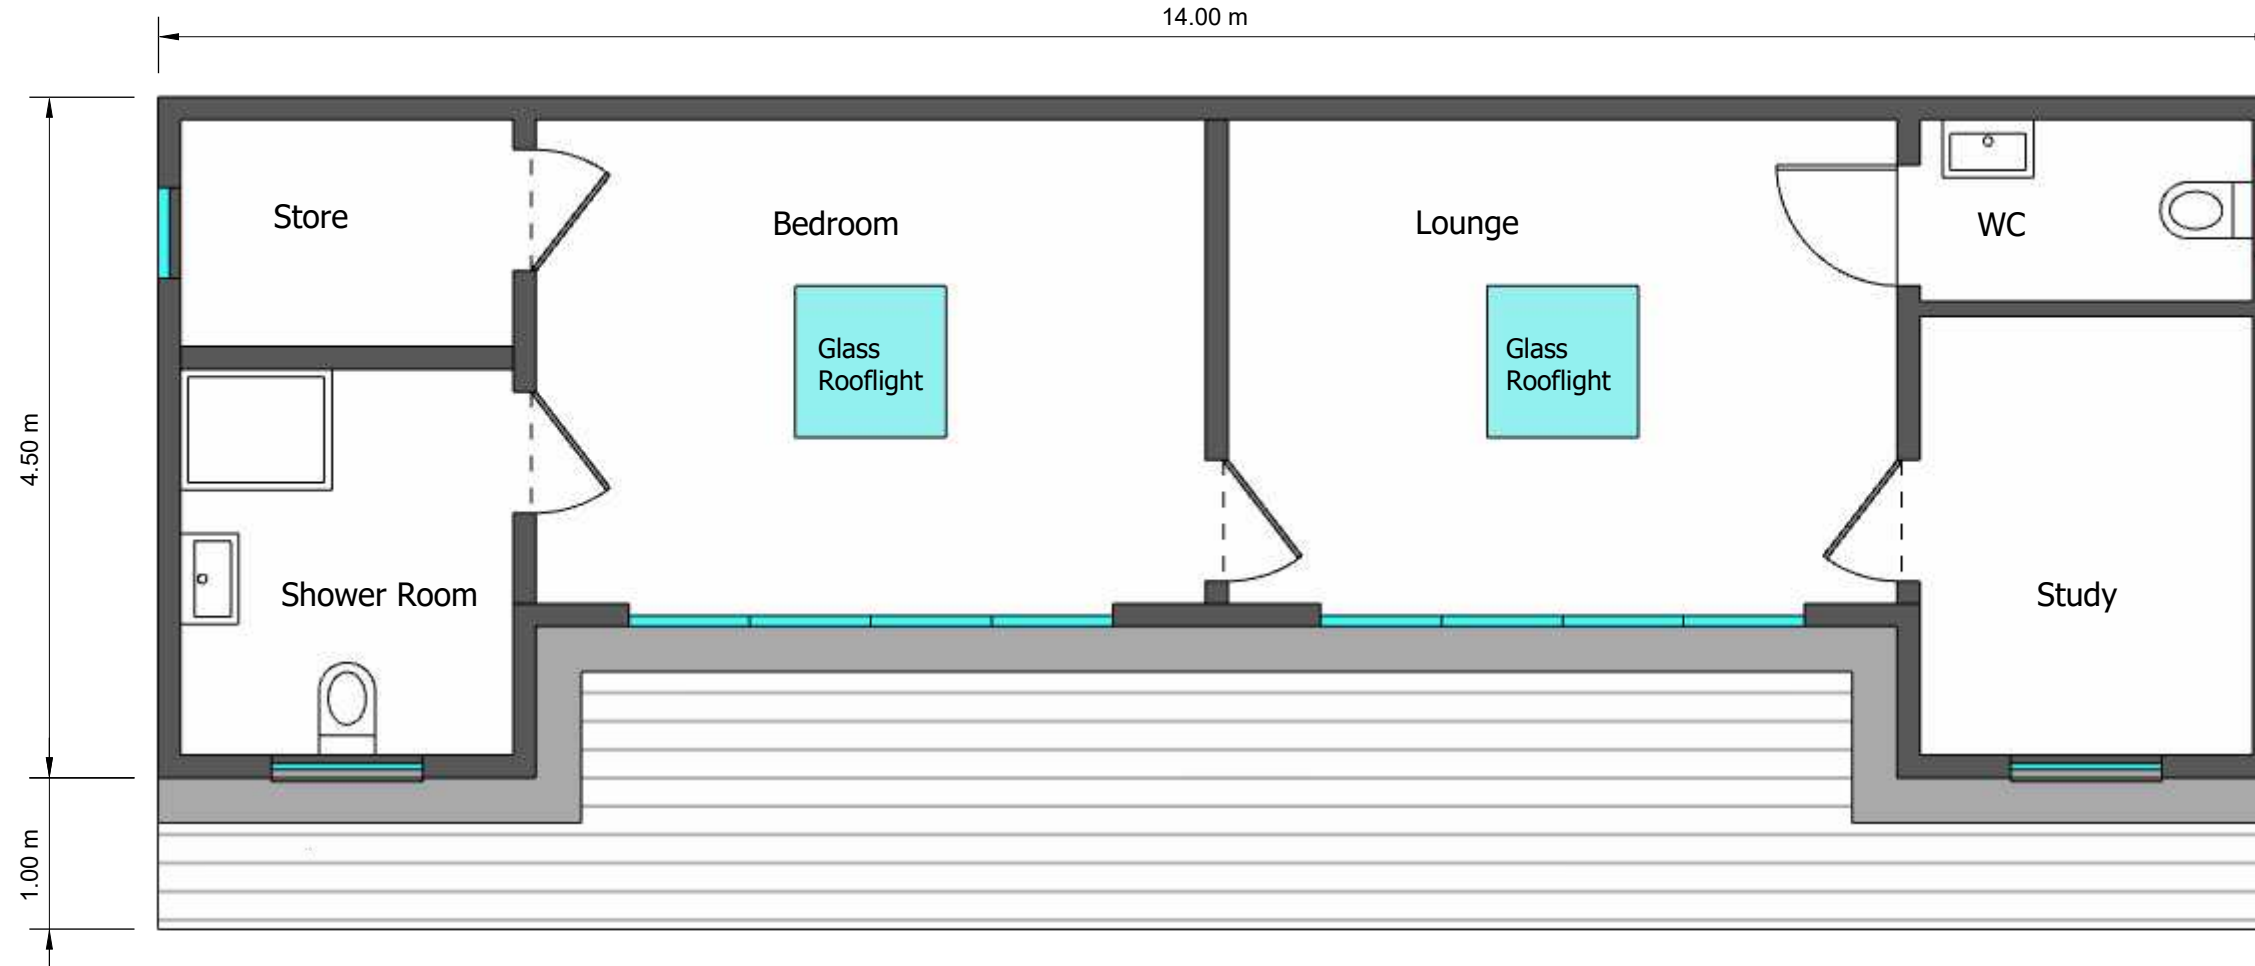

Scale 1:50

Garden Building Specification:

Foundations: Galvanised Steel Screw Piles

Structure: Pre designed timber frame.

Roof: Single Ply EPDM Rubber Membrane

Insulation: 100mm in the floors and ceilings and 70mm in the walls

Exterior Cladding: Vertical Millboard cladding panelling to all sides. uPVC trim.

Door and window frames: Thermo efficient, double glazed doors, and assorted glazing with Aluminium frames.

This drawing is for Town Planning Purposes only, It must not be used for any other purpose.



0m 5m 6m 7m 8m 9m 10m

Date
04/03/2026

CLIENT
30 Windsor Road
Worthing
BN11 2LX

DRAWN BY
Sensational Spaces

SCALE : 1:50
@A3

TITLE
Proposed Floor
Plan Annotated

DWG 04i