



PROPOSED FRONT West

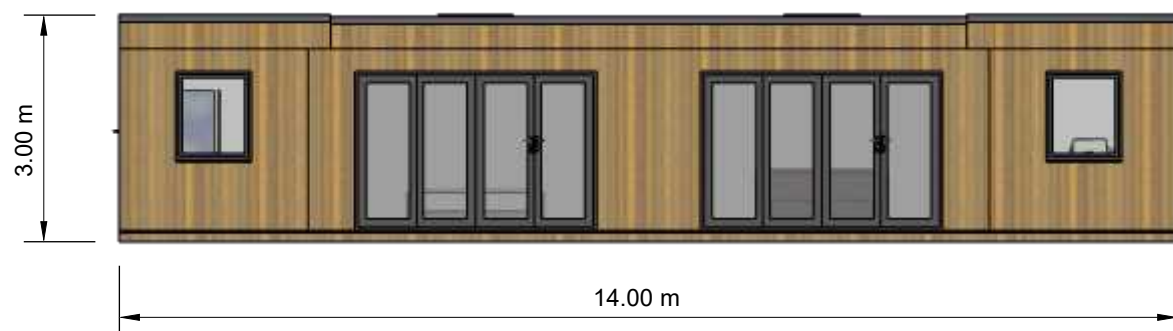

PROPOSED SIDE North

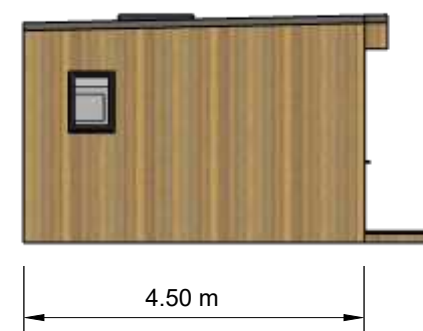

PROPOSED REAR East



PROPOSED SIDE South



Scale in metres



Garden Building Specification:

Foundations: Galvanised Steel Screw Piles

Structure: Pre designed timber frame.

Roof: Single Ply EPDM Rubber Membrane

Insulation: 100mm in the floors and ceilings and 70mm in the walls

Exterior Cladding: Vertical Golden Oak Millboard cladding panelling to all sides.
uPVC trim.

Door and window frames: Thermo efficient, double glazed doors, and assorted glazing with Aluminium frames.

This drawing is for Town Planning Purposes only, It must not be used for any other purpose.

Date
04/03/2026

CLIENT
30 Windsor Road
Worthing
BN11 2LX

DRAWN BY
Sensational Spaces

SCALE : 1:100
@A3

TITLE
Proposed
Elevations

DWG 06i