


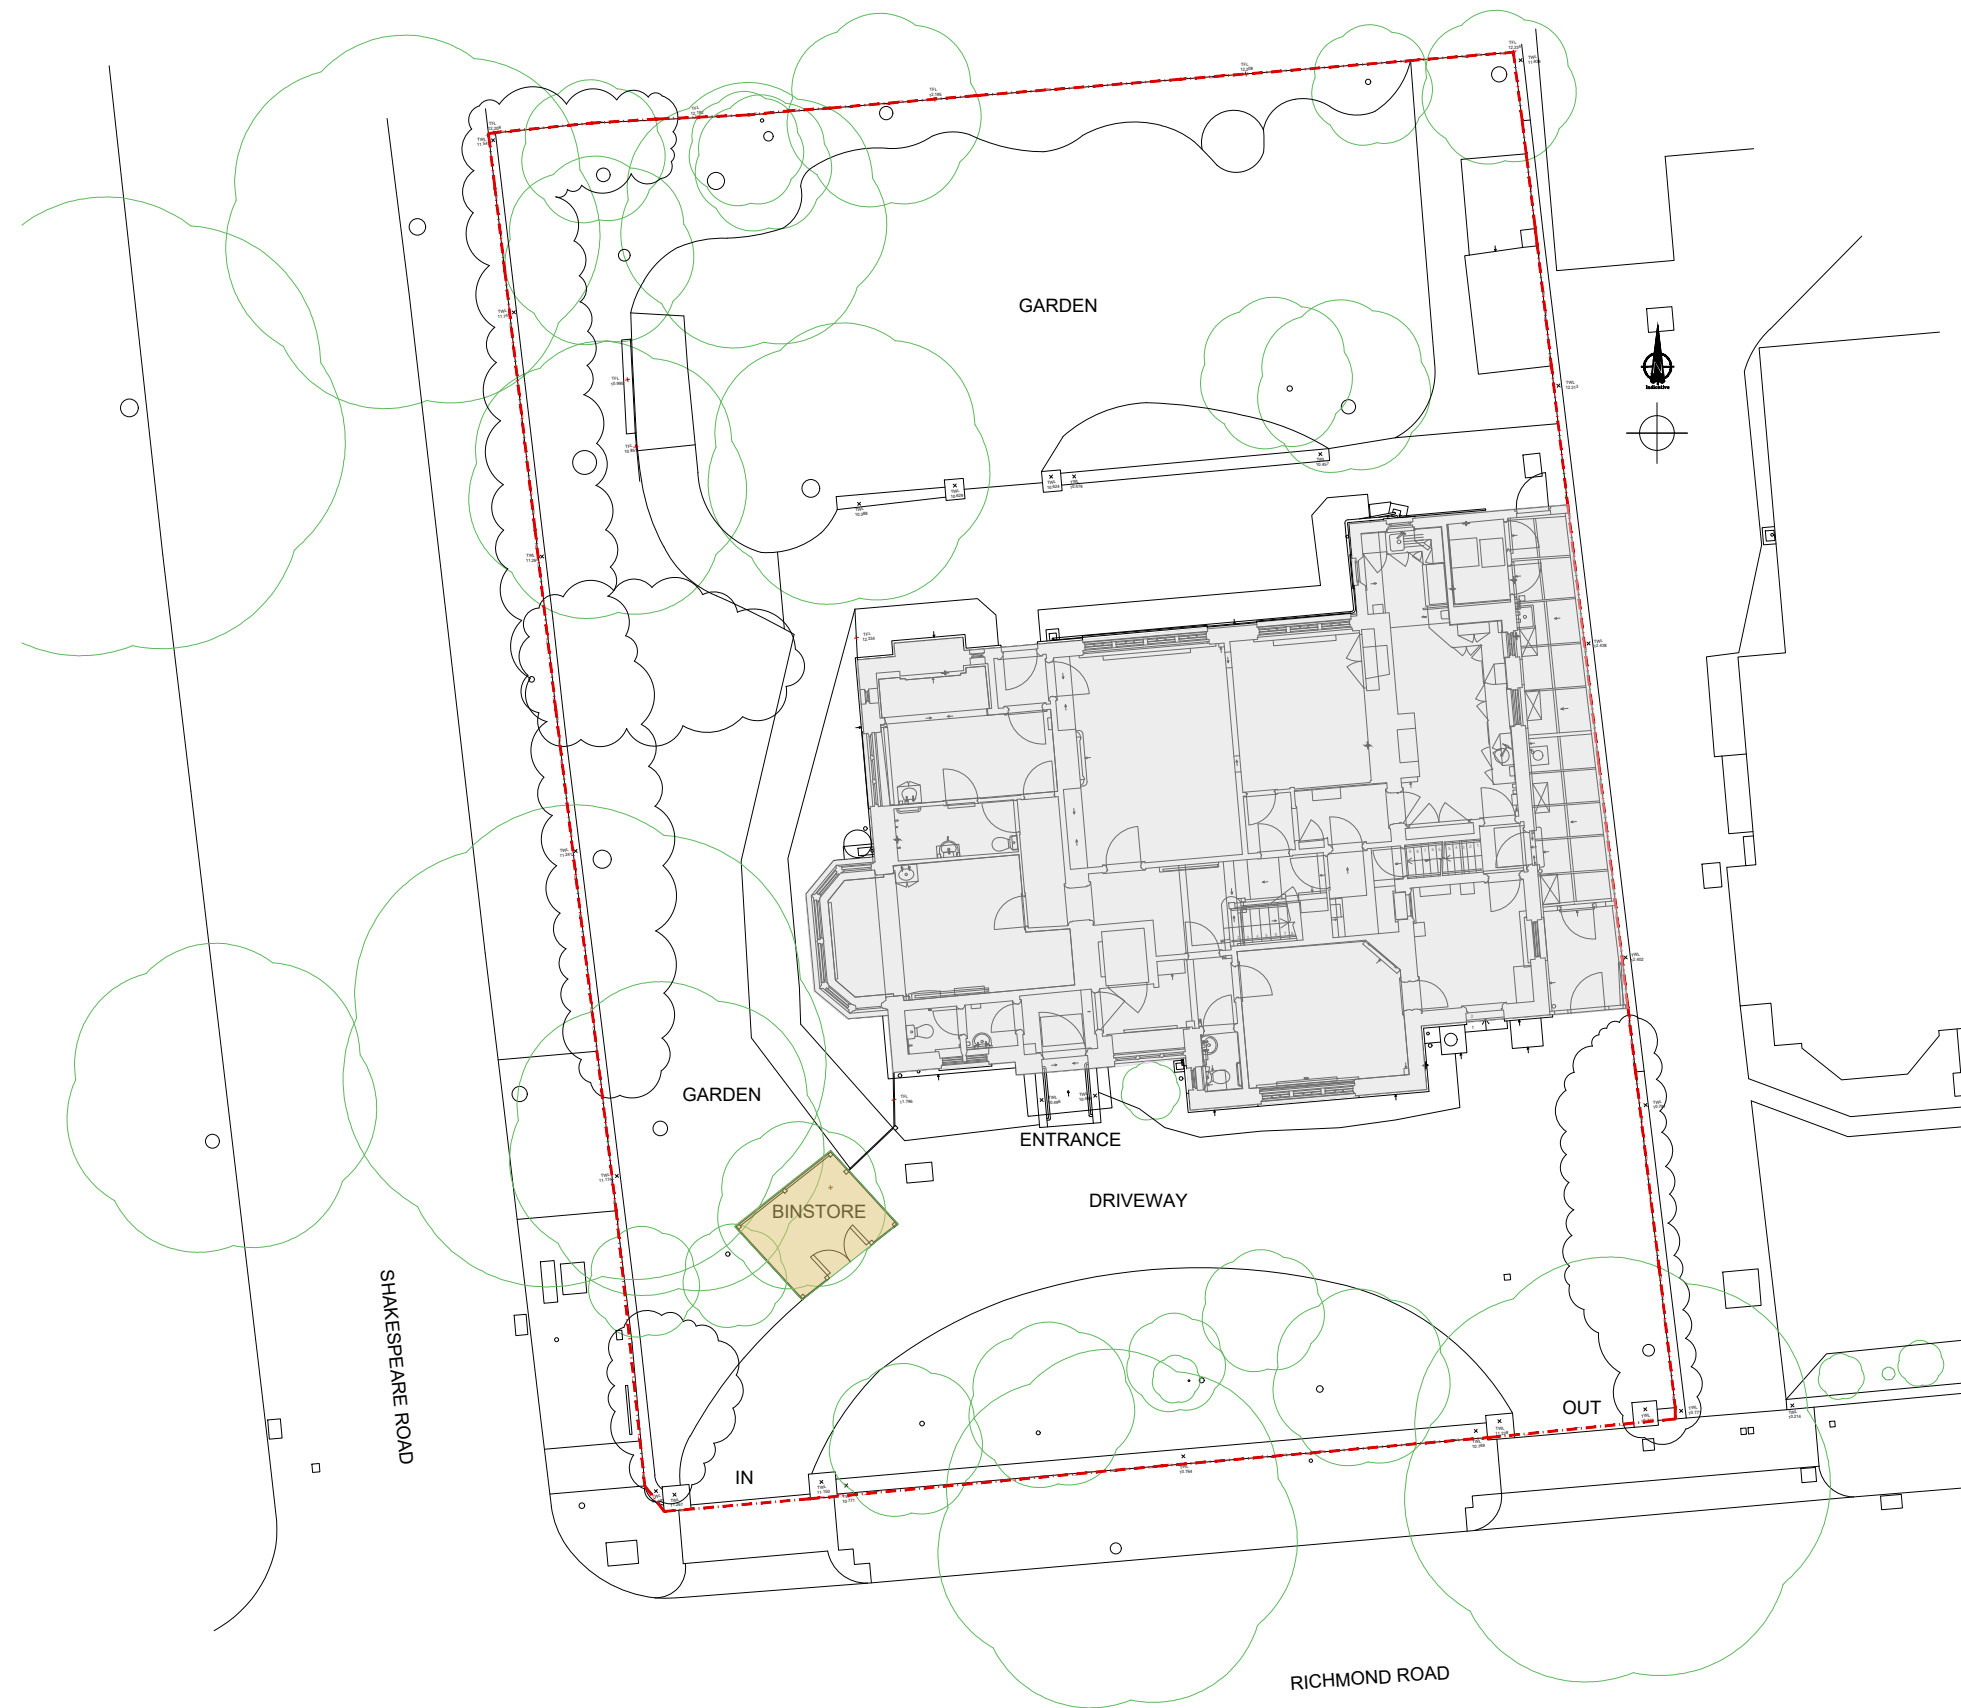

PROPOSED BLOCK PLAN 1:200

Contact

Web: www.consultconstruct.co.uk
Email: info@consultconstruct.co.uk
Office: 01227 767770
Mobile: 07855 548979 & 07764497586

Regulated by the Royal Institution of Chartered Surveyors



The Copyright of this drawing remains with Consult Construct and is not to be reproduced without written approval. Dimensions are not to be scaled from this drawing. The Contractor is to check all dimensions on site and report any discrepancies to the Contract Administrator. This drawing is to be read in conjunction with all other standard documentation.

Revisions

REV



Consult Construct

PROPERTY CONSULTANTS AND CONTRACTORS

project :

HUNTLEY
76 RICHMOND ROAD WORTHING
BN114AF

client:

CONSENSUS SUPPORT

drawing title :

PROPOSED BLOCK PLAN

project no :

24.3549

drawing no

101

rev :

scale :

1:200

date :

FEB 26