

VISUAL SCALE 1:100 @ A2

DO NOT SCALE
ALL QUERIES REGARDING DIMENSIONS/SETTING OUT TO BE
DIRECTED TO ARCHITECT

THIS DRAWING IS TO BE READ IN CONJUNCTION WITH THE ARCHITECT'S SPECIFICATION

THIS DRAWING REMAINS WITHIN THE COPYRIGHT OF THE ARCHITECT

ALL DRAWINGS MUST BE READ IN CONJUNCTION WITH THE
STRUCTURAL ENGINEER'S DRAWING PACKAGE

SUBJECT TO BCO COMMENTS

PLEASE REFER TO THE STRUCTURAL ENGINEER'S DRAWINGS FOR
ALL STRUCTURAL
DESIGN AND SPECIFICATIONS

PLANNING CONDITIONS:
CONTRACTOR TO NOTE ALL PLANNING CONDITIONS OF PLANNING
APPROVAL, ADVISE ARCHITECT OF ANY POSSIBLE CONFLICTS OR
DEVIATIONS IN WRITING AS EARLY AS POSSIBLE.

PLEASE NOTE:
ALL DRAWINGS TO BE READ IN CONJUNCTION WITH THE DESIGN
AND ACCESS STATEMENT AND ALL OTHER RELEVANT REPORTS
ASSOCIATED WITH THE PLANNING SUBMISSION.

[illegible]

info@kronadesign.co.uk
kronadesign.co.uk
01903 256150

PROJECT

Loft Conversion

ADDRESS

118 Marine Crescent
Goring-by-Sea
West Sussex


TITLE

Proposed Plans


CLIENT

William Burkitt

DRAWN	STATUS	DATE
JLB	Design	23/02/26
SCALE (@ A2)	PROJECT NUMBER	
1 : 100	KD.1847	
DRAWING NUMBER		REV
A.102		

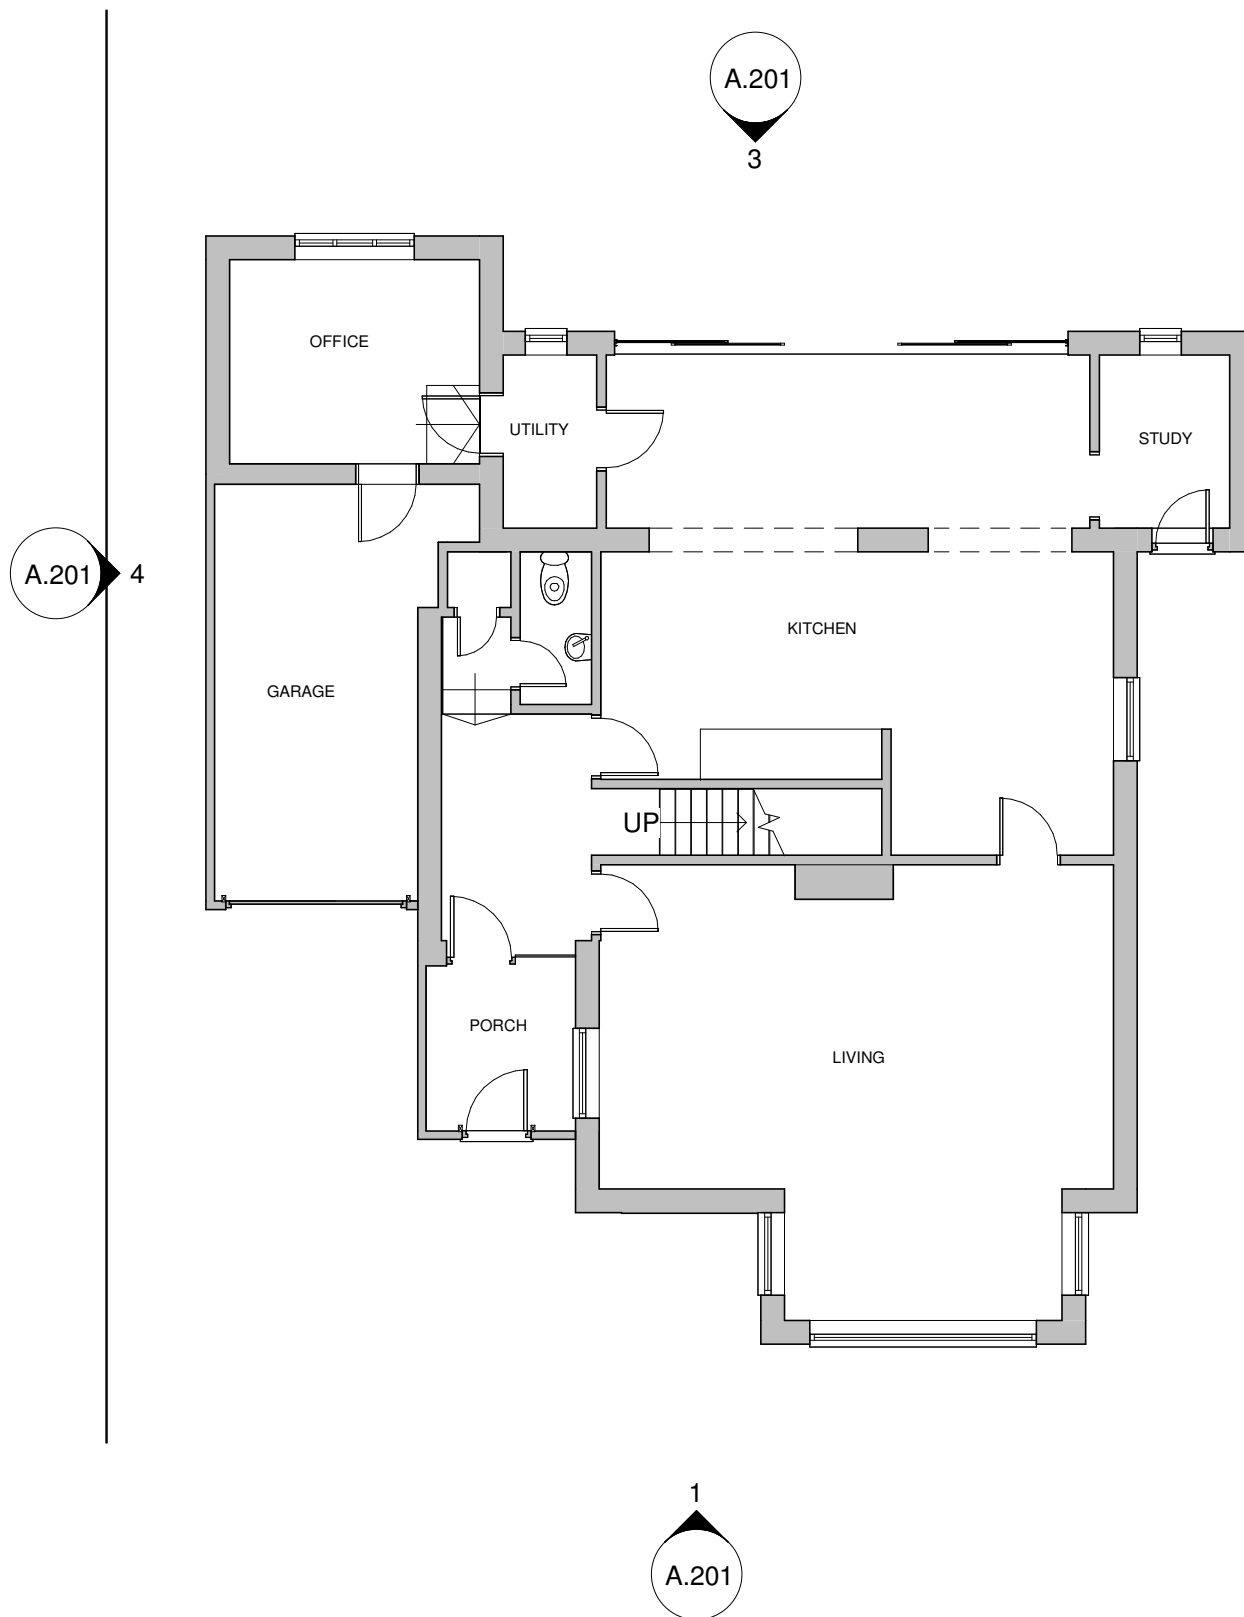

1 GROUND FLOOR
1 : 100

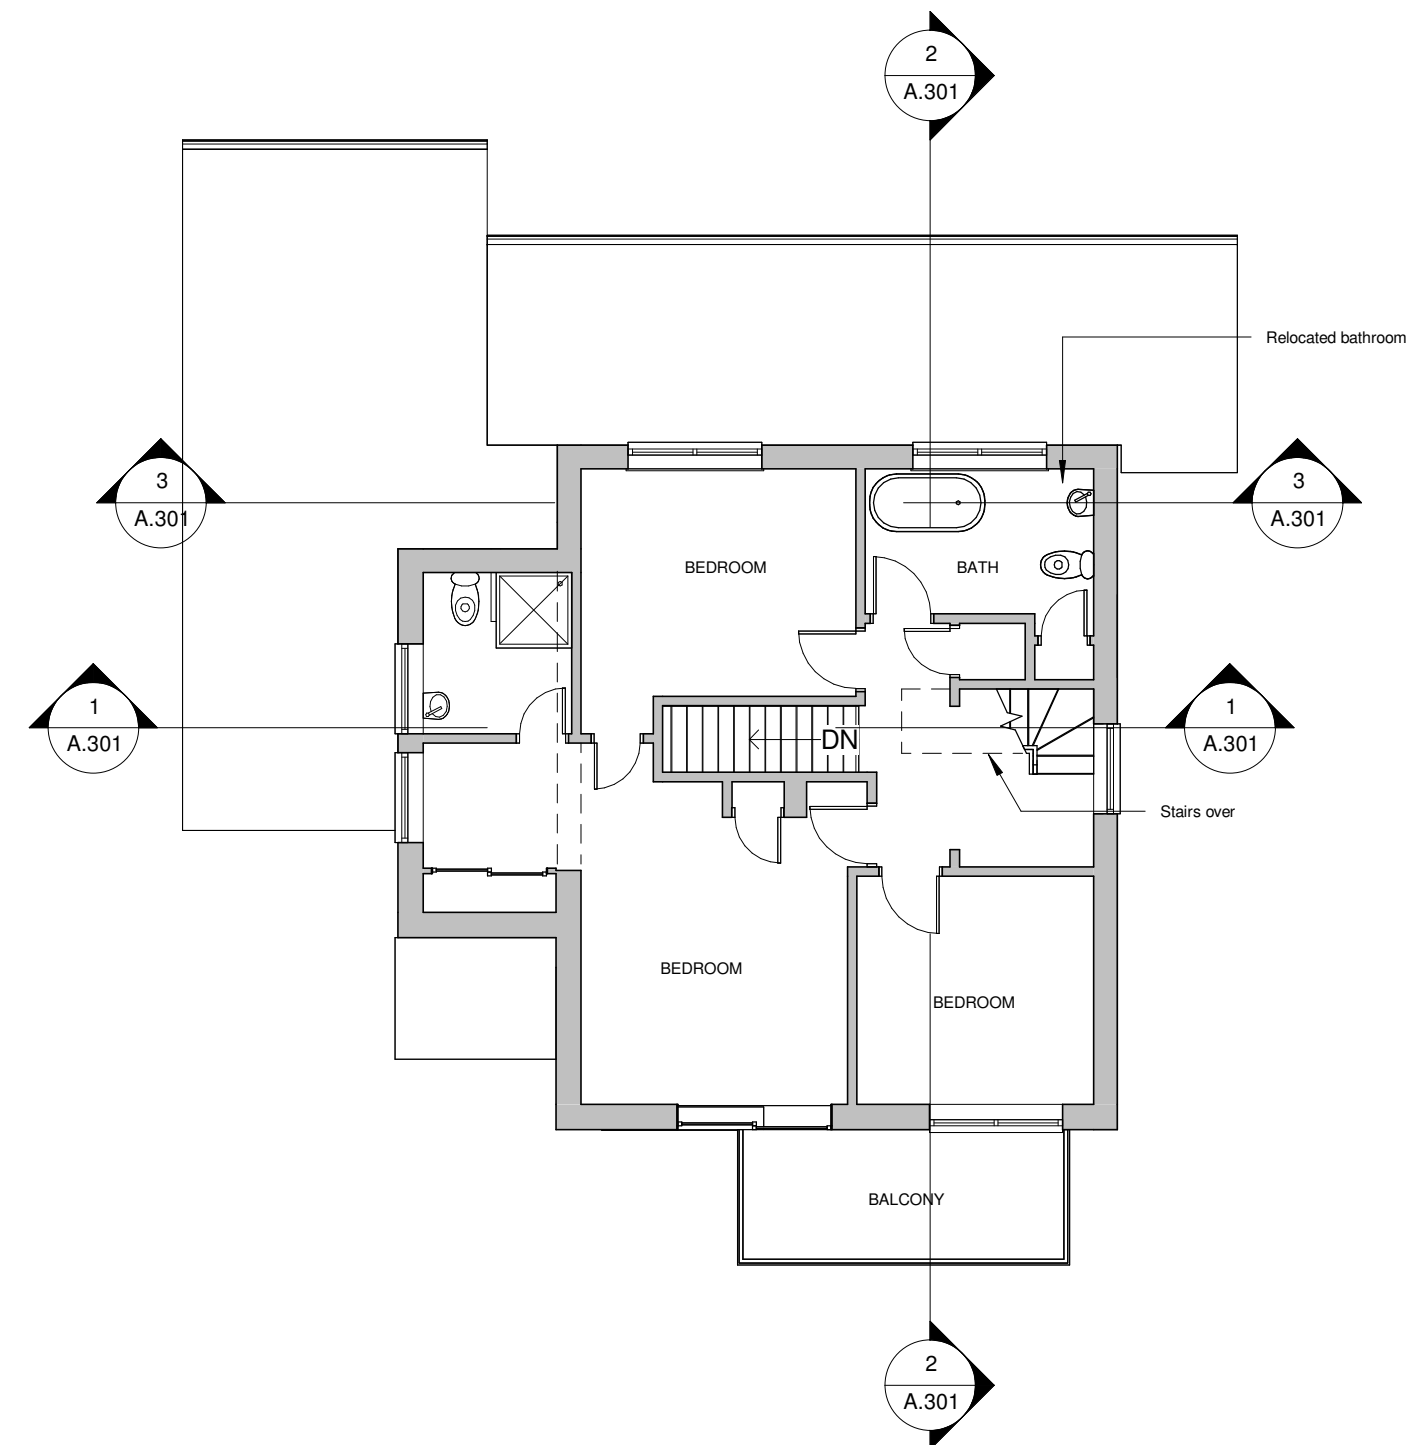

2 FIRST FLOOR
1 : 100