Scale 1:200

0 5 10 15 20 25 30 Metres

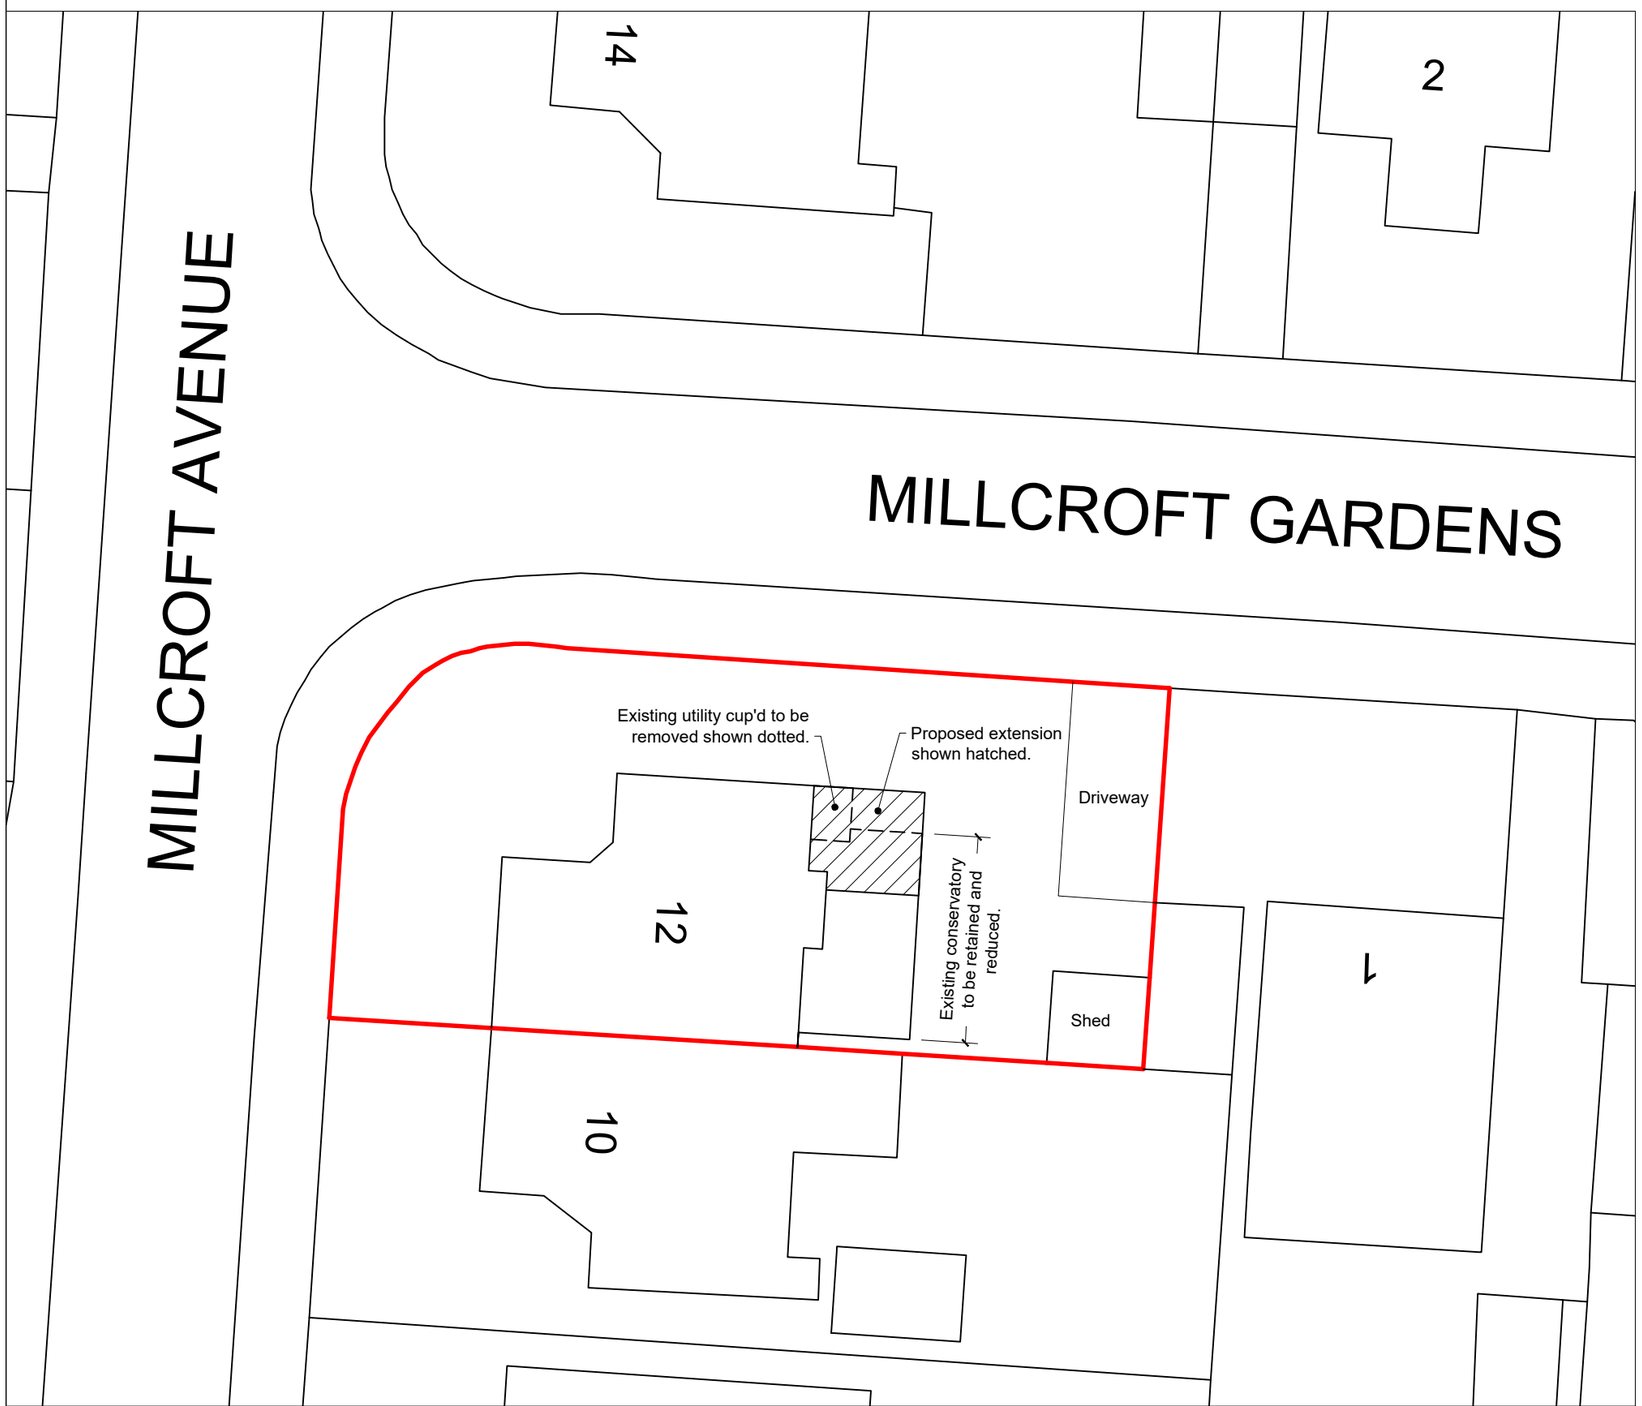

Block Plan
Scale 1:200

Scale 1:1250

0 20 40 60 80 100 Metres

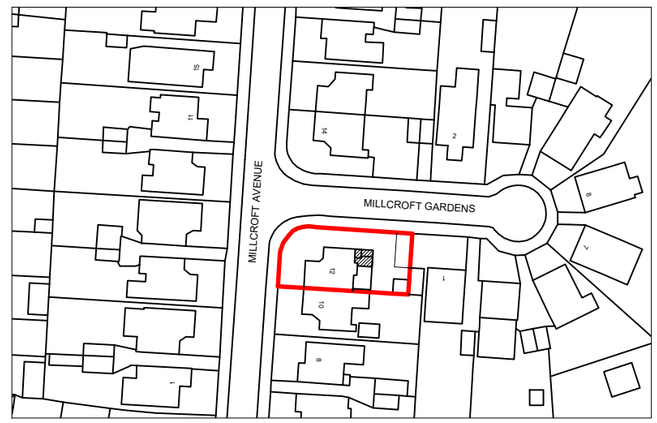

Location Plan
Scale 1:1250

N

Rev: Description: Date:

HORIZON DESIGN
ARCHITECTURAL TECHNOLOGY

Horizon Design Limited
15 Uplands Avenue
Worthing BN13 3AA
01903 205868
info@horizon-design.co.uk www.horizon-design.co.uk

Client:
Mrs Lock

Project:
Extensions and Alterations to:
12 Millcroft Avenue
Southwick
West Sussex
BN42 4RU

Drawing title:
Location & Block Plans

Scale:
1:1250 / 1:200 @ A3

Date: 28.08.19
Drawn: KWF

Drawing number: 2984-02
Revision: -