
Plan View (1:50)

Distance between upright posts




See approved drawing CB_L_54_244 for further details of location of structures

Side Section View (1:50)

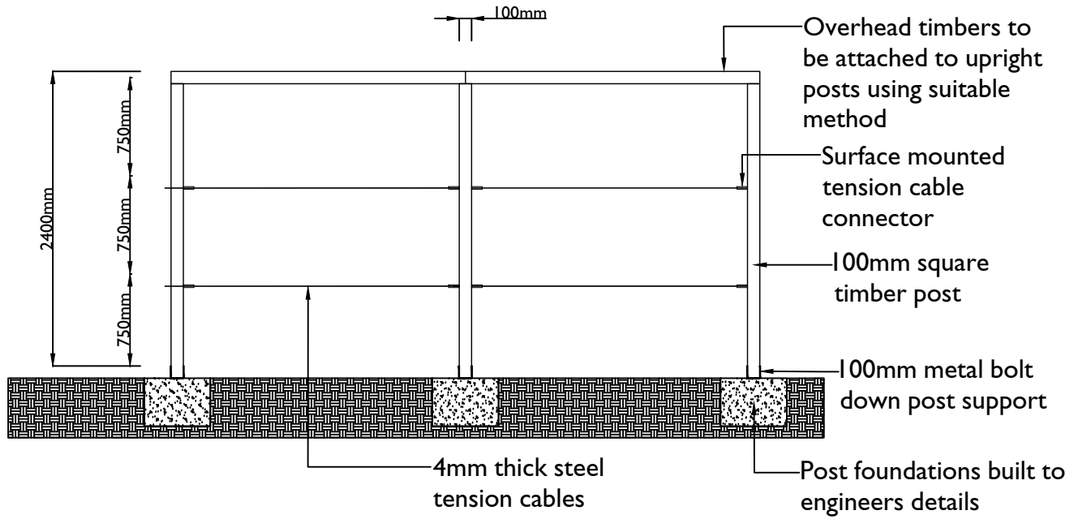

Rear Section View (1:50)

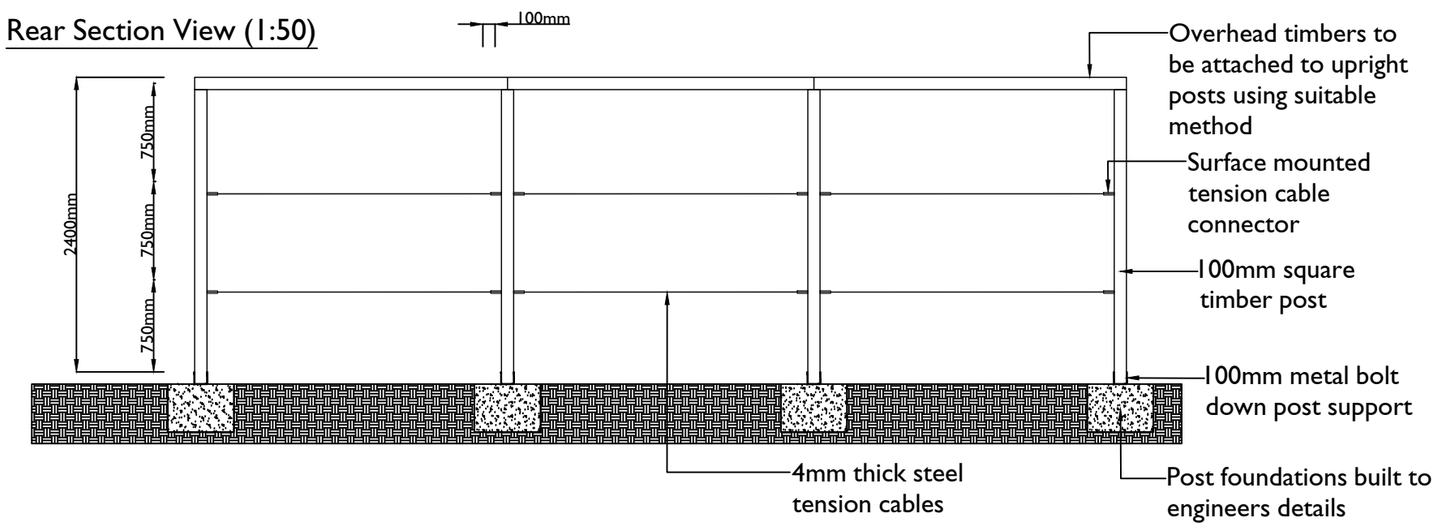

Drawn by : JM Checked by : AE

Scale @ A3:

0 2 4 6 8 10m
Scale 1:50

NORTH

Date: 25.05.2023

Rev	Date	Drawn	Checked

Drg No: GLS_030_121_1702 Rev:

Project: Barrington Road, Durrington-on-Sea

Title: Car Park Screening Detail 2

Client: Bellway

GREENLANDSCAPE STUDIO

Green Landscape Studio Limited - Studio 03 Oculis House, Eddystone Road, Totton, SO40 3SA, Hants - Telephone 01276 450039 - www.gl-studio.co.uk
This drawing and the works depicted are the copyright of Green Landscape Studio Ltd. and may not be reproduced or amended except by written permission. No liability will be accepted for amendments made by other persons.