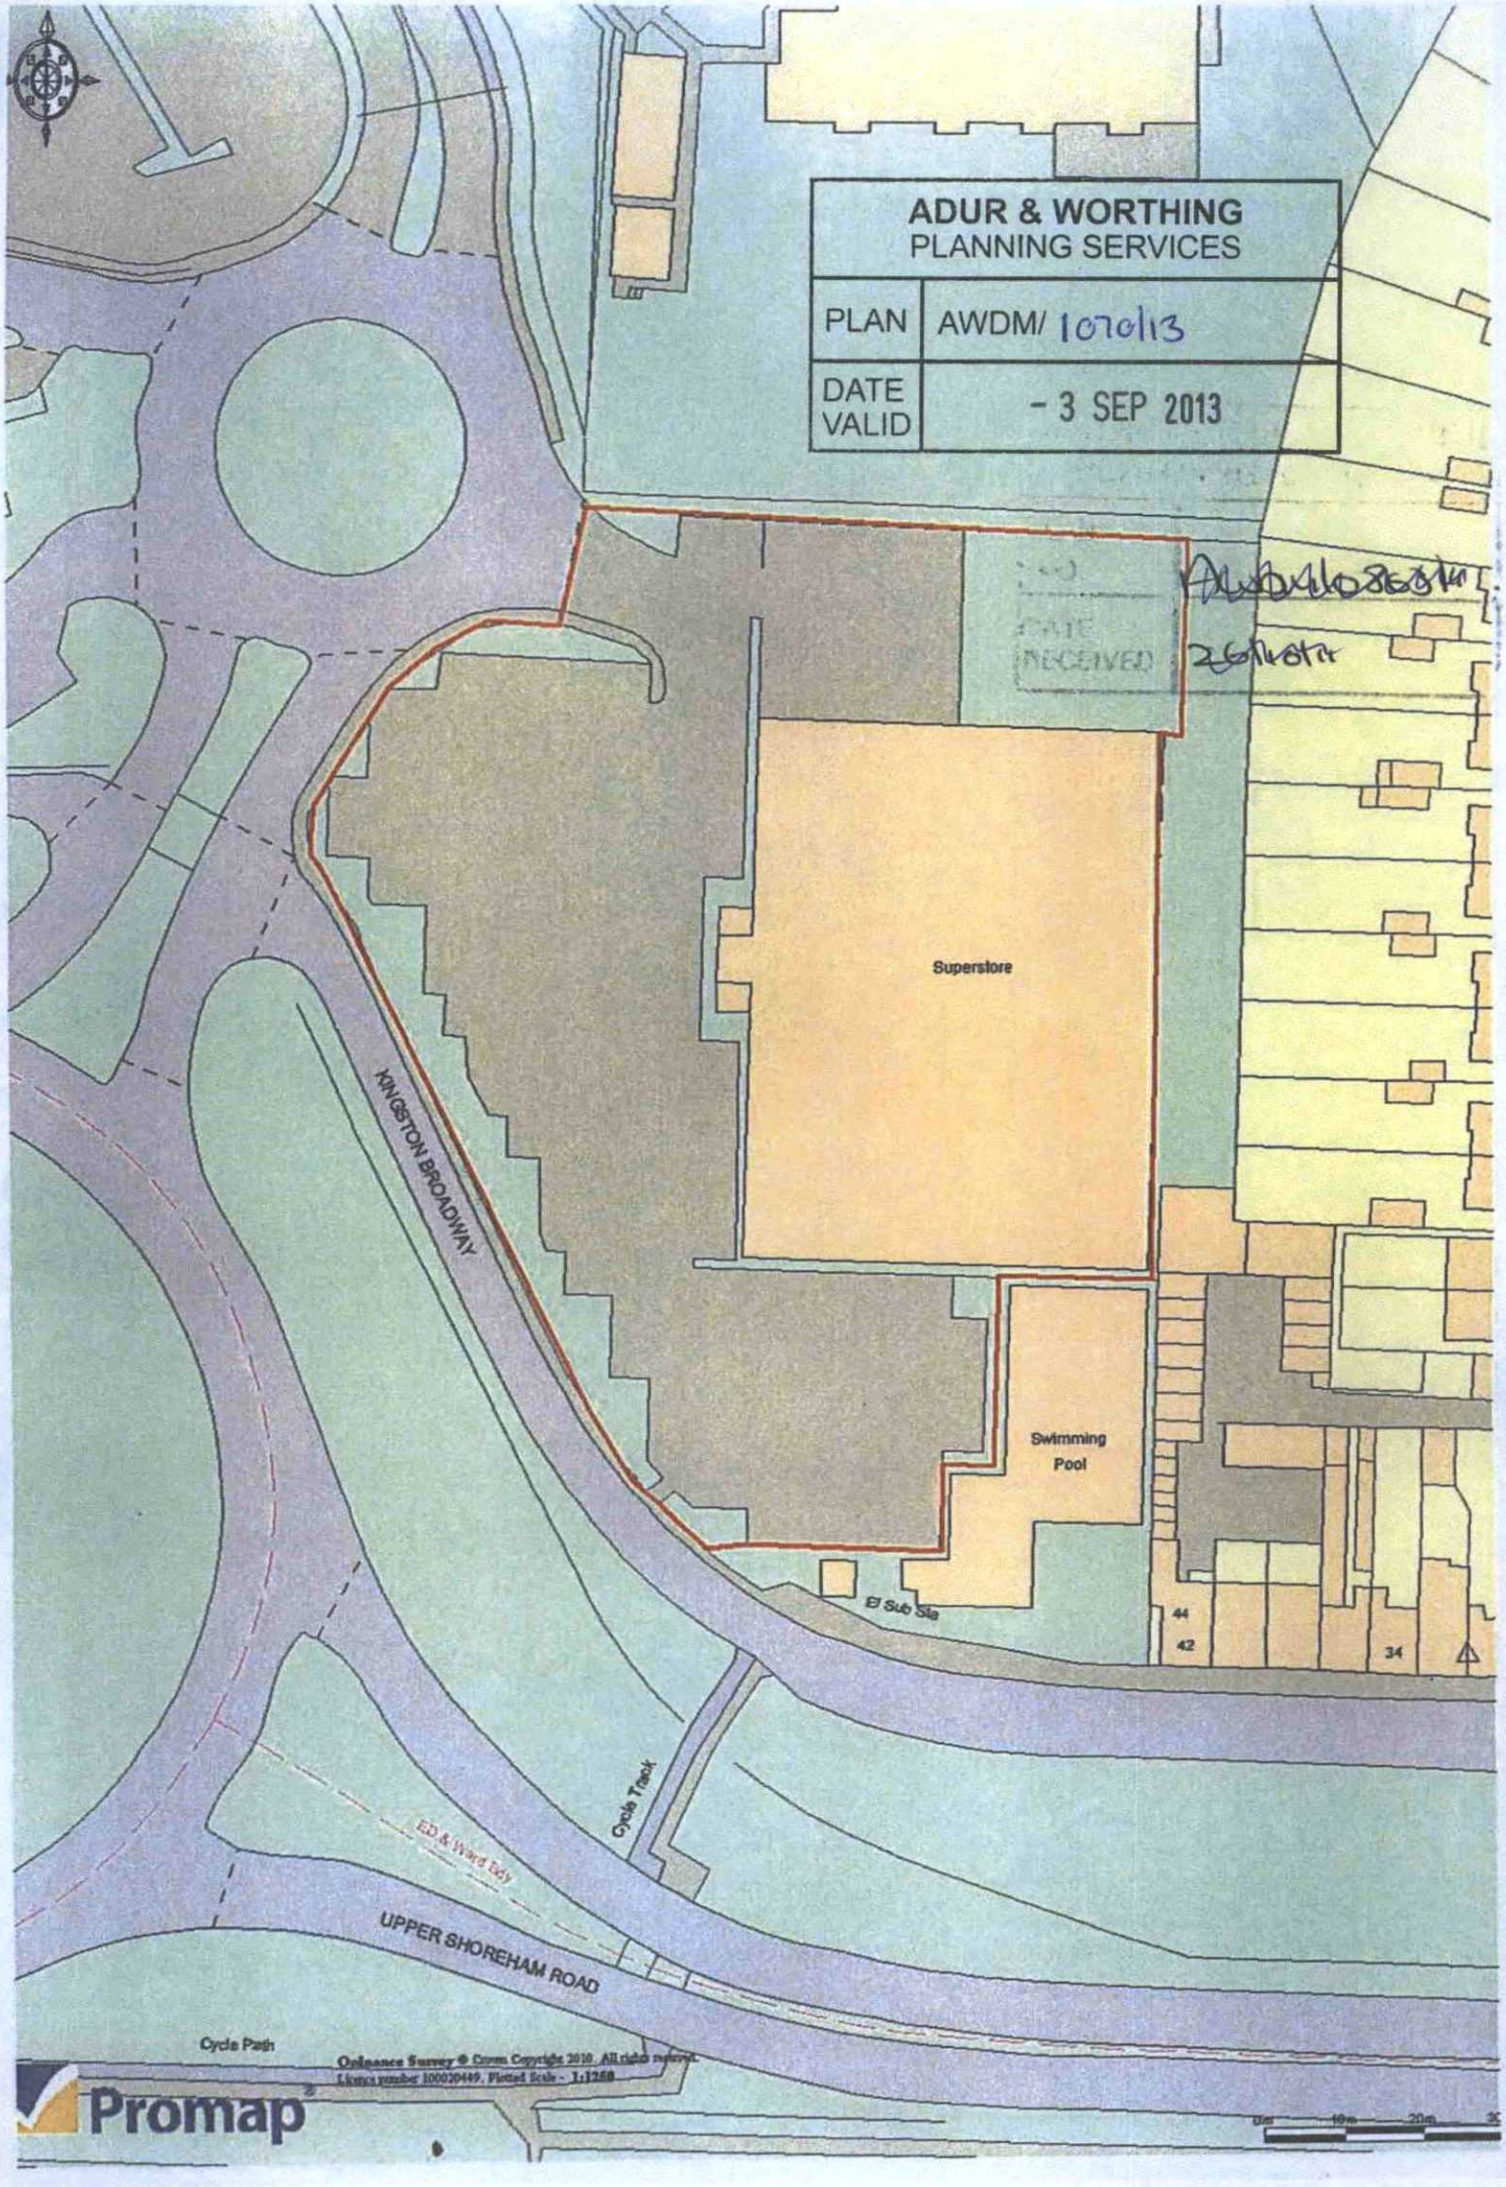
ADUR & WORTHING
PLANNING SERVICES
PLAN
AWDM/ 1070/13
DATE VALID
- 3 SEP 2013
DATE RECEIVED
Superstore
Swimming Pool
KINGSTON BROADWAY
El Sub Sta
44
42
34
Cycle Track
ED & Ward Bdy
UPPER SHOREHAM ROAD
Cycle Path
Promap
Ordnance Survey © Crown Copyright 2010. All rights reserved.
Licence number 100020449. Plotted Scale - 1:1250