SITE PLAN SCALE 1:1250 @A3

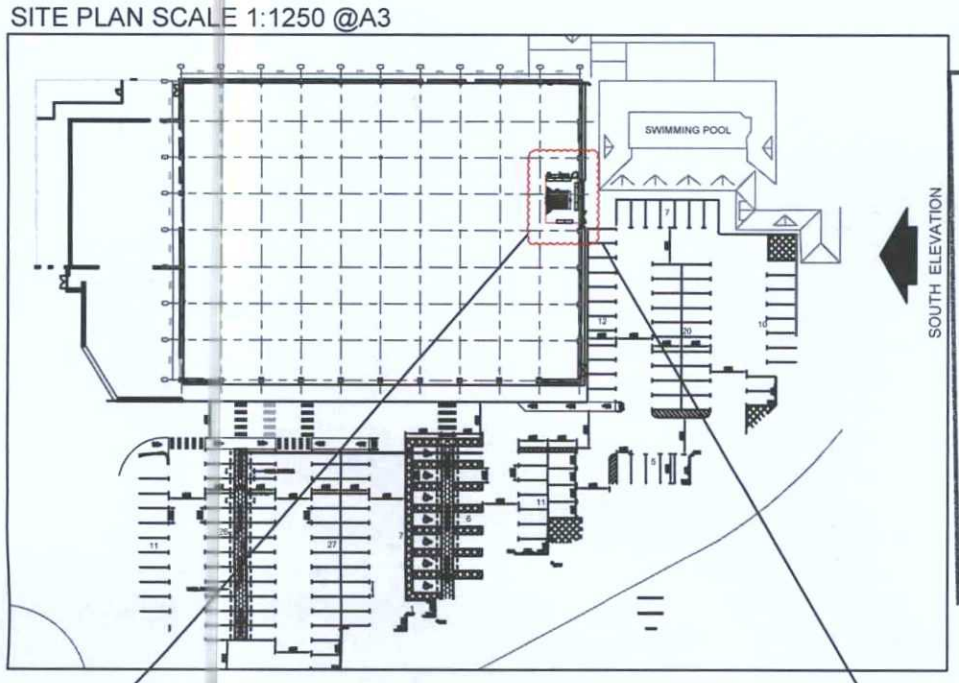

ADUR & WORTHING
PLANNING SERVICES

PLAN AWDM/ 1070/13

DATE VALID - 3 SEP 2013

EXISTING SOUTH ELEVATION
SCALE 1:200 @A3

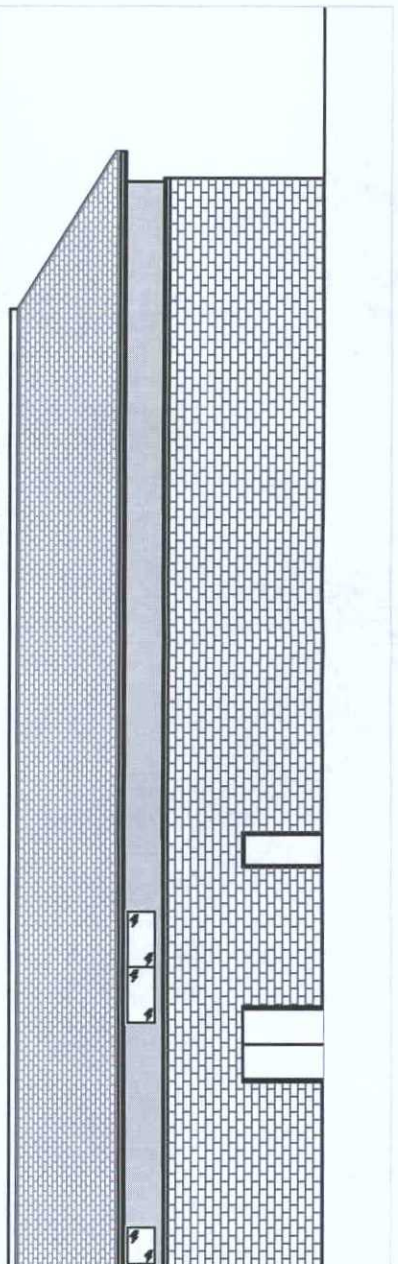

PROPOSED SOUTH ELEVATION
SCALE 1:200 @A3

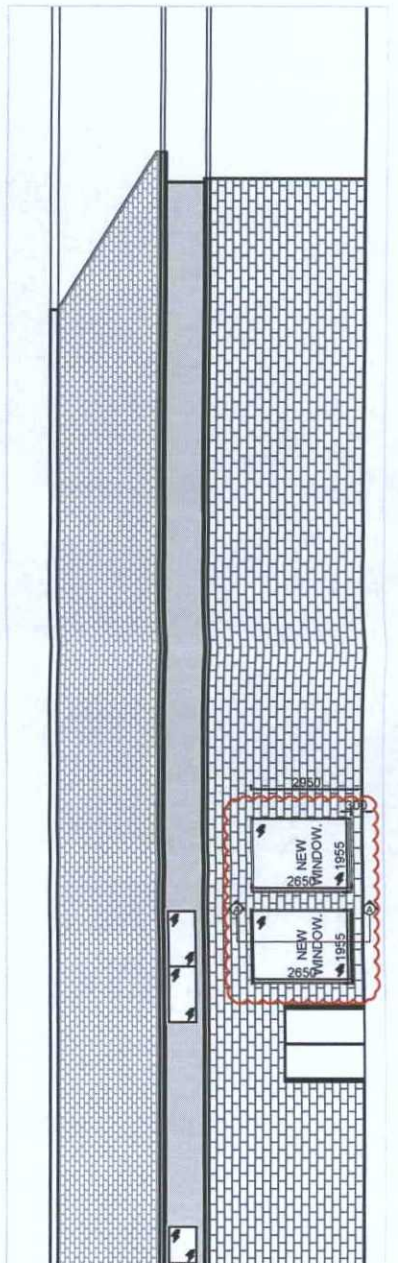

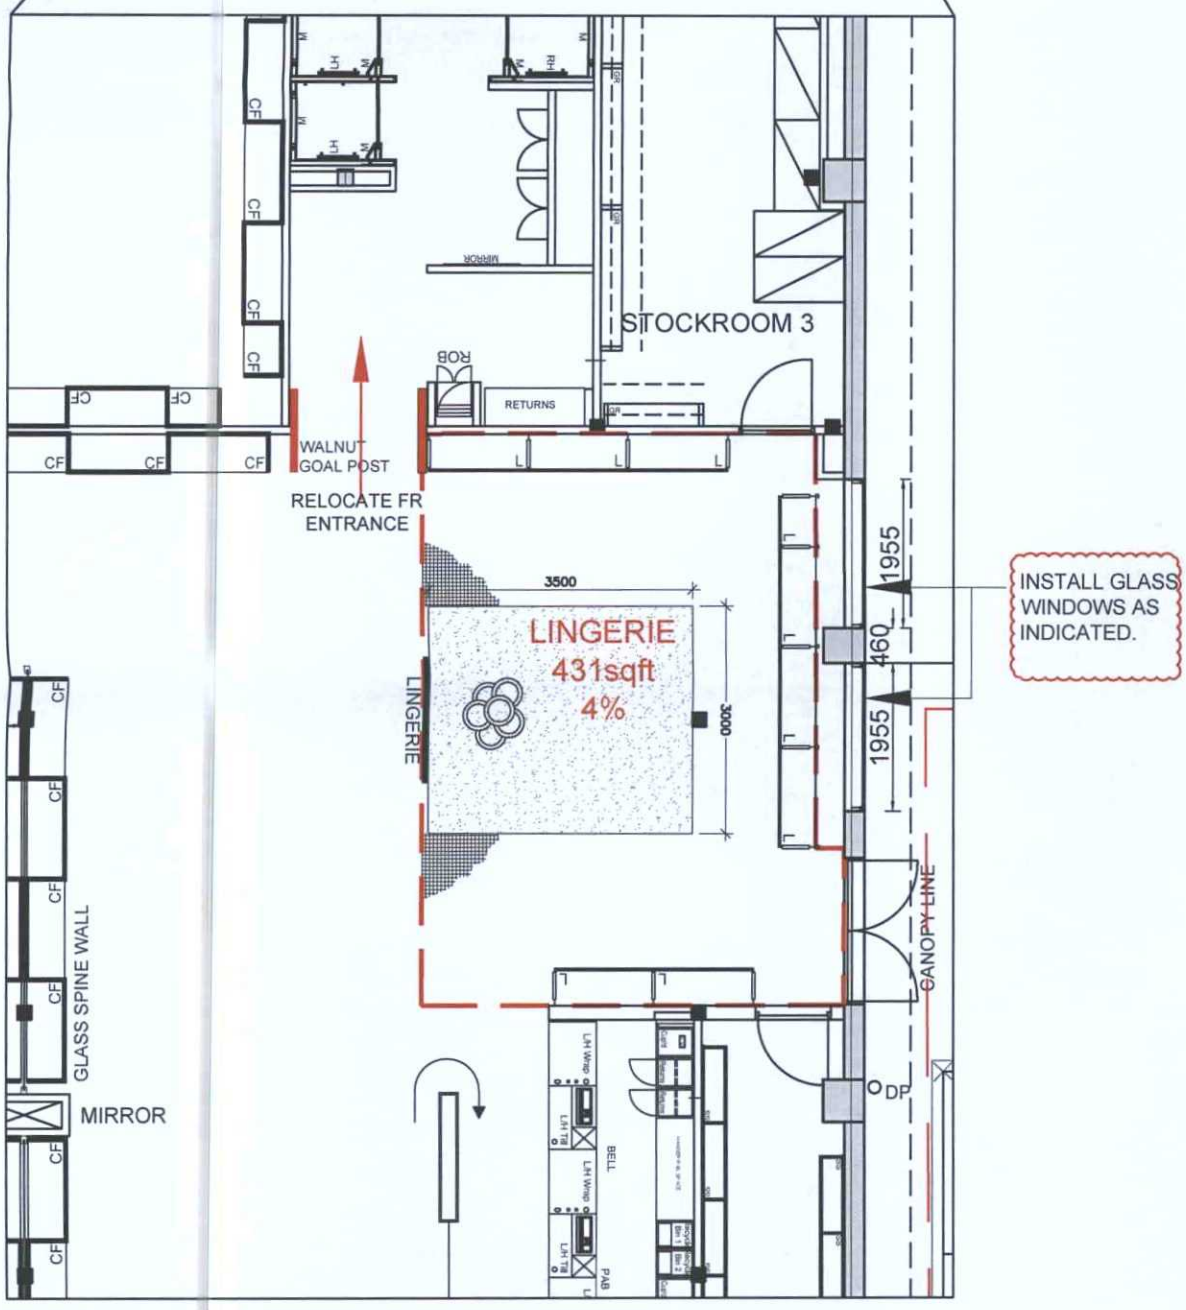

SECTION THROUGH 'A-A' NEW WINDOW SCALE 1:20 @A3

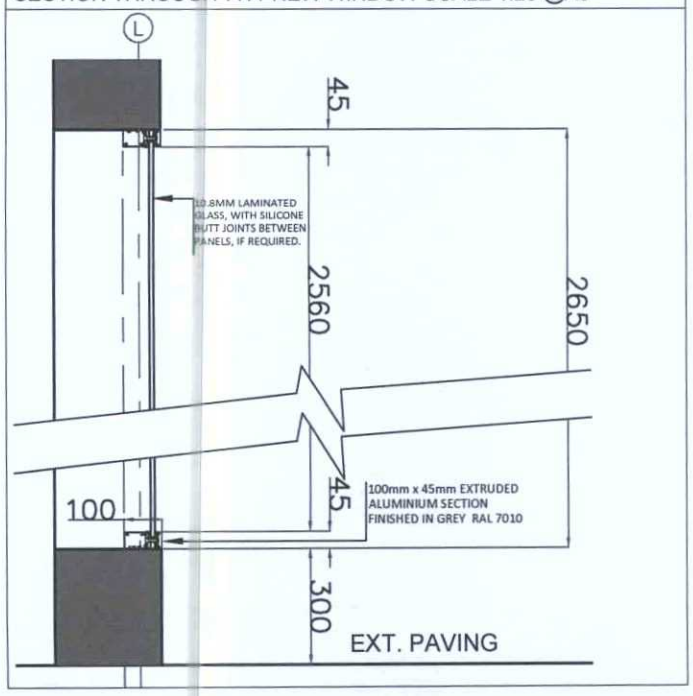

STORE NAME	SHOREHAM 111		DATE	15 04 13	REVISION	J
DEPTS	SALES SQ FT					
	EXISTING	% EXISTING	NEW	% NEW	SALES +/-	
WOMENS FASHION	7772	78%	7434	74%	-338	
WOMENS SHOES	1636	16%	1636	16%	0	
LINGERIE	0	0%	431	4%	431	
FITTING ROOMS	597	6%	597	6%	0	
TOTAL	10005		10098		93	

REV	DATE	DRAWN	REVISIONS
L	03.09.13	SCR	Glazing detail added
K	18.06.13	SCR	Layout alts - CAPEX comments 10.06.13
J	06.06.13	SCR	Notation added re. window glazing - BRreviews 24/05
H	17.05.13	SCR	Stockroom 3 door repositioned - Branch Reviews 17/05
G	25.04.13	SCR	SQFT Table updated
F	23.04.13	SCR	SQFT Table updated
E	08.04.13	SCR	Added door to stockroom 3 in womens the FRs. Realigned the rug - this leaves clear walkway to FRs.
D	07.03.13	SCR	Ceiling alt's + notation added
C	05.03.13	SCR	Lingerie layout added
B	05.02.13	SCR	Revised Lingerie area
A	28.01.13	SCR	First Issue

ADDRESS:
HOLMBUSH CENTRE,
UPPER SHOREHAM ROAD,
SHOREHAM BY SEA,
WEST SUSSEX, BN43 6TD

DRAWING NUMBER: SHOREHAM 111-080-022

SCALE: 1:100

DATE: 28 01 13

DRAWING TITLE: WOMENS LINGERIE LAYOUT - OPTION 2

DRAWN BY: SCR

REVISION: L

next

•SHOPFITTING DEPT DESFORD RD ENDERBY LEICESTER LE19 4AT

• TEL: +44 (0) 844 844 8888 FAX: 0116 284 2111