Copyright of Murphy Associates
These Drawings are for Planning Purposes Only and should not be scaled for building purposes.

ADUR & WORTHING
PLANNING SERVICES

PLAN	AWDM	DATE VALID
1103/13		- 6 SEP 2013

Positions of houseboats are indicative

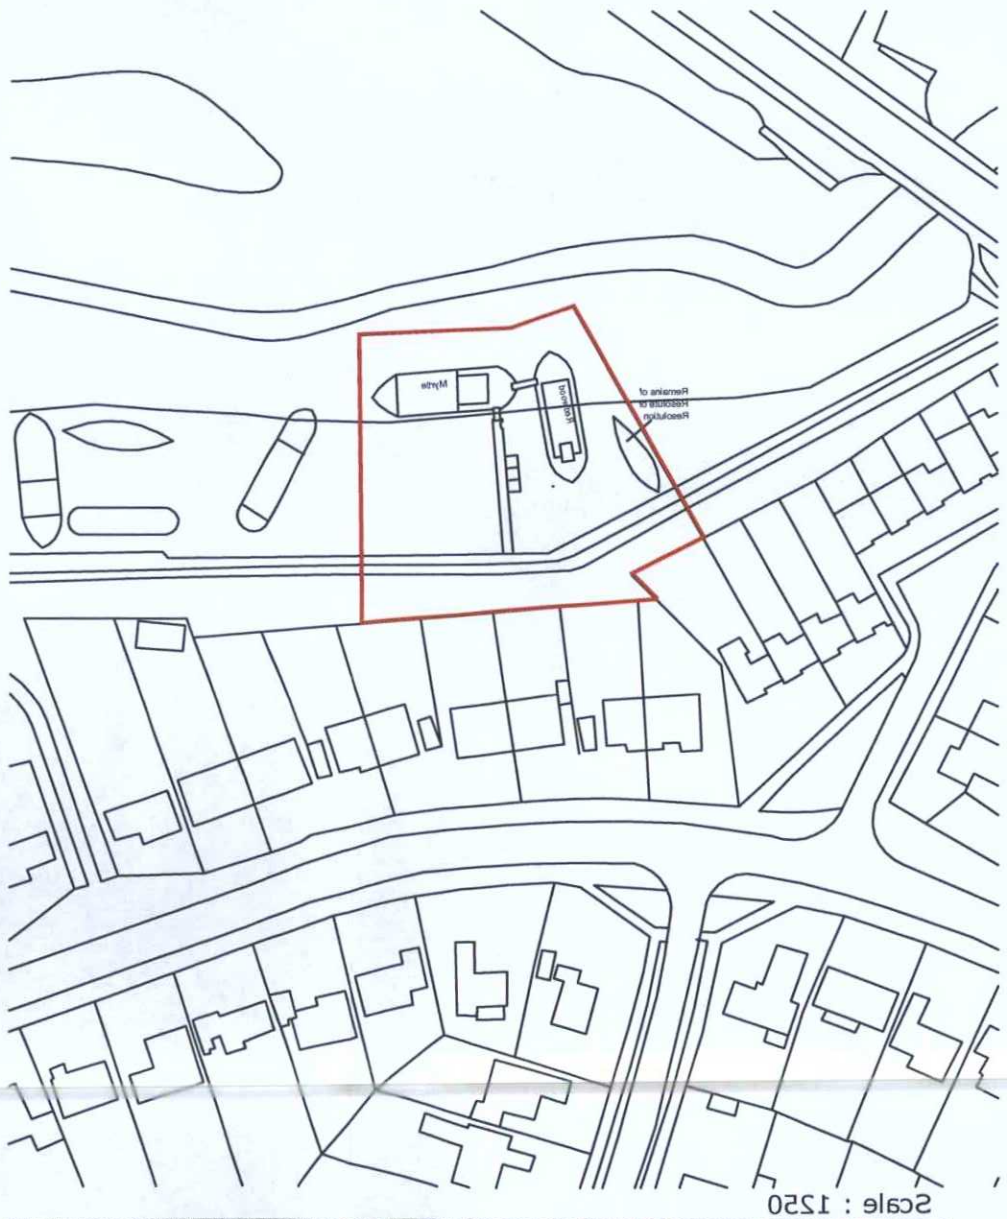

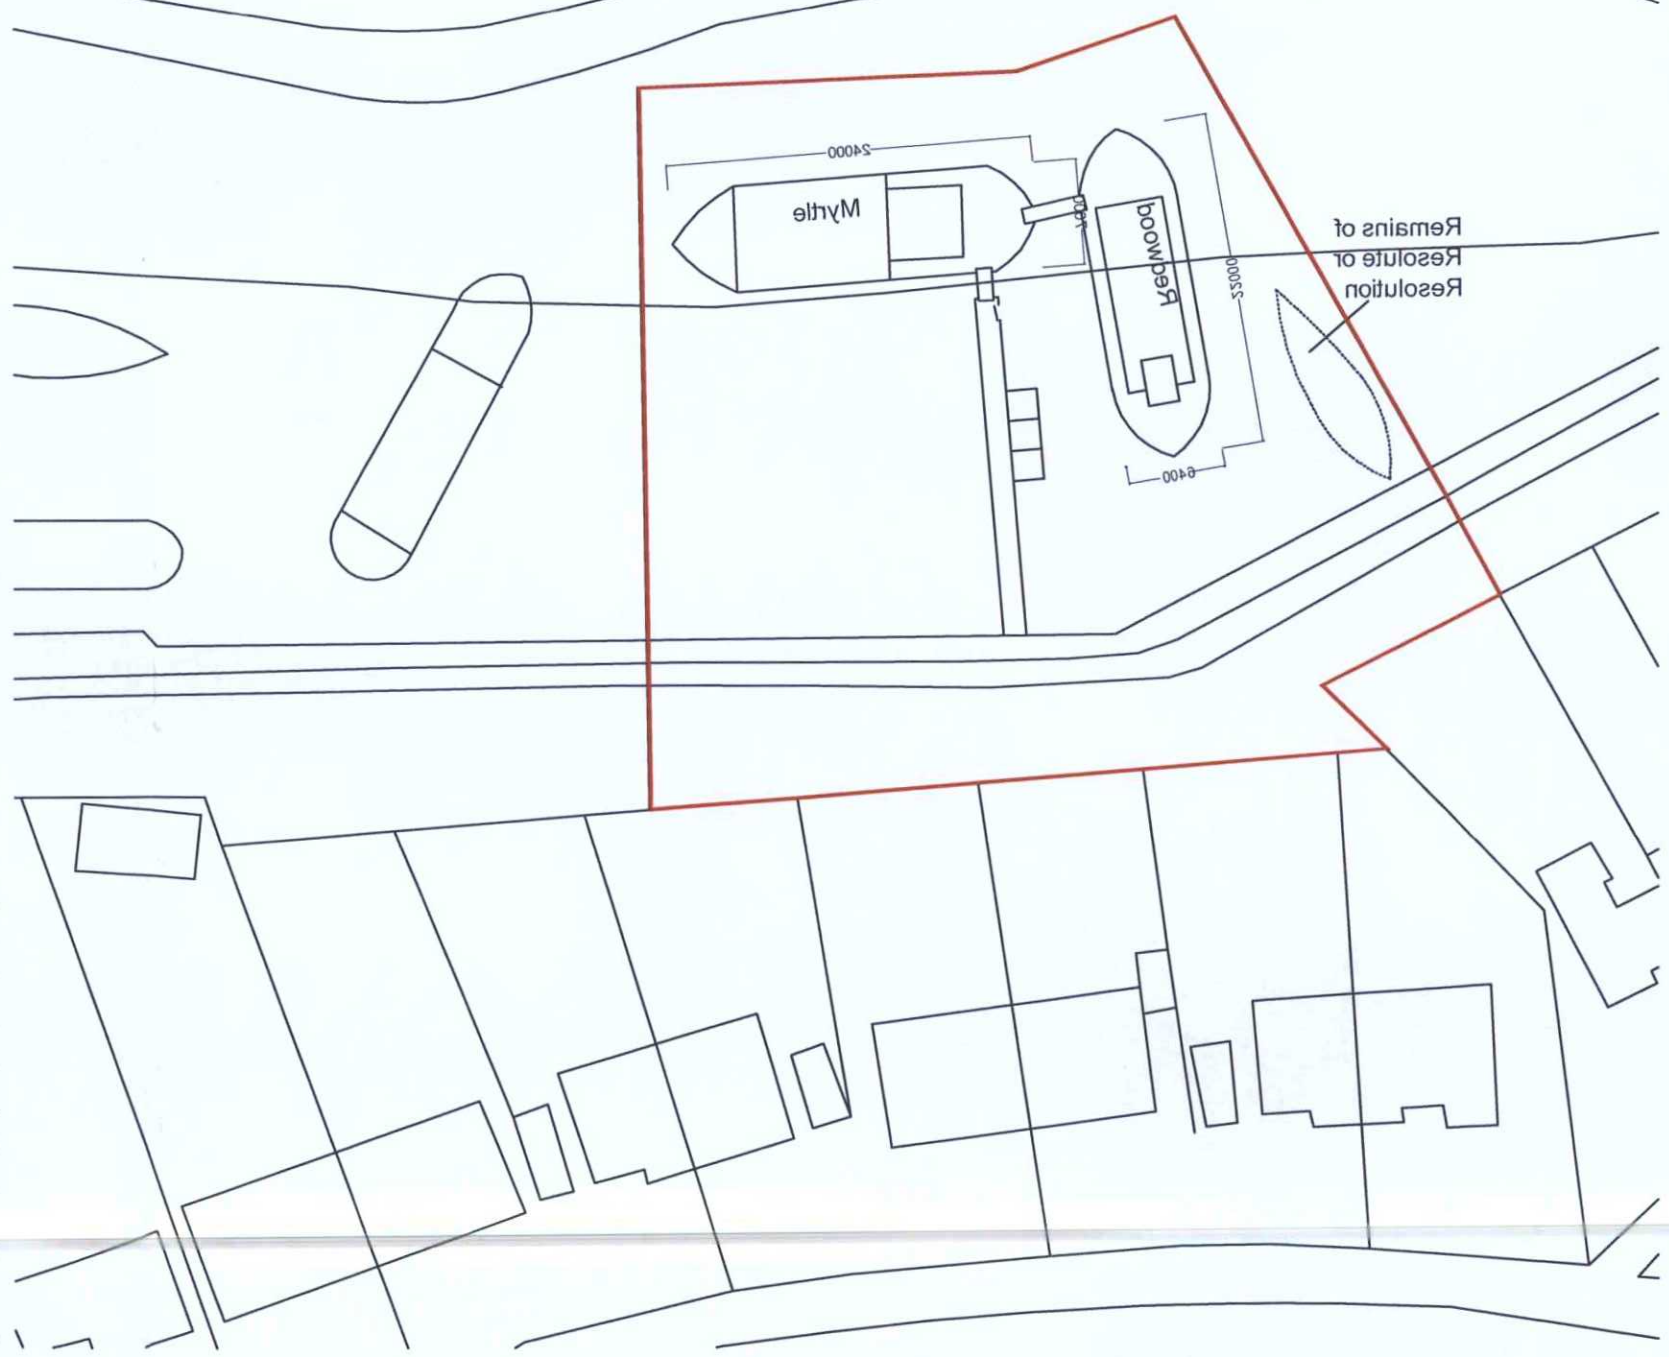

N

A Drawing amended 15/08/2013

Title
LAND REGISTRY PLAN
OS SITE & BLOCK PLAN

Project
Mooring
Riverbank, Shoreham-by-Sea

Client
Jessica and Kate Aldley

Murphy Associates
18 Bramore
Court Kingsway
Hove BN3 4FG

Status
LAND REGISTRY

Drawn by	Checked by	Position
OST	EM	A

Date
AUG. 2013

Drawing Number
102

Scale 1:1250 & 1:500