

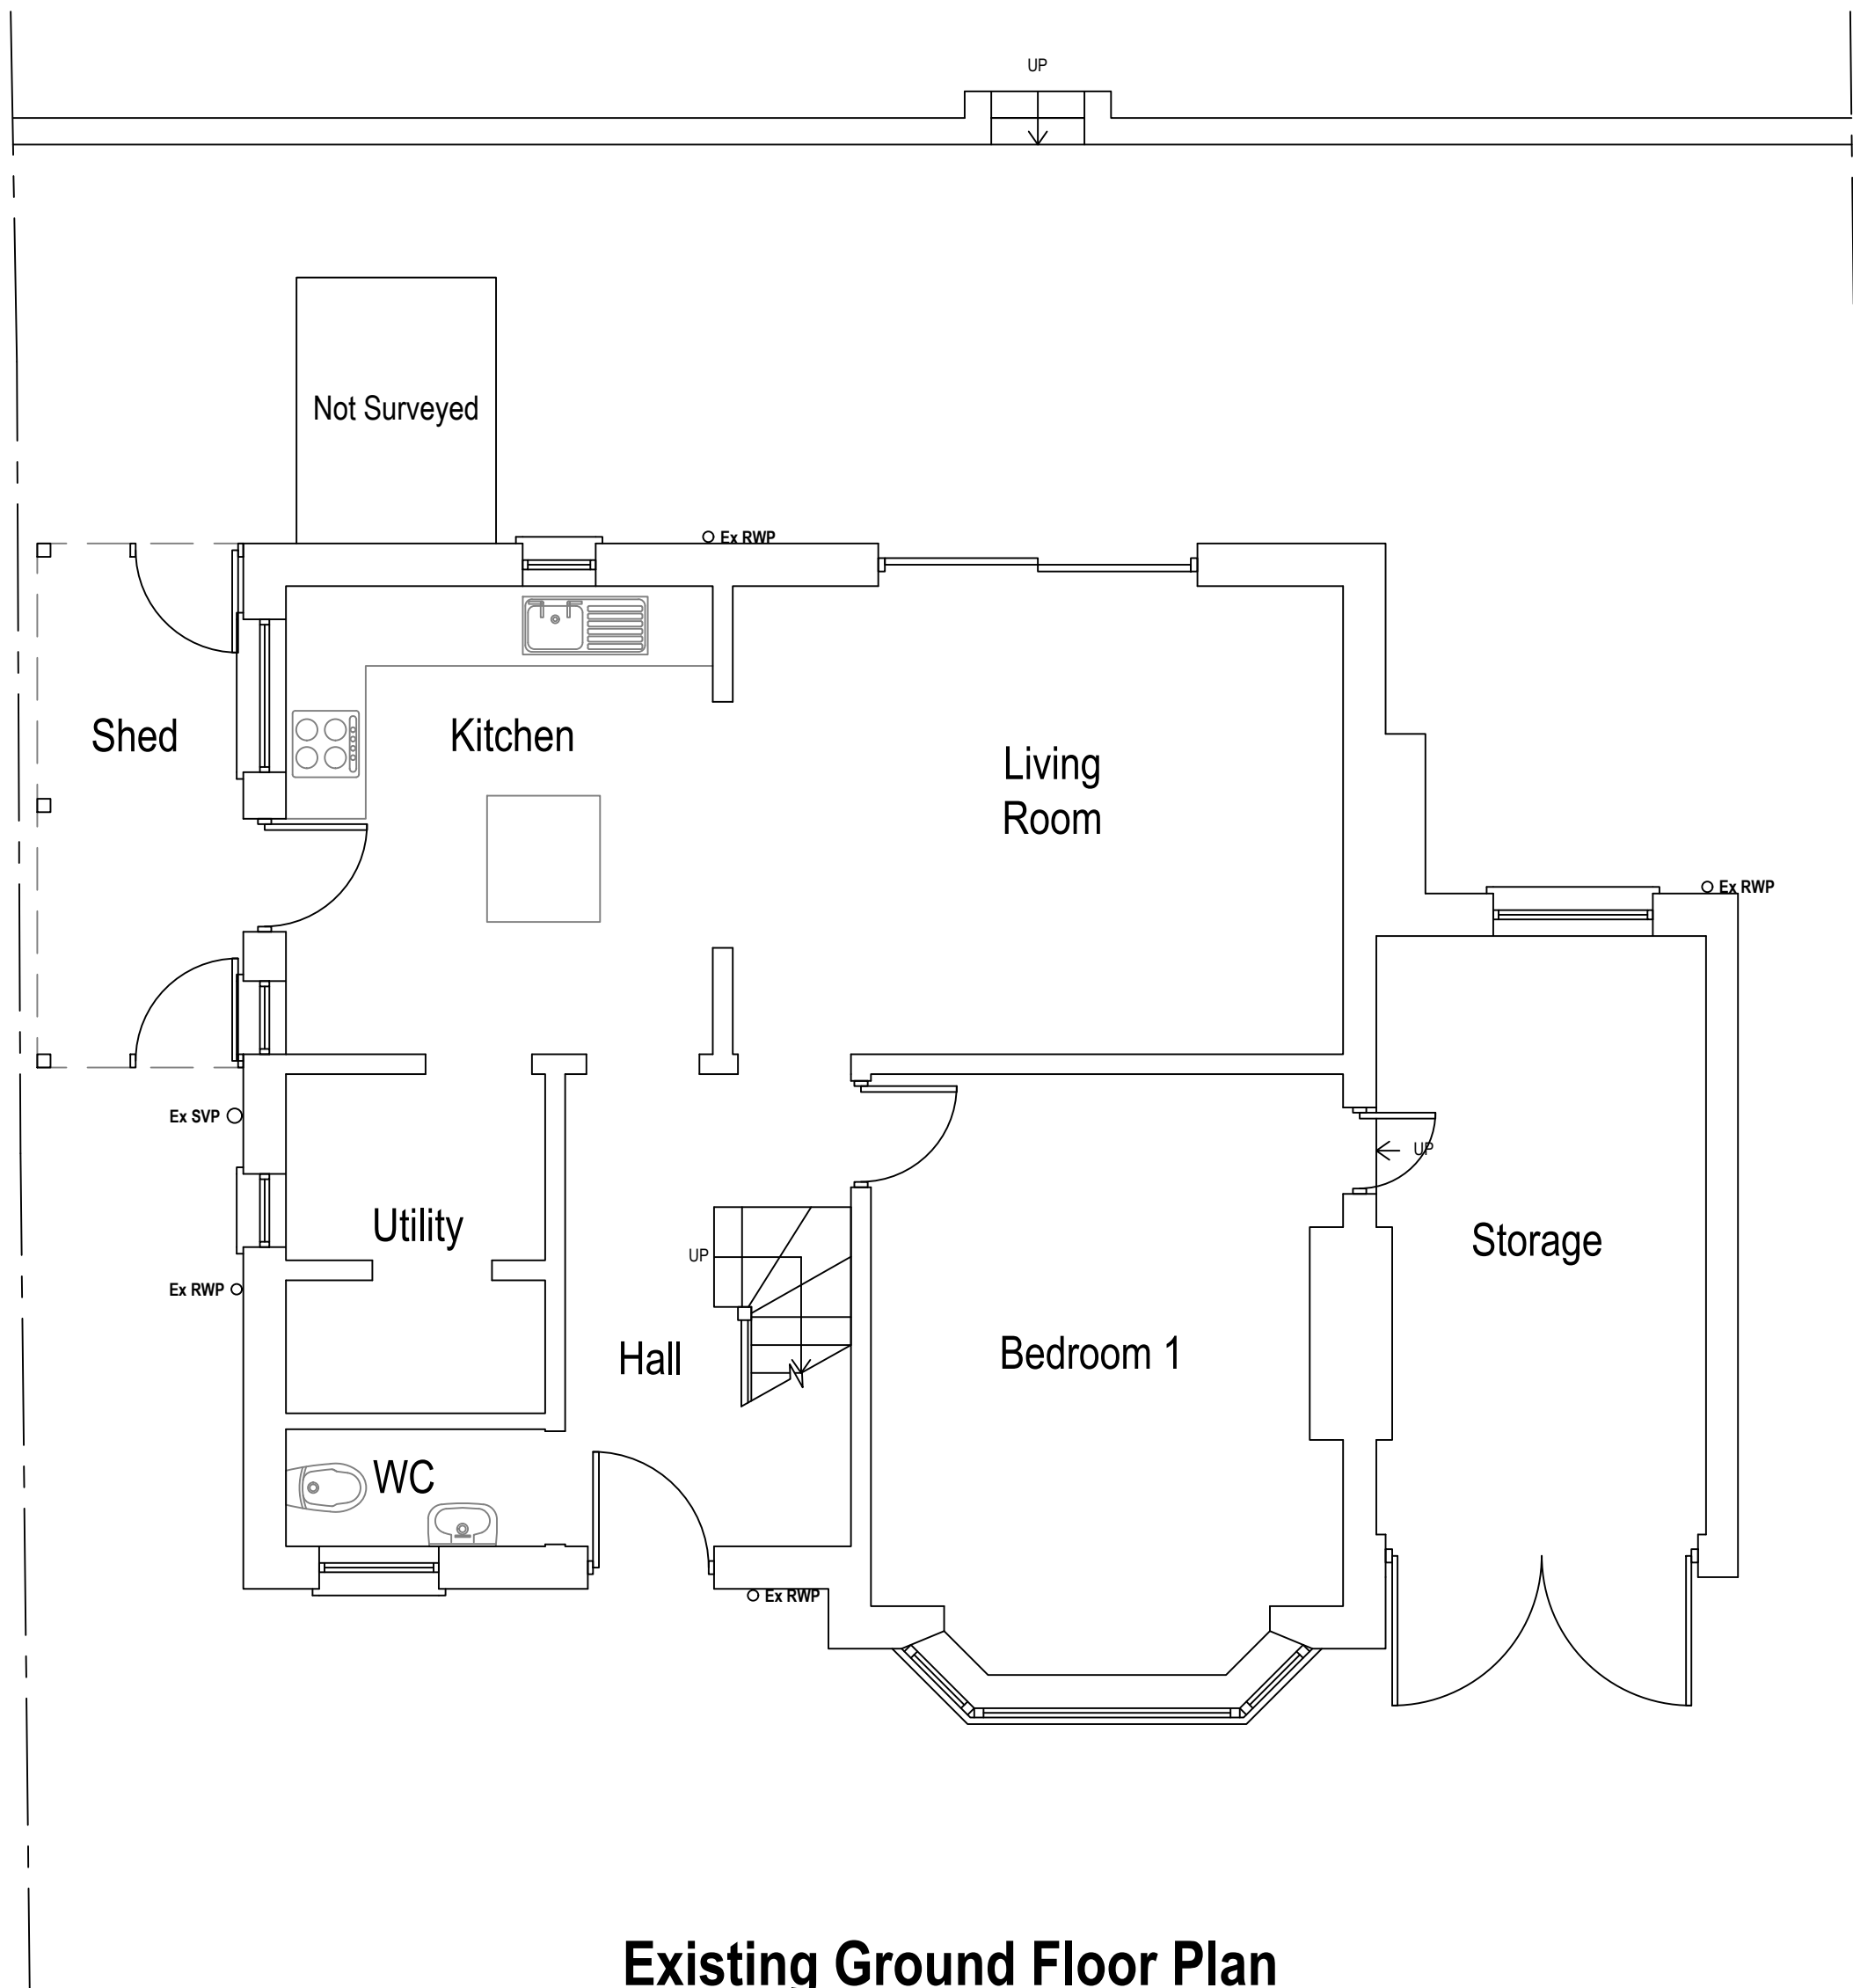


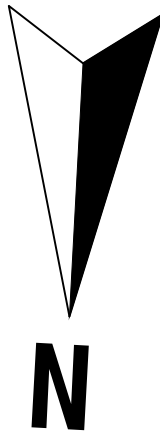


Existing Ground Floor Plan

Area ca. 72.43 m²




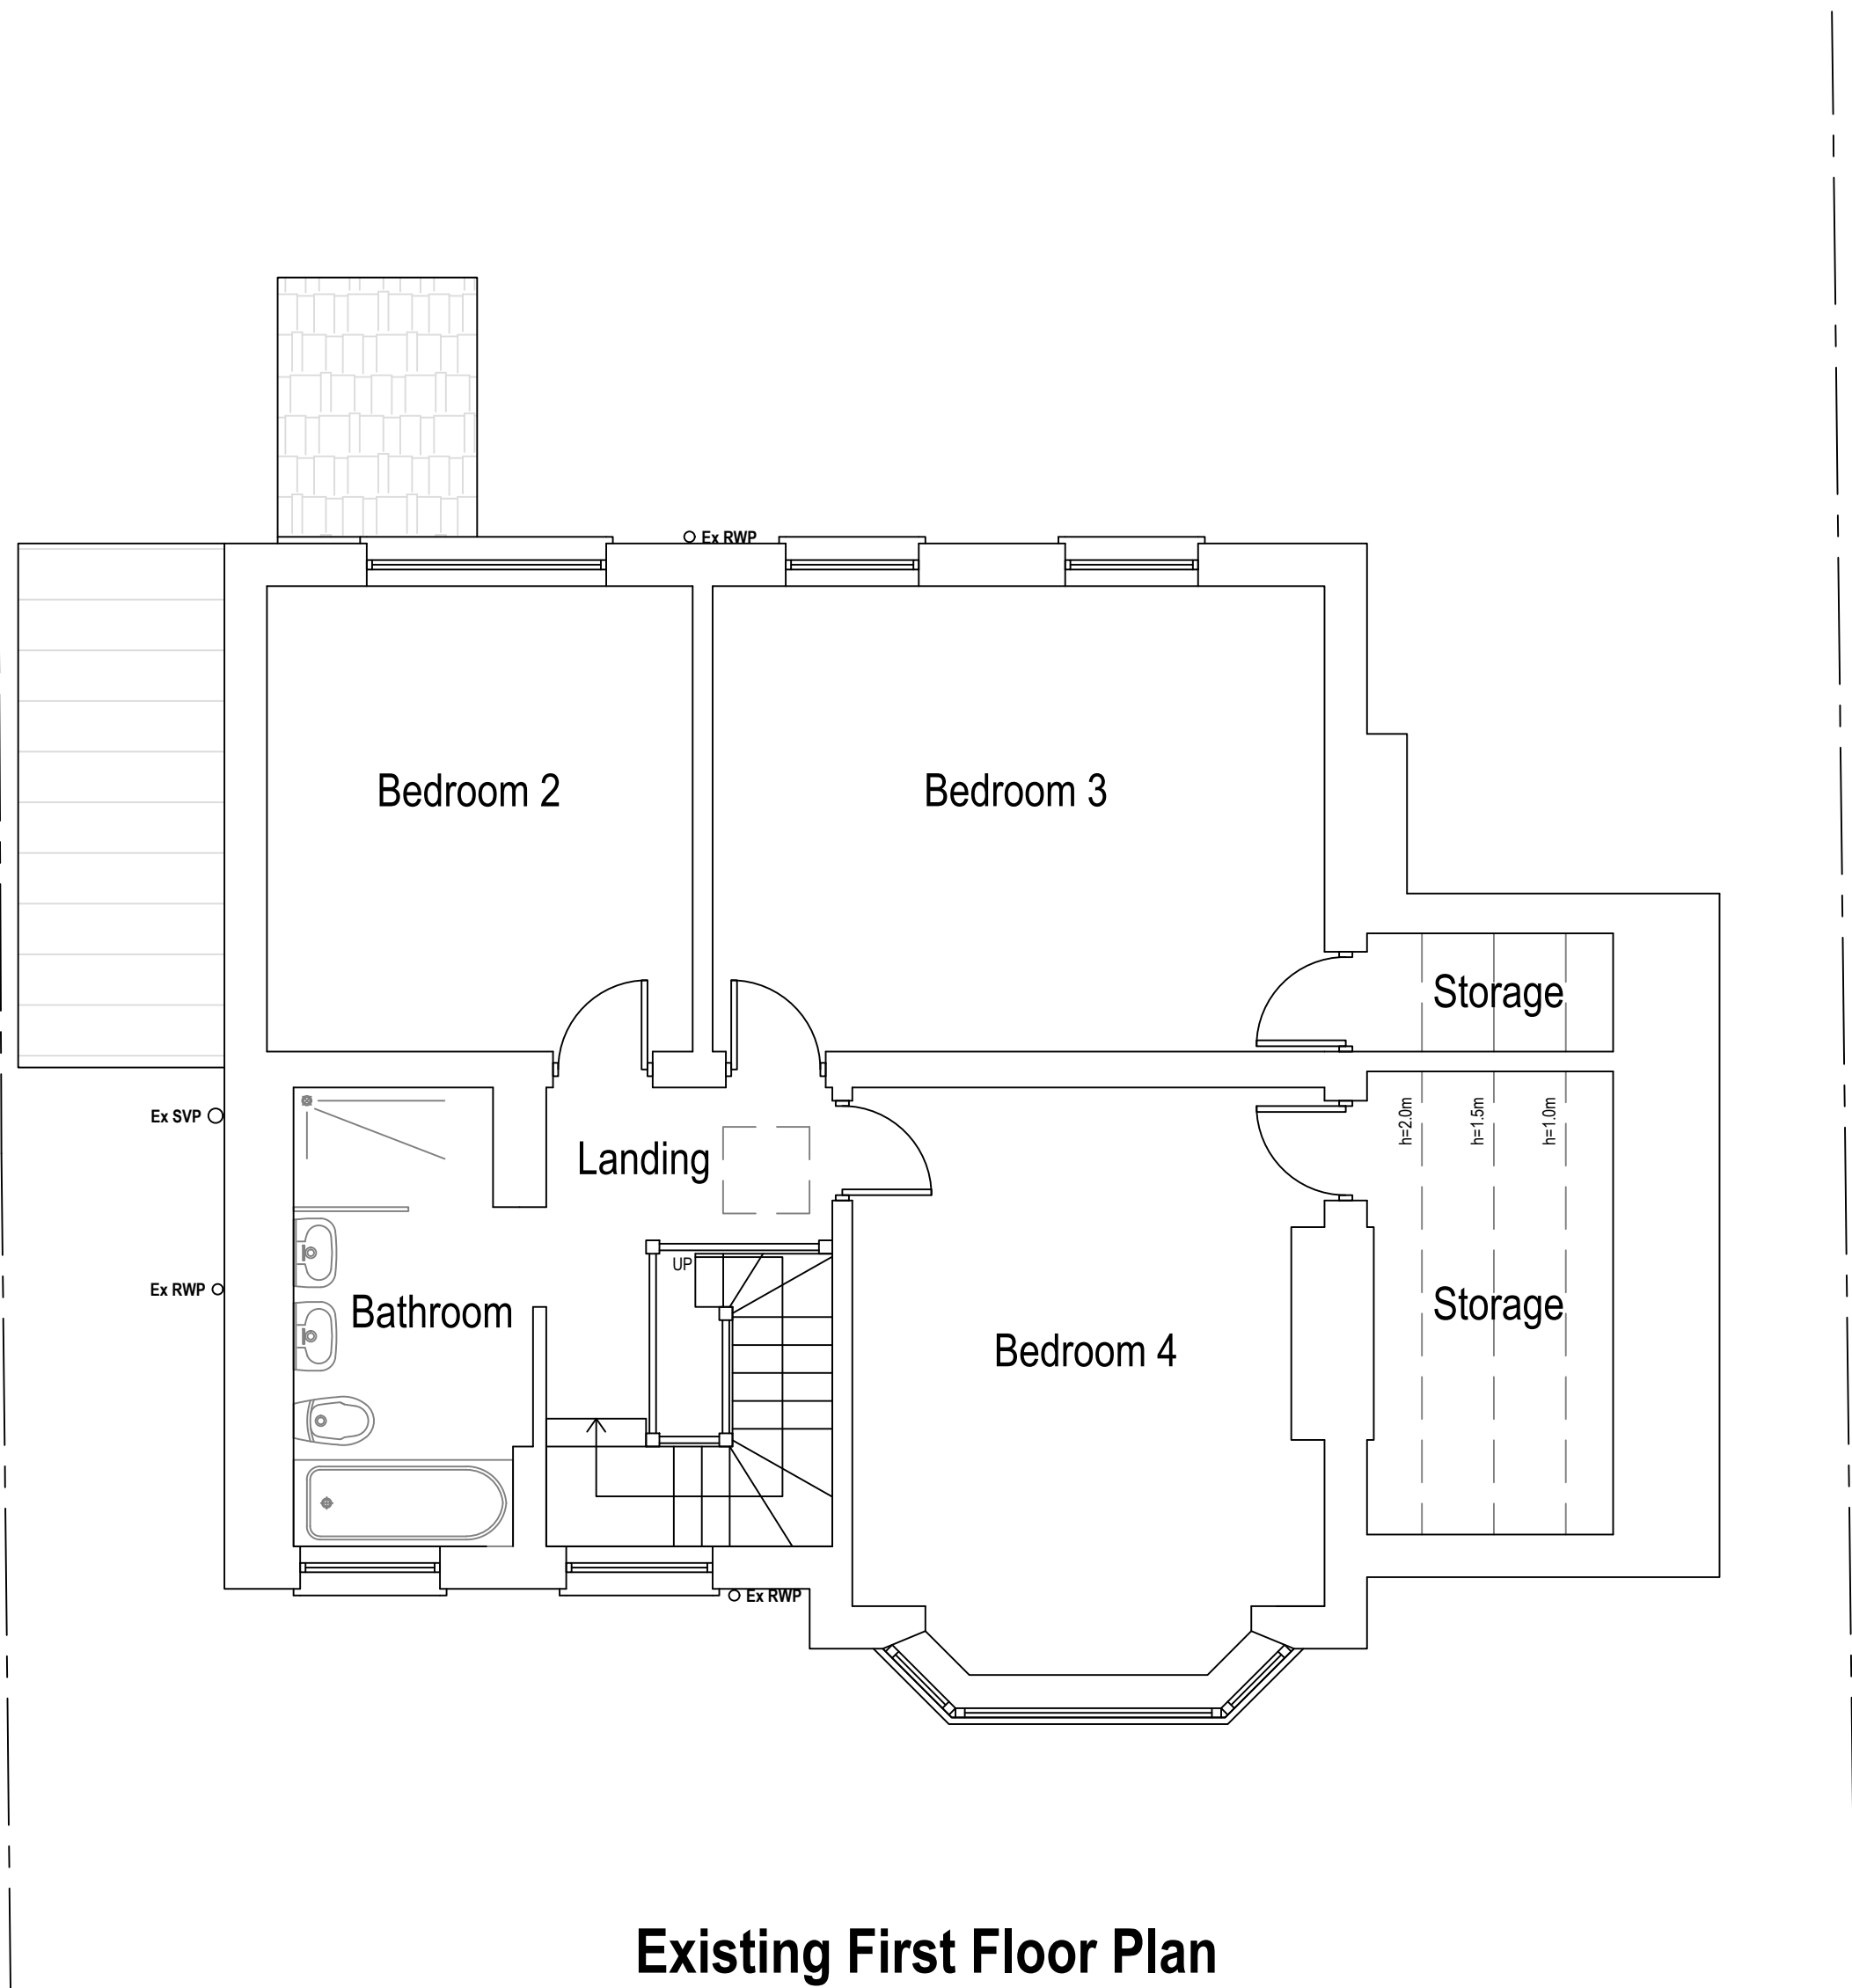


Existing First Floor Plan

Area ca. ##### m²

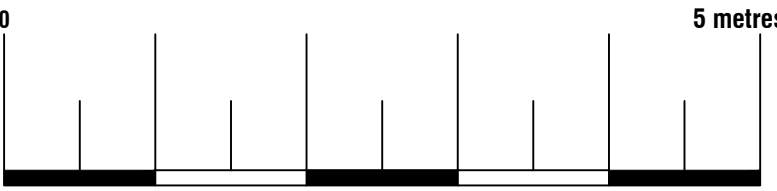

Arkiplan ArkiPlan Architectural Ltd • Enquiries@ArkiPlan.co.uk Lytchett House, 13 Freeland Park, Wareham Road, Poole, Dorset, BH16 6FA			
Site	89 Lavington Road, Worthing, Worthing BN14 7SH	Date	23.04.2026
		Sheet	25-2065 D02 REV 03
		Job	New Extension
Title Number	WSX20597	Scale	1:50 @A1, 1:100 @A3
		Title	As Shown

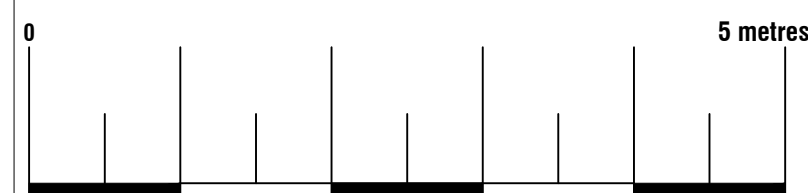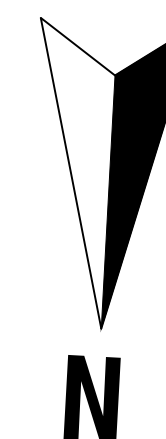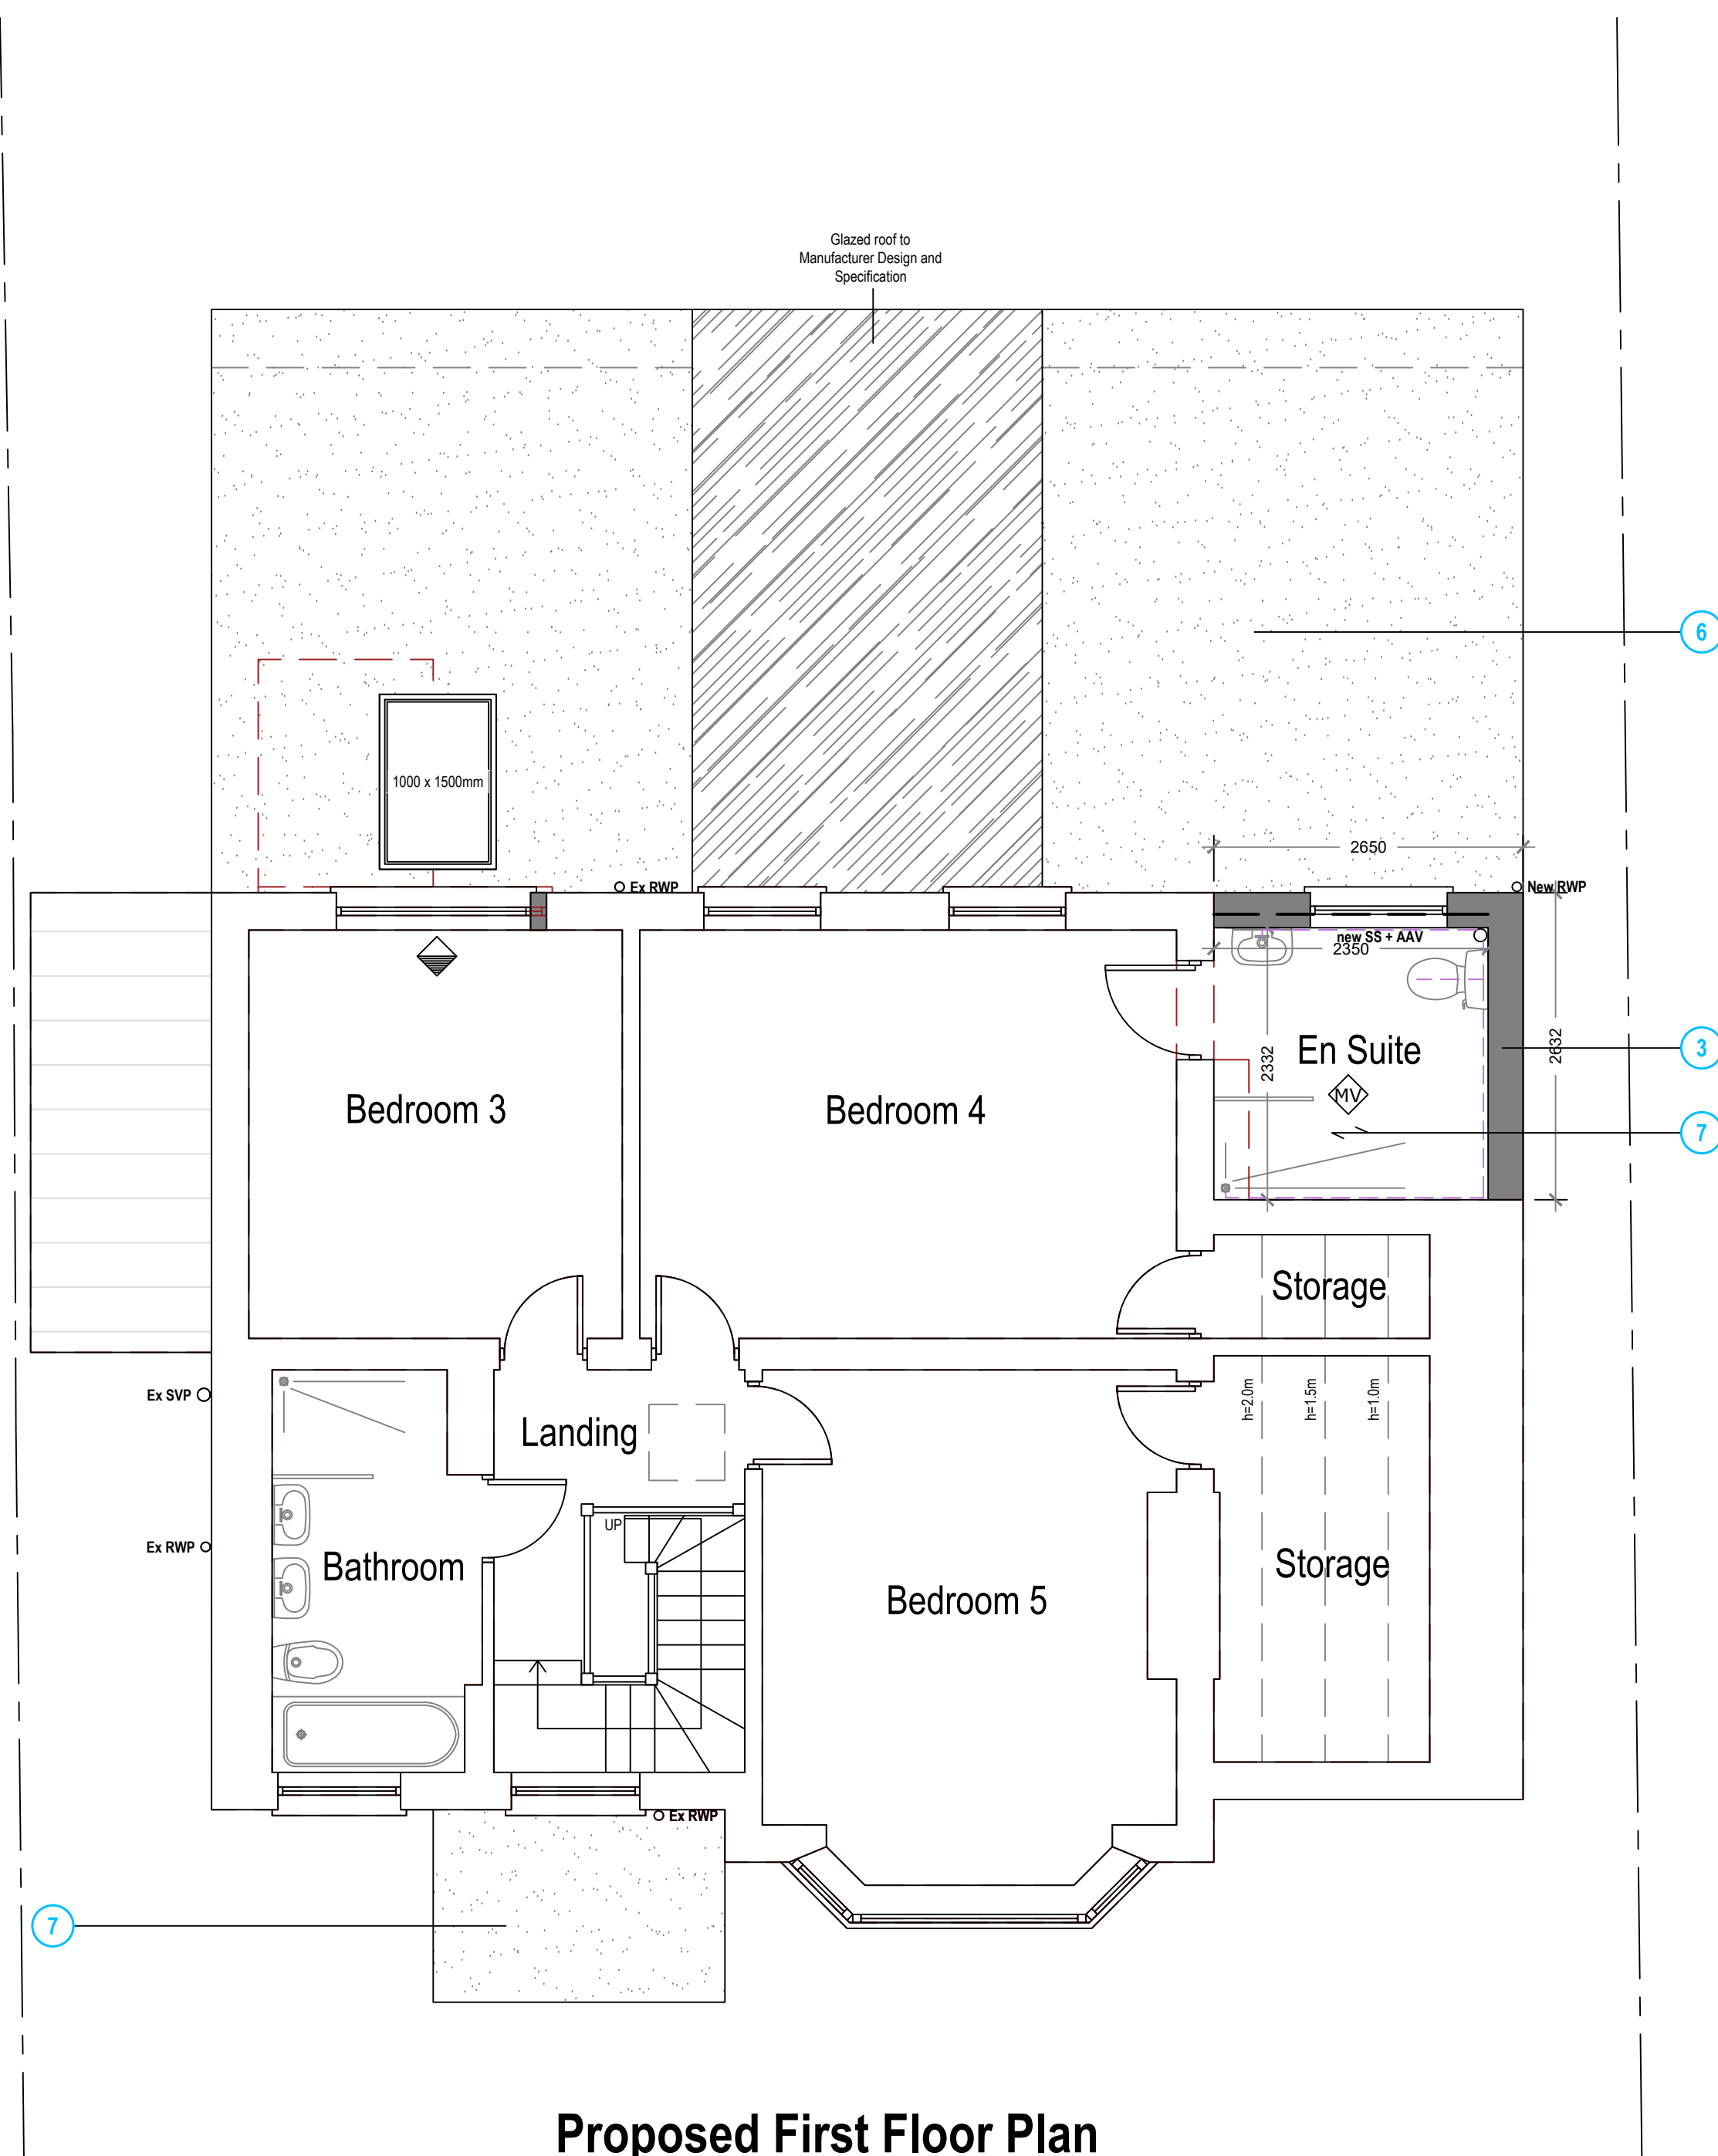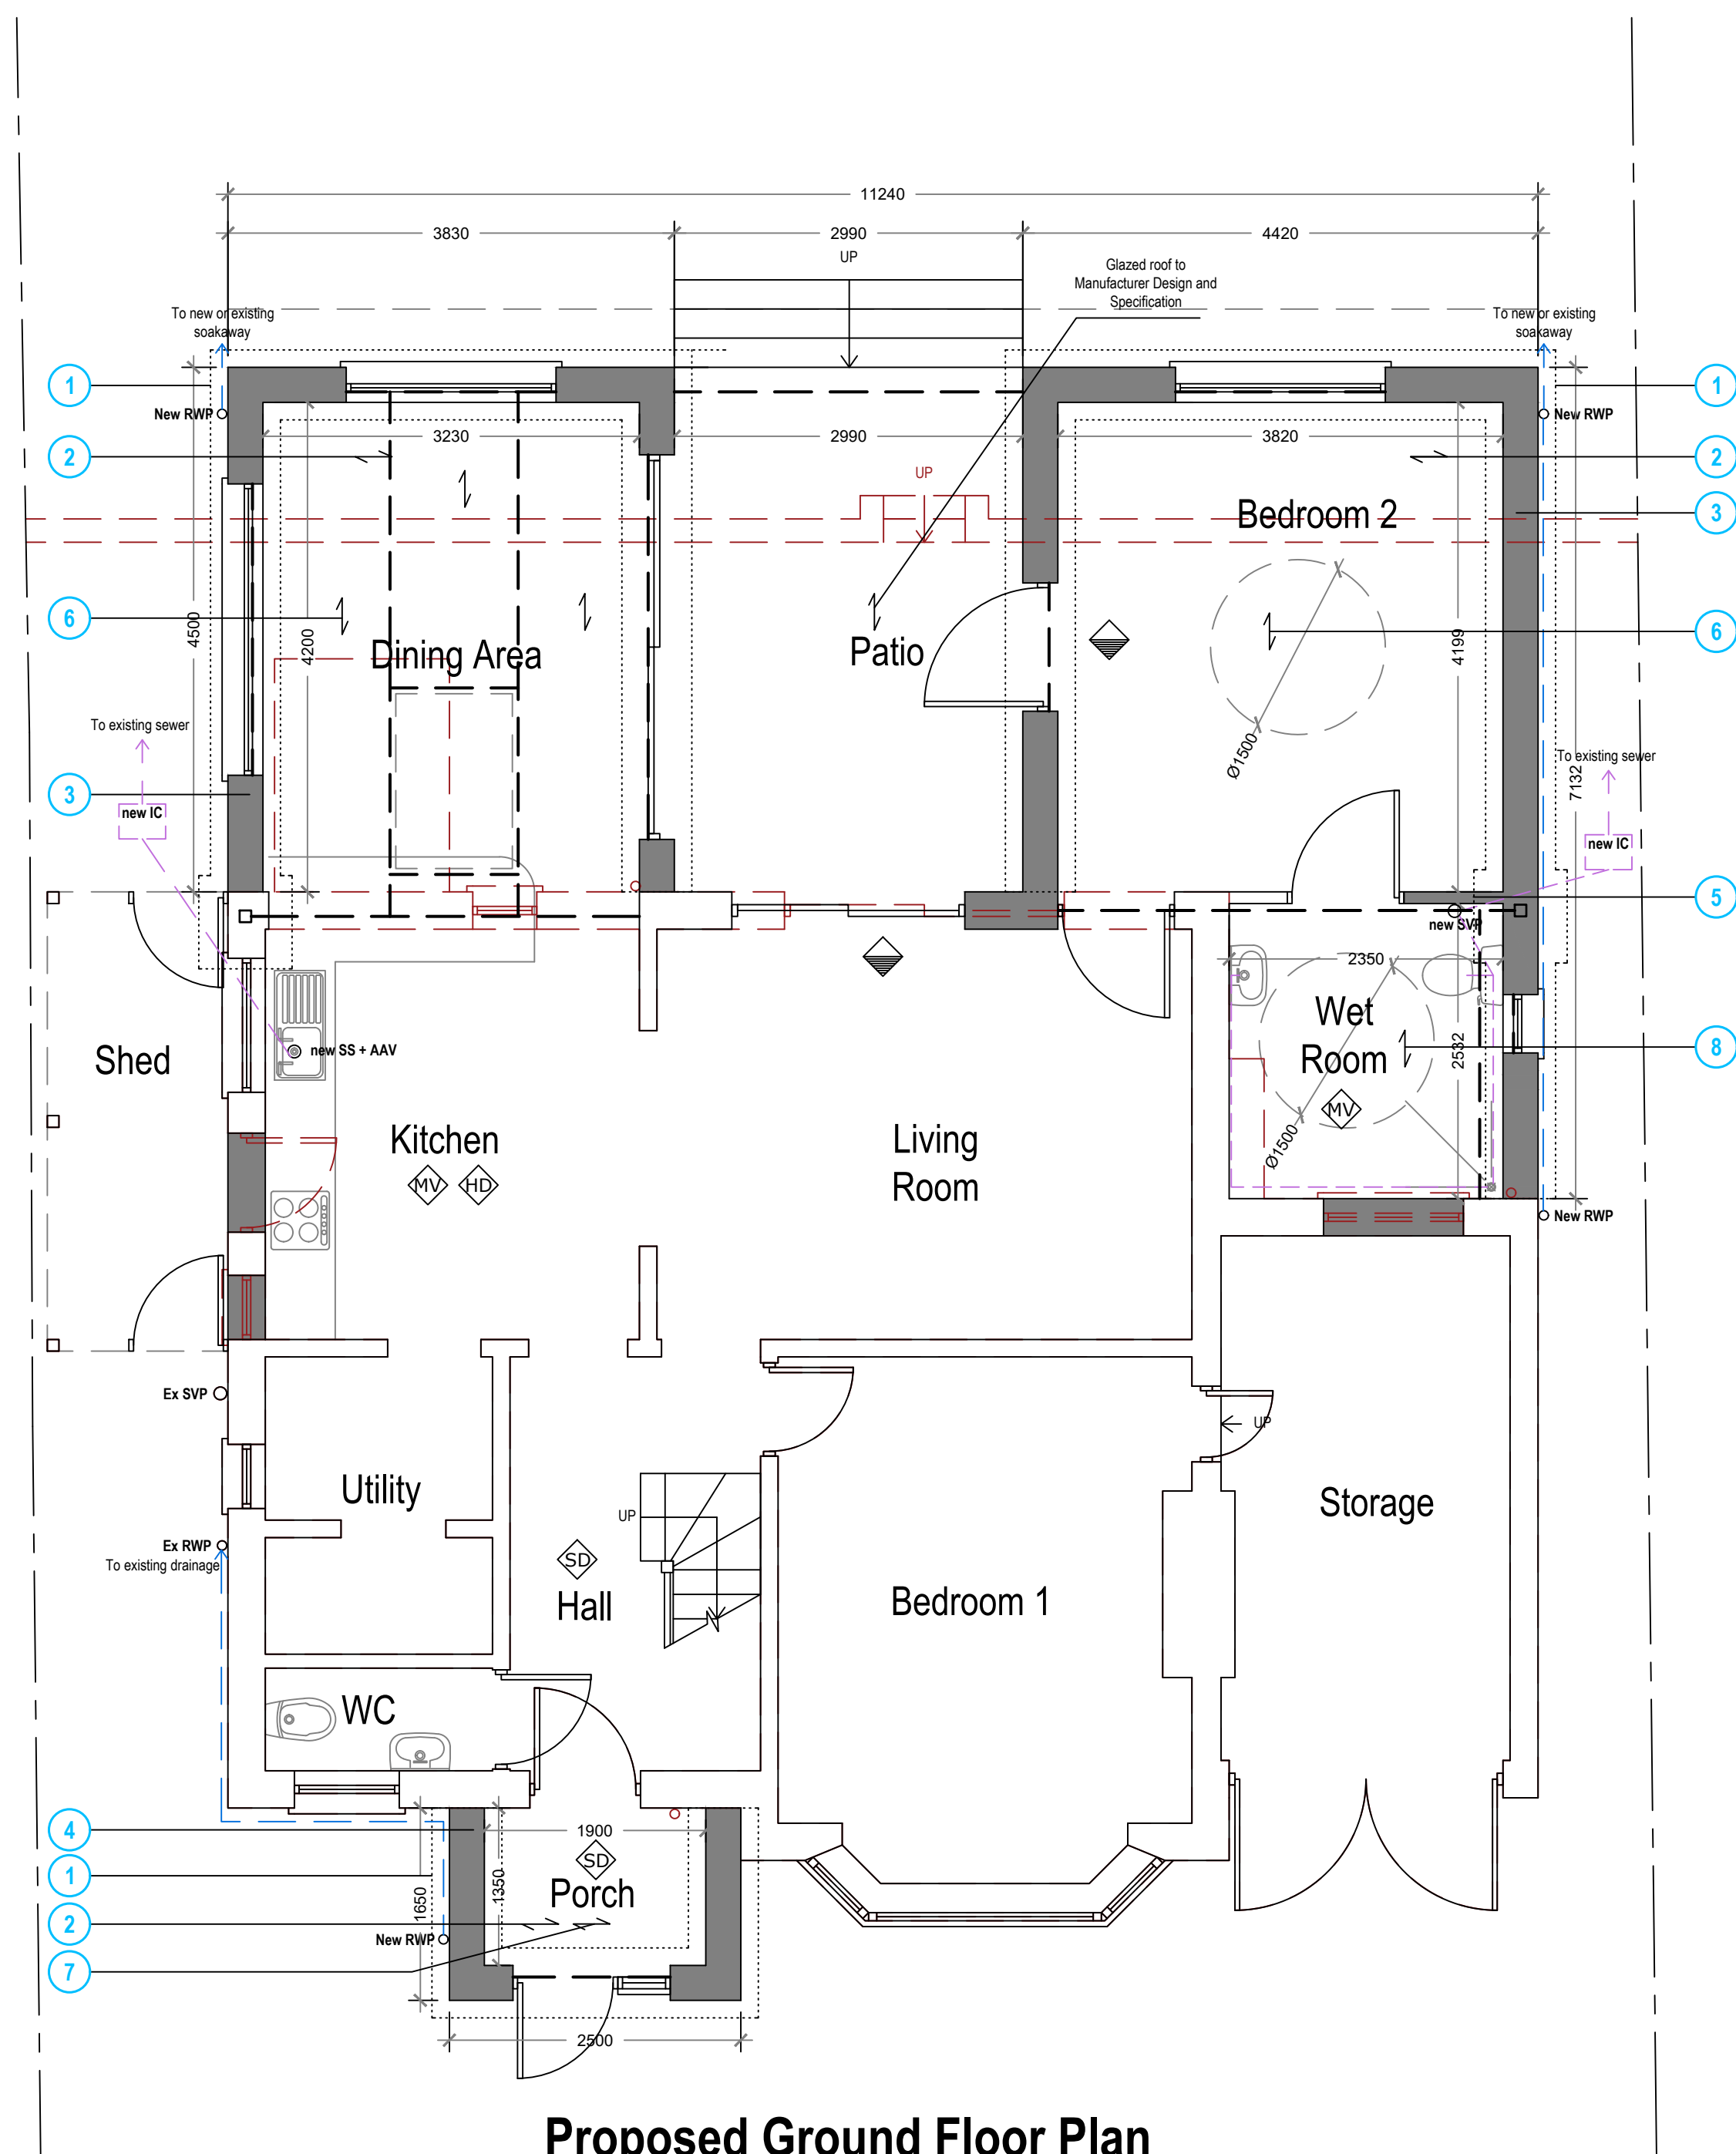

Arkiplan ArkiPlan Architectural Ltd • Enquiries@ArkiPlan.co.uk Lytchett House, 13 Freeland Park, Wareham Road, Poole, Dorset, BH16 6FA				
Site	89 Lavington Road, Worthing, Worthing BN14 7SH	Date	23.04.2026	
		Sheet	25-2065	D03 REV 03
		Job	New Extension	
Title Number	WSX20597	Scale	1:50 @A1, 1:100 @A3	
		Title	As Shown	