




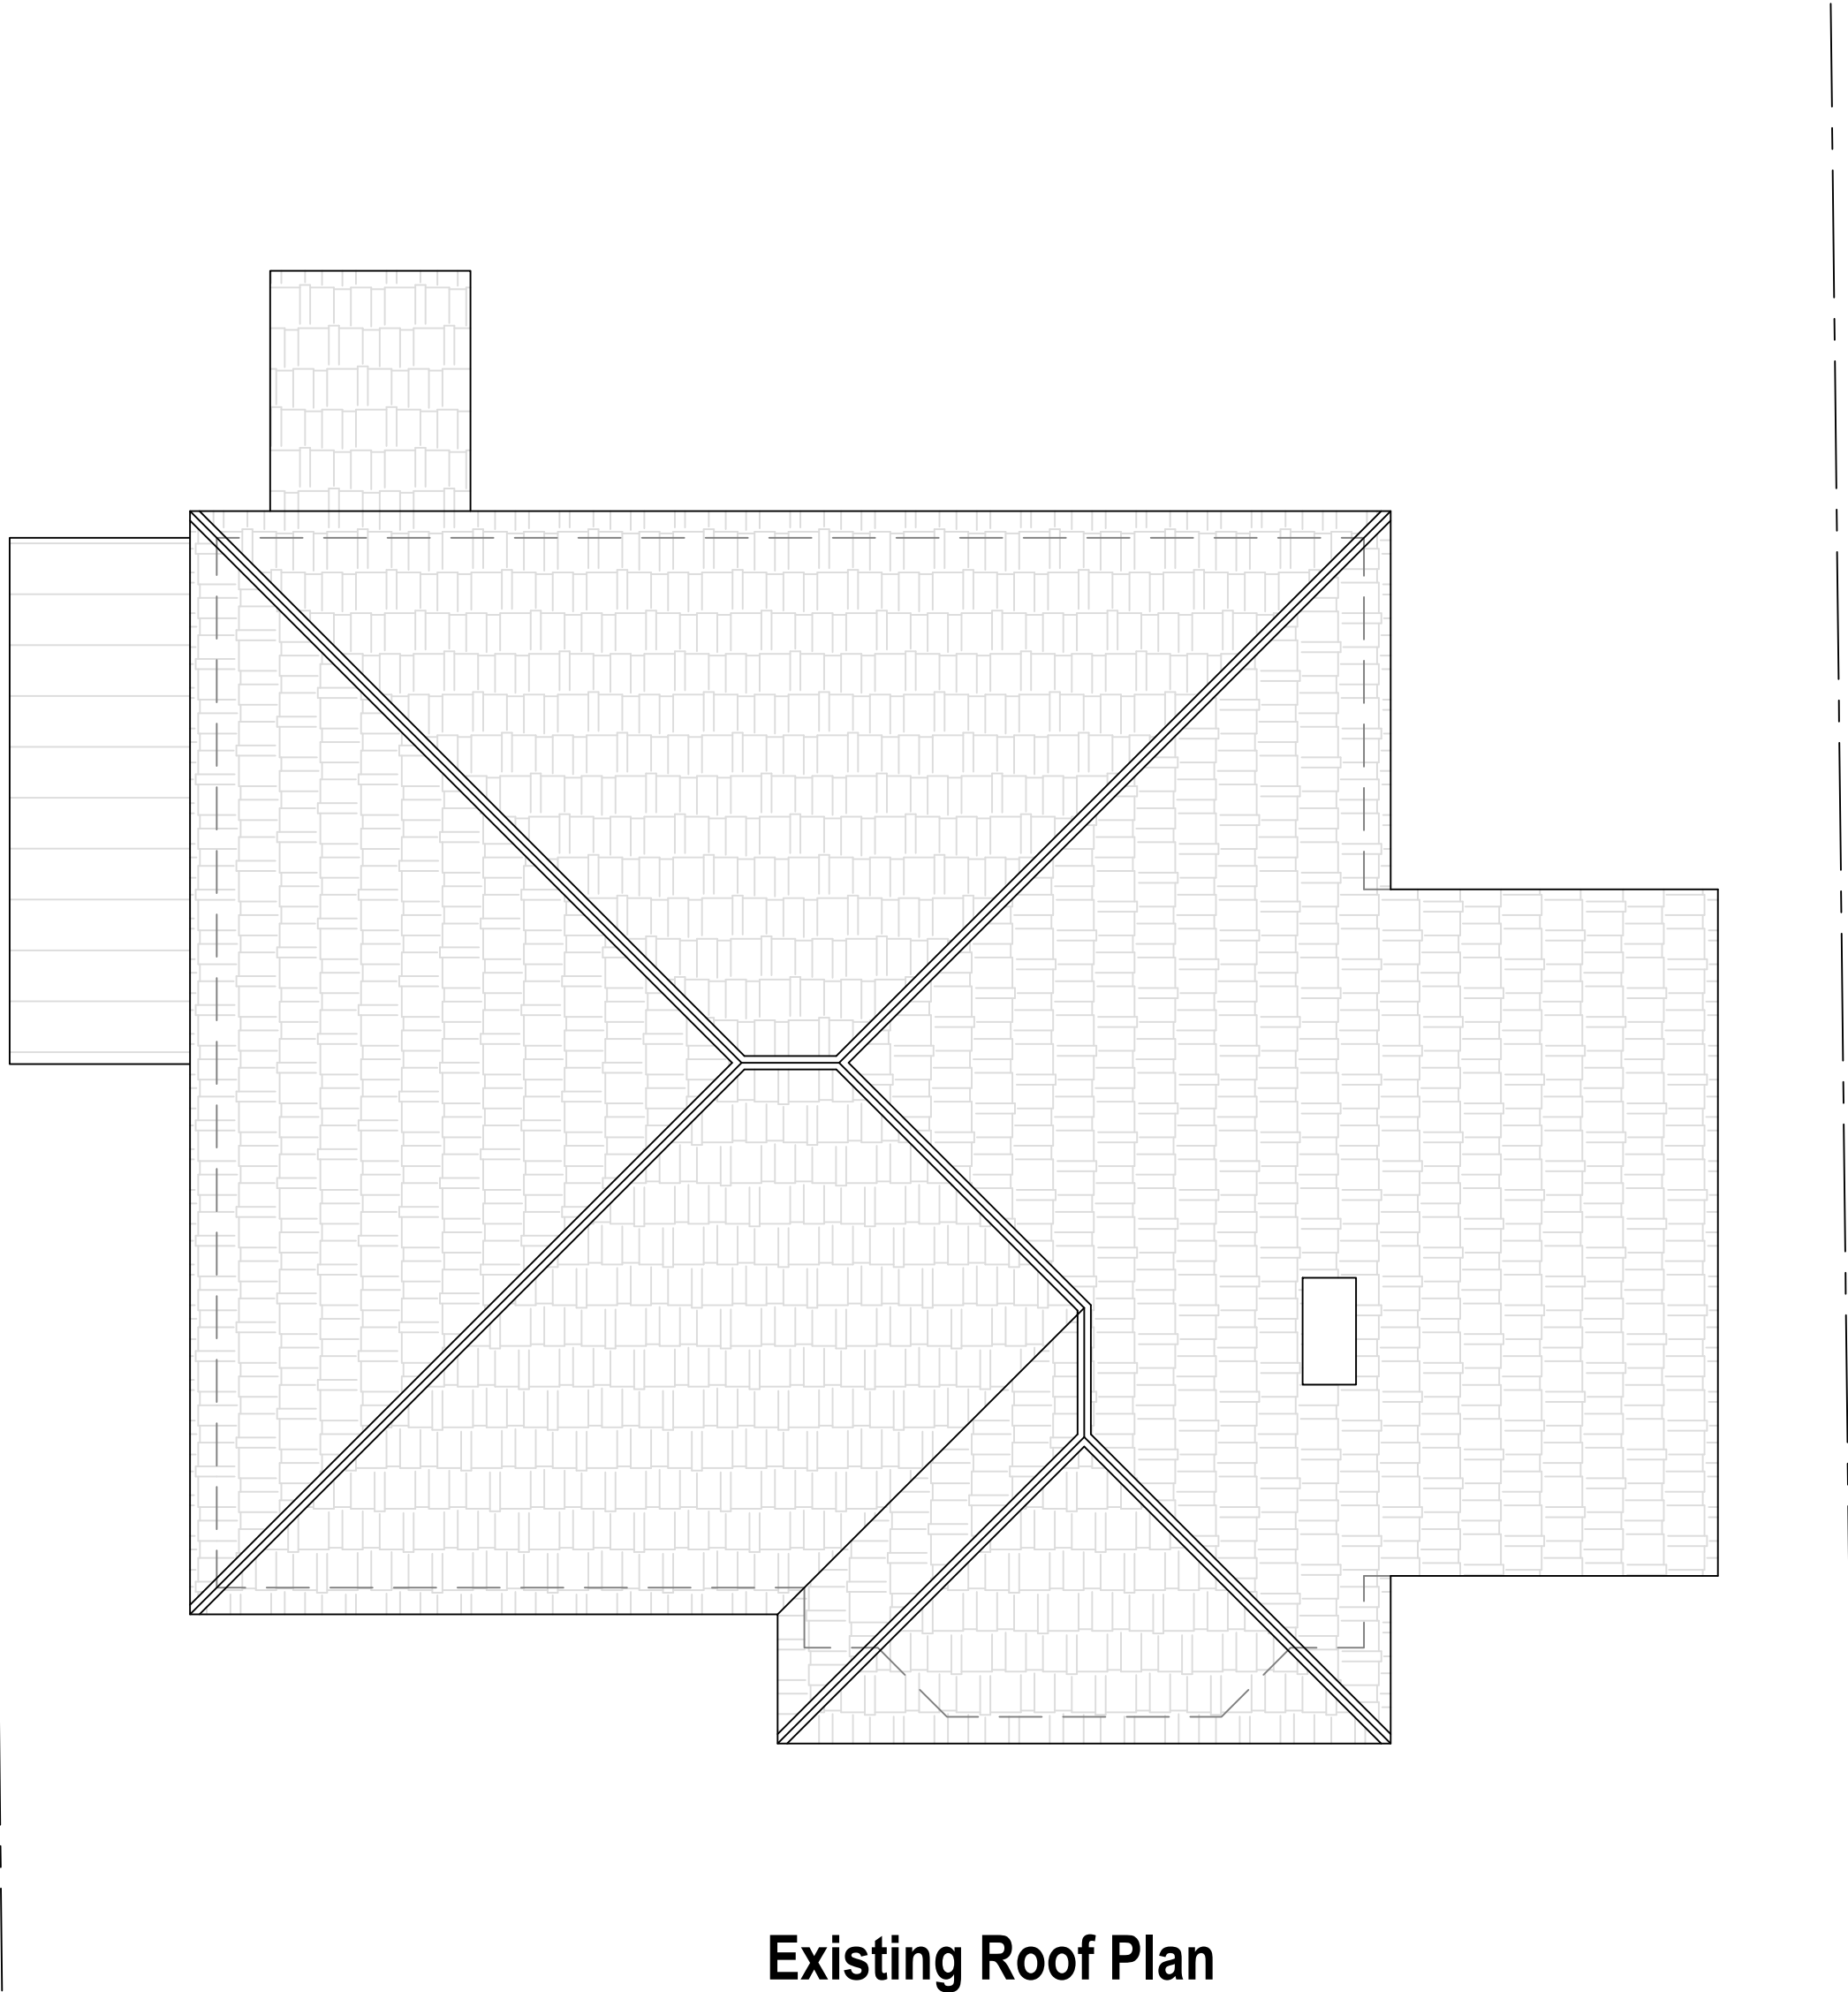




Existing Roof Plan

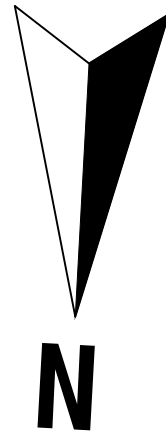

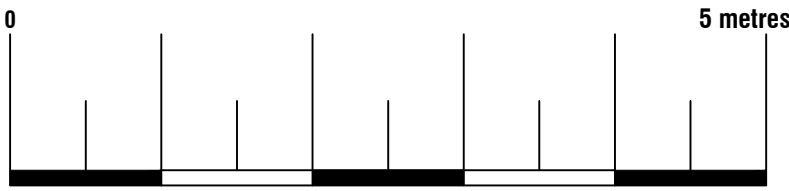

Arkiplan Architectural Ltd • Enquiries@ArkiPlan.co.uk
Lytchett House, 13 Freeland Park, Wareham Road, Poole, Dorset, BH16 6FA

Site	89 Lavington Road, Worthing, Worthing BN14 7SH	Date	23.04.2026		
		Sheet	25-2065	D04	REV 03
		Job	New Extension		
		Scale	1:50 @A1, 1:100 @A3		
Title Number	WSX20597	Title	As Shown		

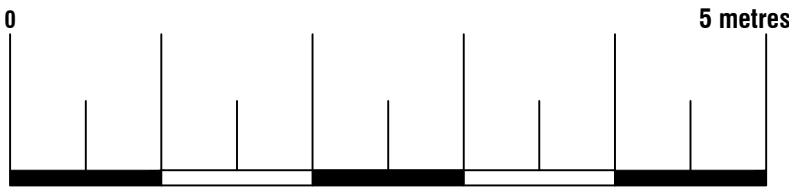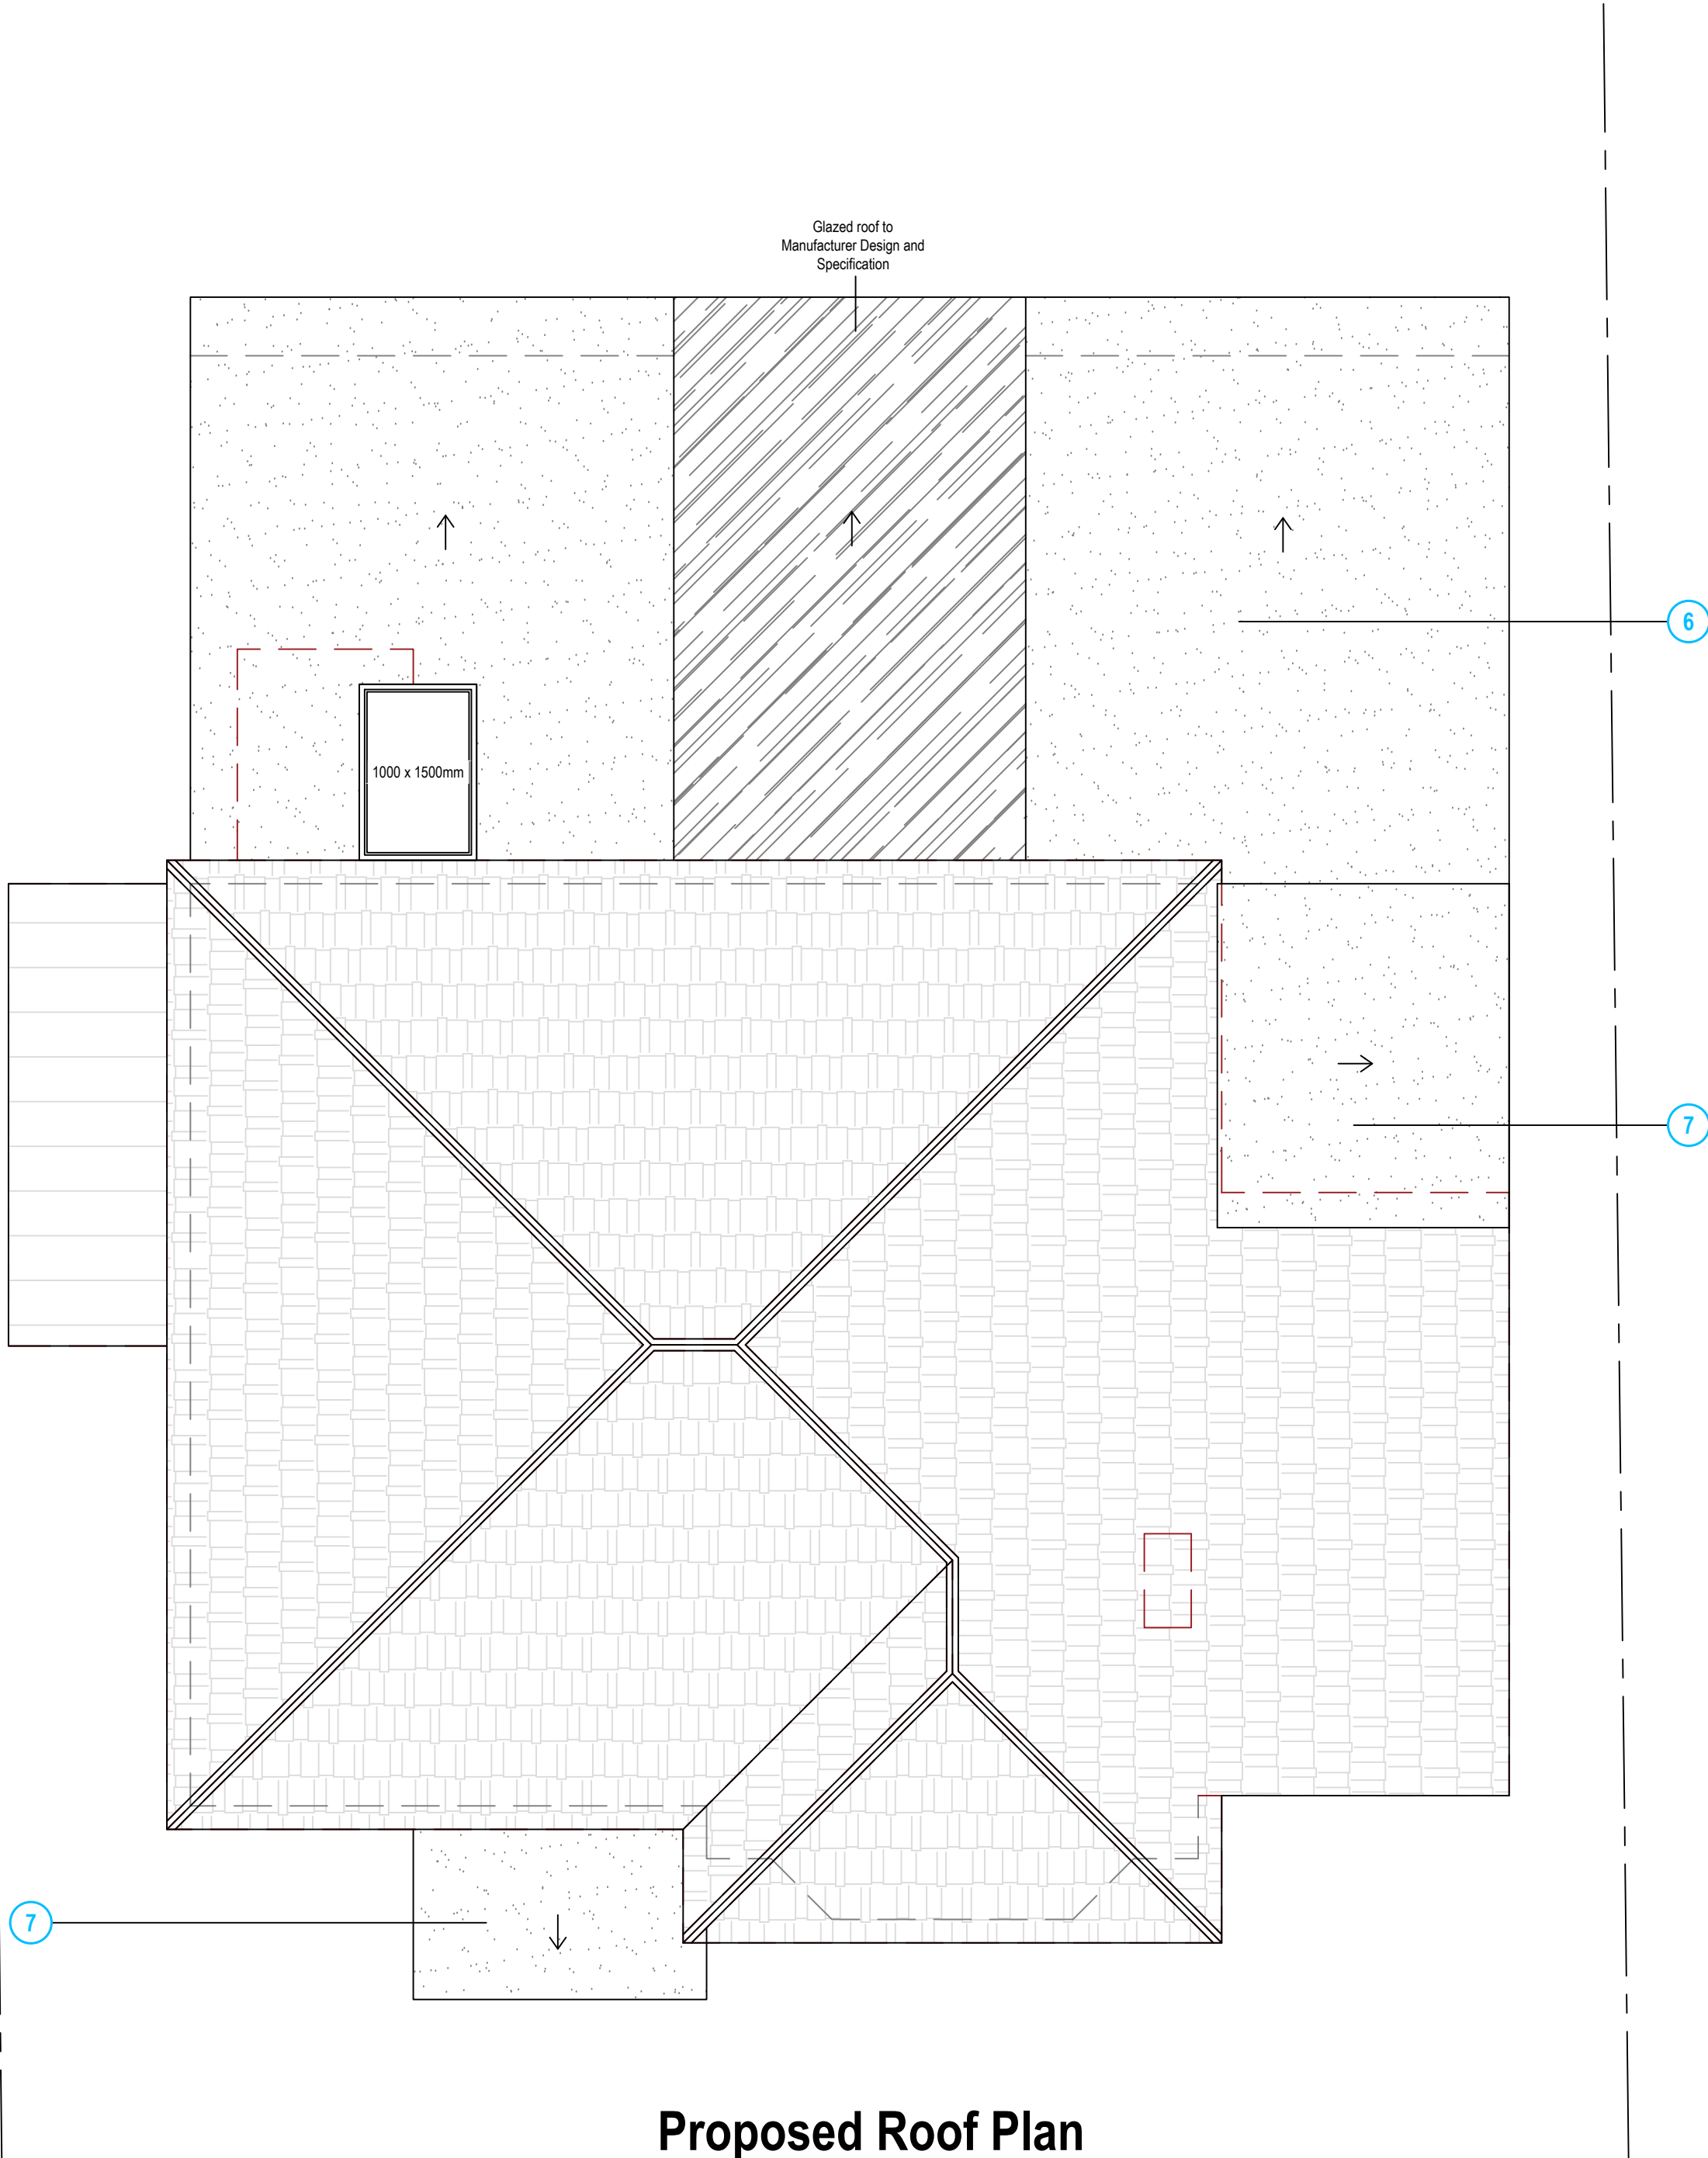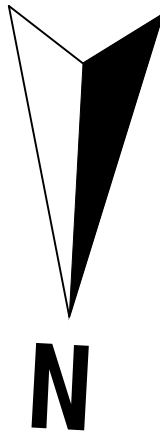

Arkiplan ArkiPlan Architectural Ltd • Enquiries@ArkiPlan.co.uk Lytchett House, 13 Freeland Park, Wareham Road, Poole, Dorset, BH16 6FA				
Site	89 Lavington Road, Worthing, Worthing BN14 7SH	Date	23.04.2026	
		Sheet	25-2065	D05 REV 03
		Job	New Extension	
		Scale	1:50 @A1, 1:100 @A3	
Title Number	WSX20597	Title	As Shown	