



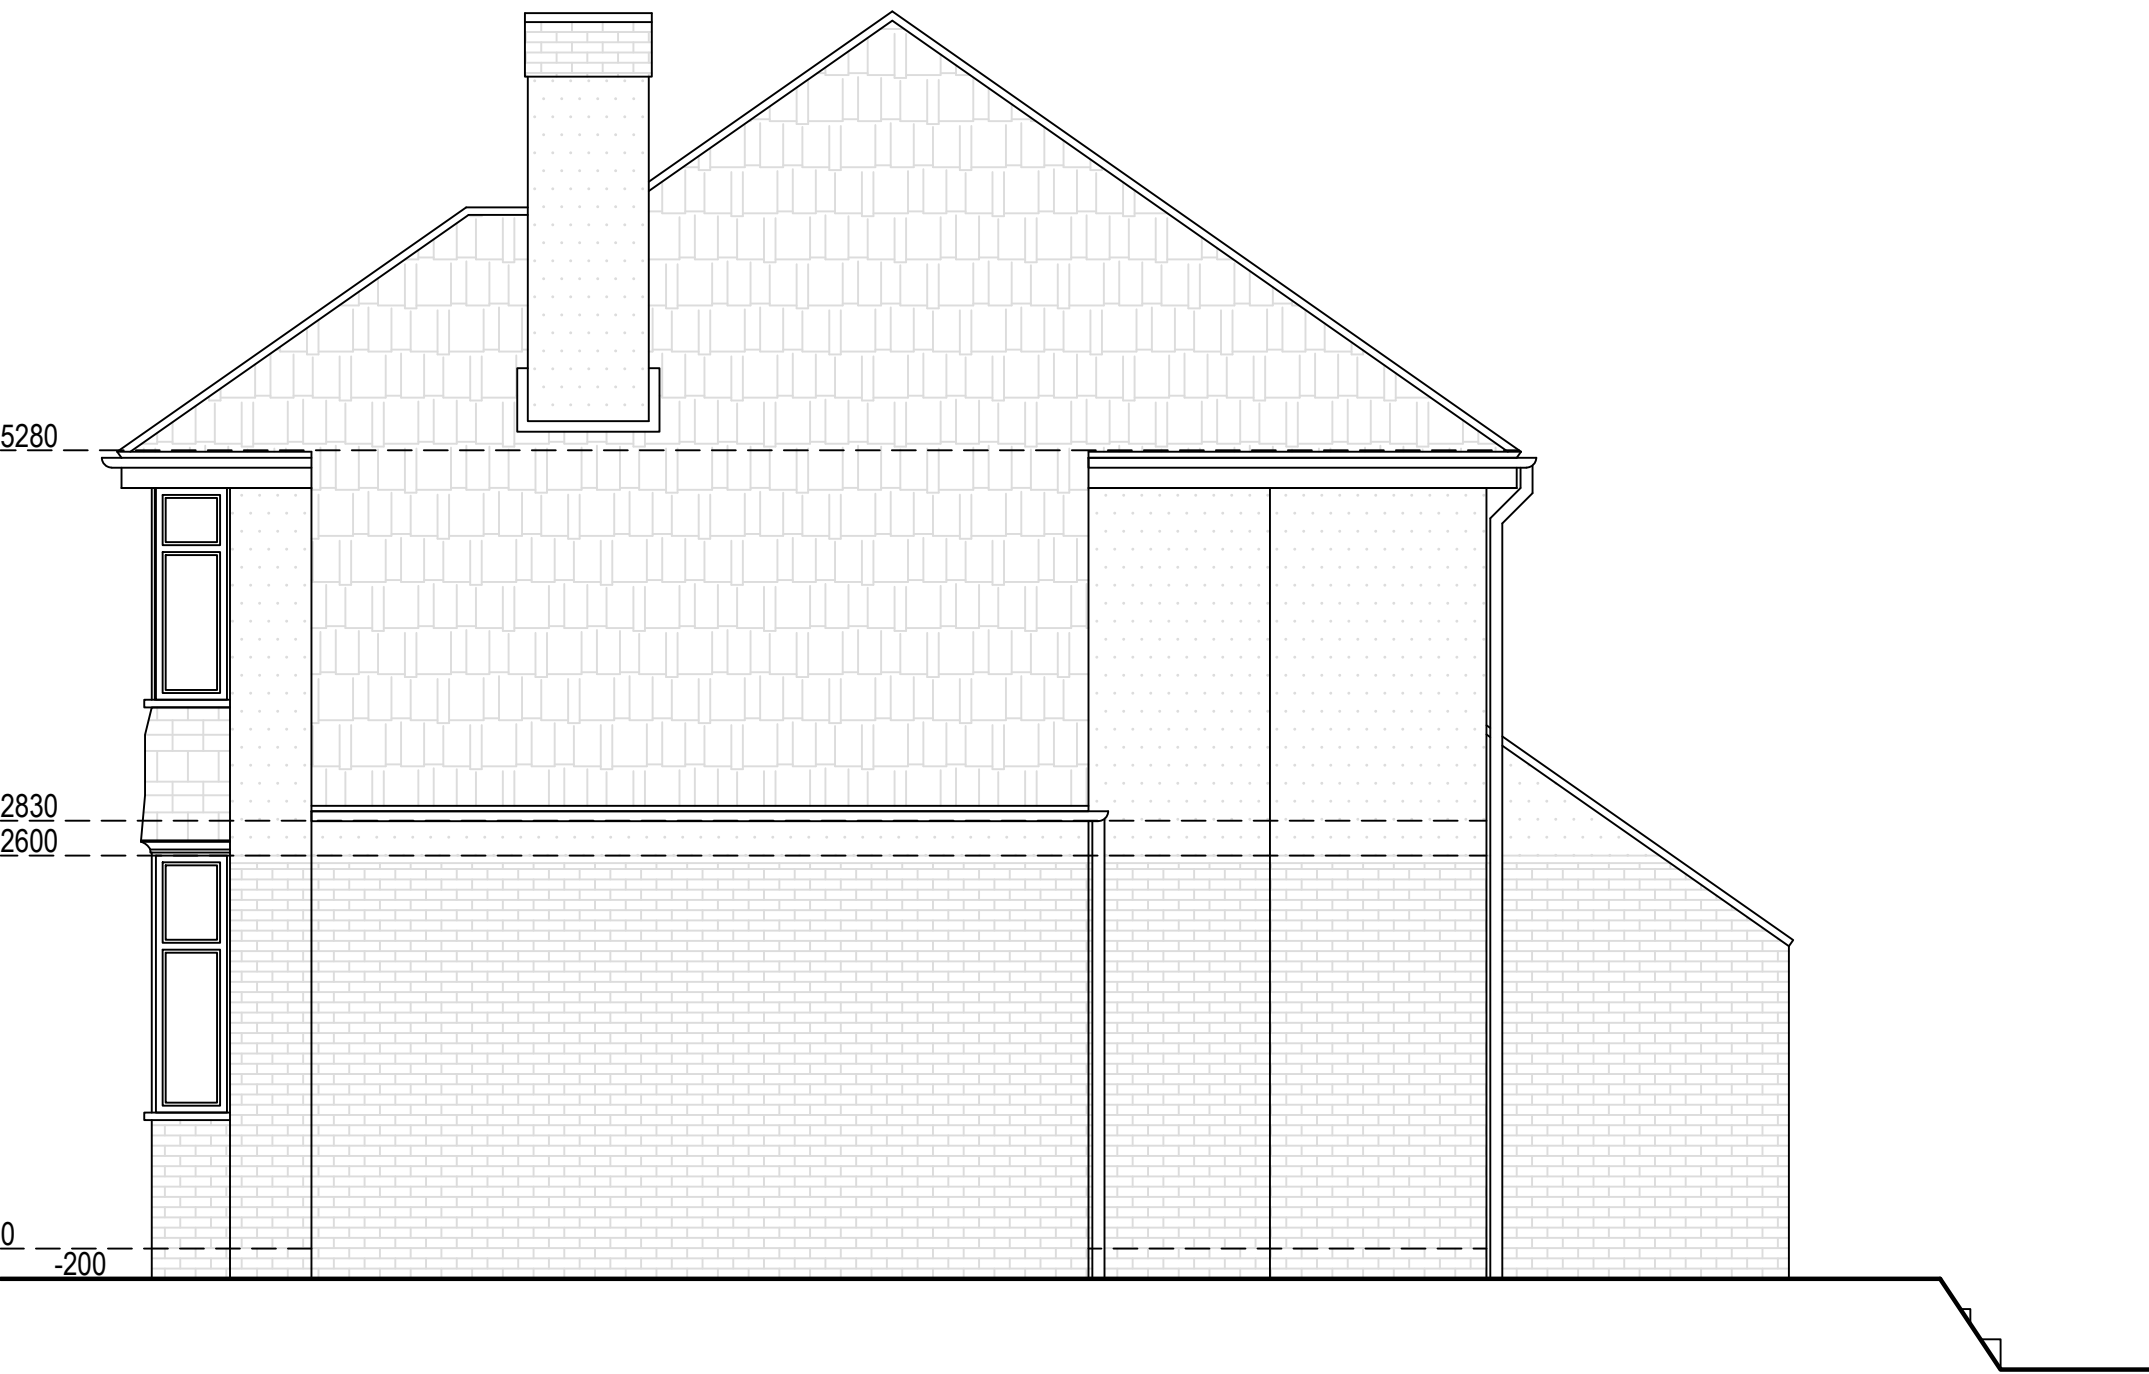

Existing North Elevation




Existing West Elevation

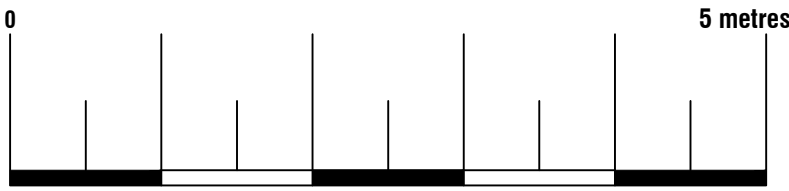


Arkiplan ArkiPlan Architectural Ltd • Enquiries@ArkiPlan.co.uk Lytchett House, 13 Freeland Park, Wareham Road, Poole, Dorset, BH16 6FA			
Site	89 Lavington Road, Worthing, Worthing BN14 7SH	Date	23.04.2026
		Sheet	25-2065 D06 REV 03
		Job	New Extension
		Scale	1:50 @A1, 1:100 @A3
Title Number	WSX20597	Title	As Shown



Proposed North Elevation

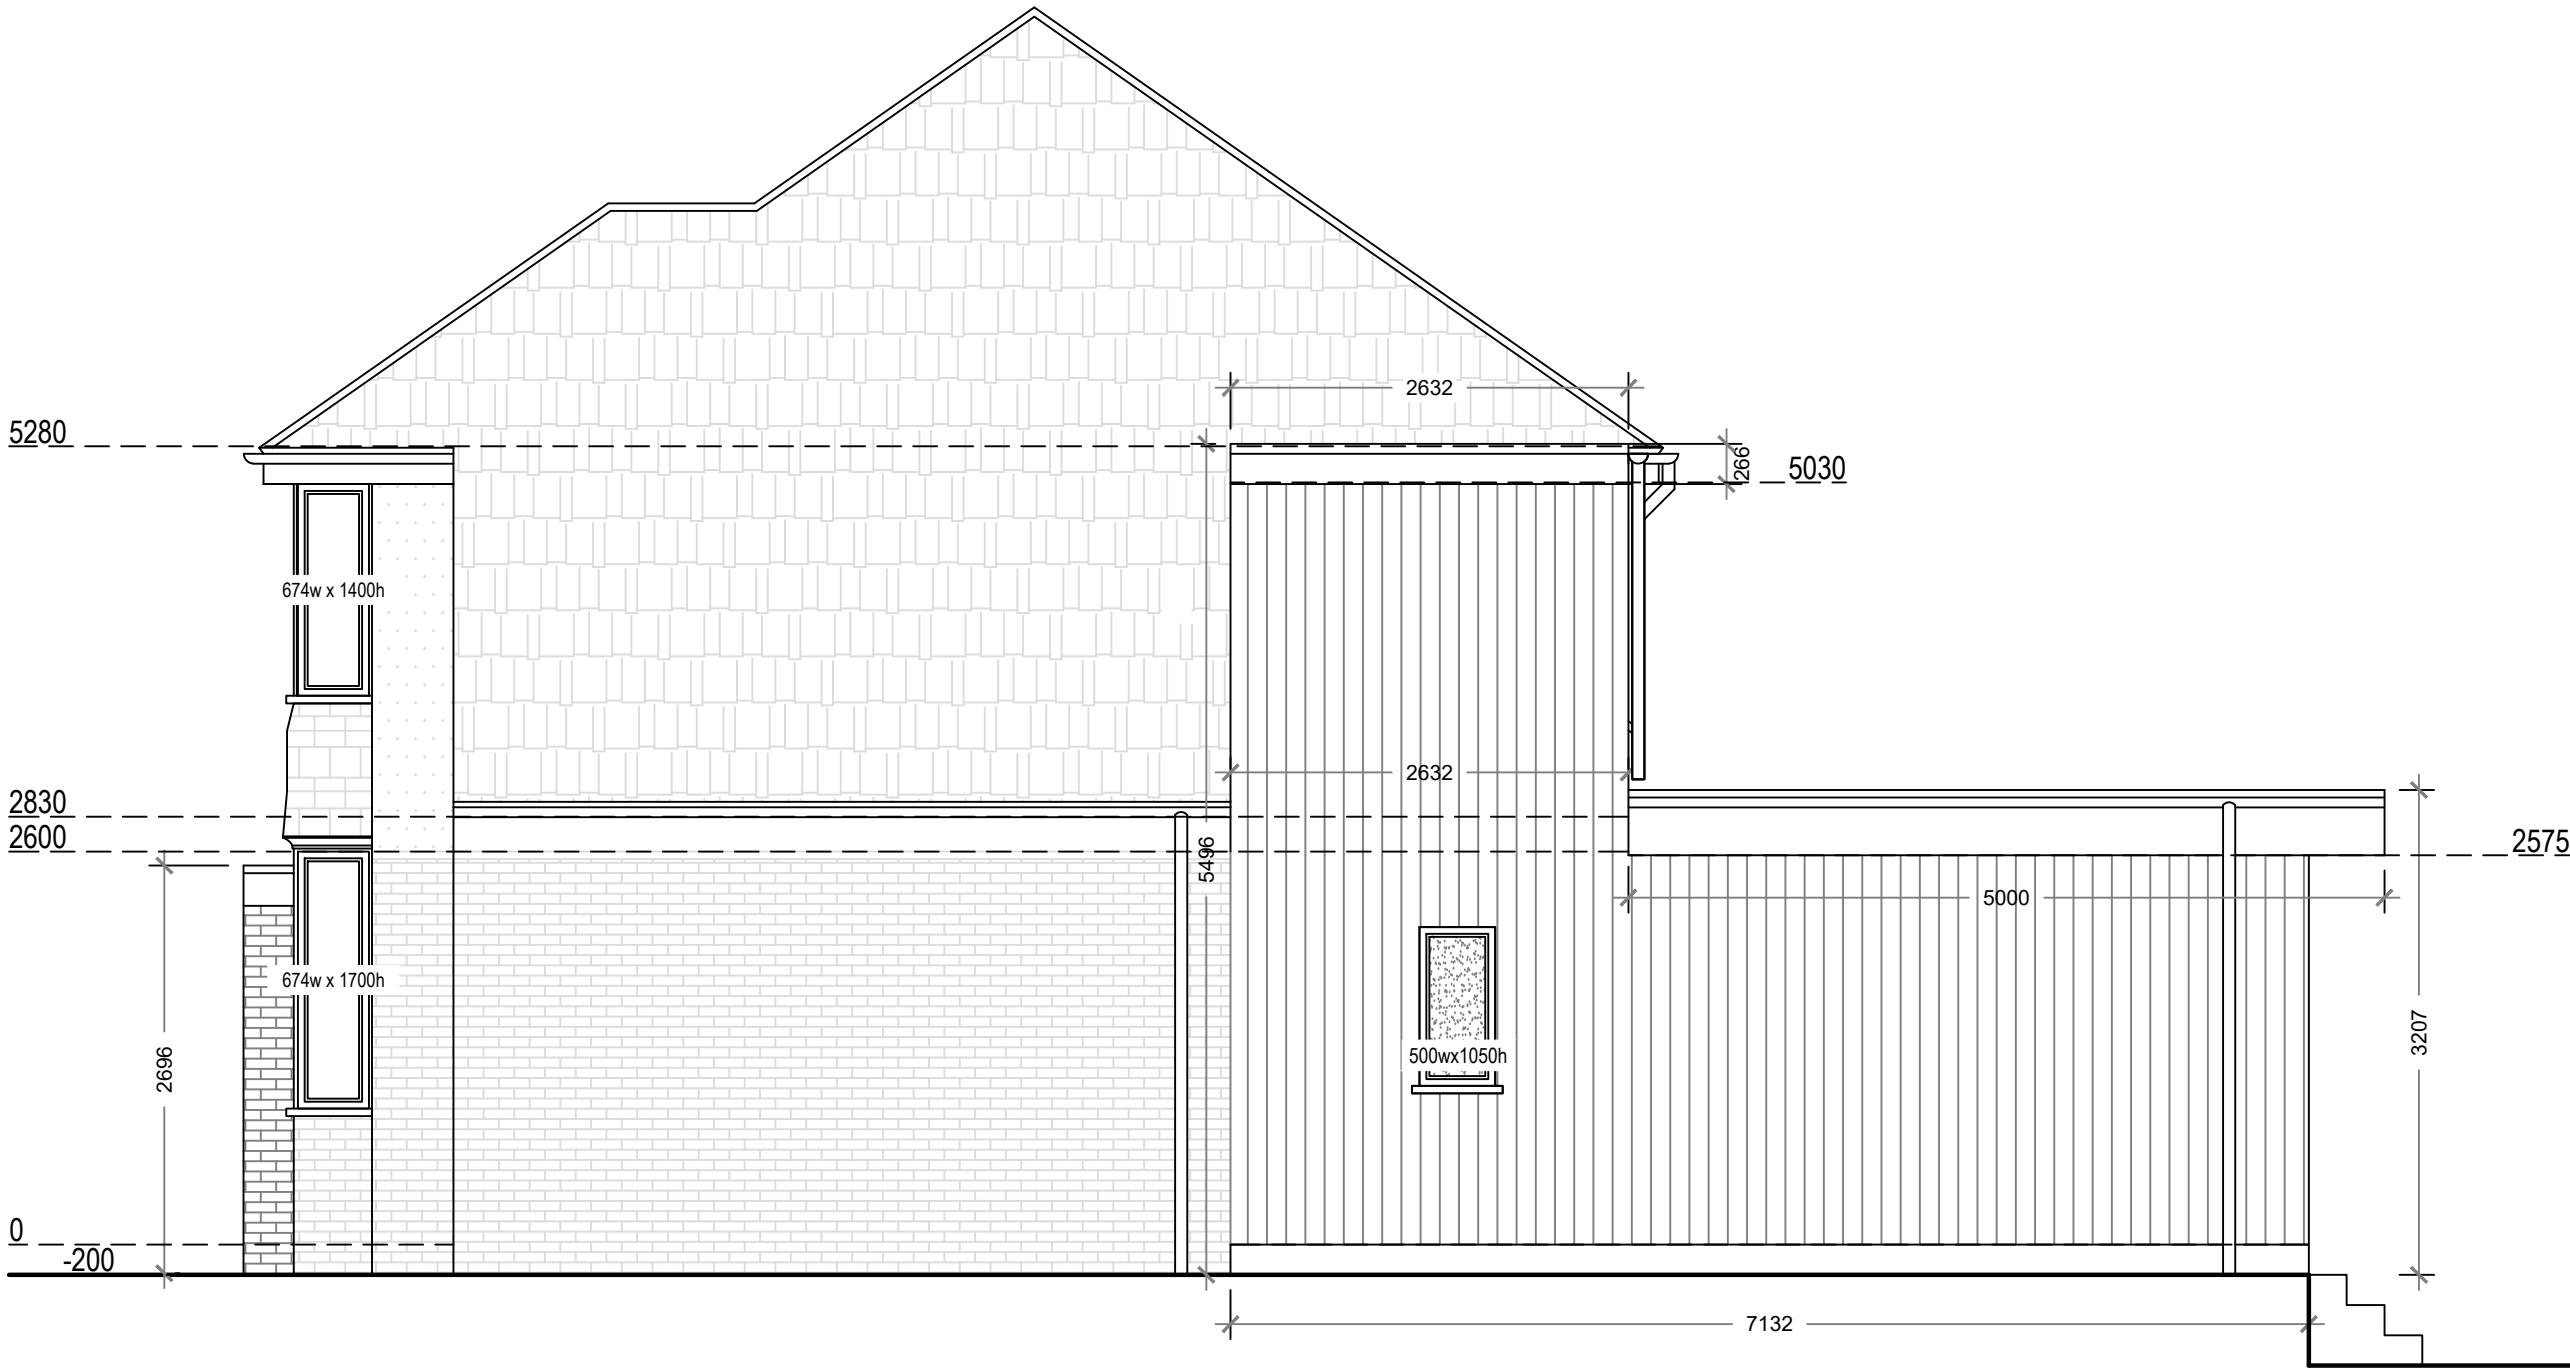

Proposed West Elevation

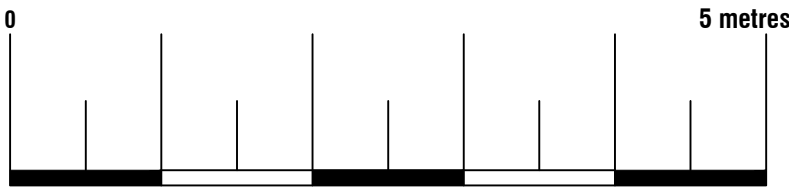

Proposed Materials:
Walls: Render (to match existing)
Walls: Brick (to match existing)
Walls: Timber cladding
Pitched roof: Tile (to match existing)
Flat roof: Single ply membrane
Windows: Triple glazed (to match existing & light grey)
Skylights: Size as indicated (not protruding more than 150mm above the existing roof plane)



ArkiPlan Architectural Ltd • Enquiries@ArkiPlan.co.uk
Lytchett House, 13 Freeland Park, Wareham Road, Poole, Dorset, BH16 6FA

Site	89 Lavington Road, Worthing, Worthing BN14 7SH	Date	23.04.2026		
		Sheet	25-2065	D07	REV 03
		Job	New Extension		
Title Number	WSX20597	Scale	1:50 @A1, 1:100 @A3		
		Title	As Shown		