



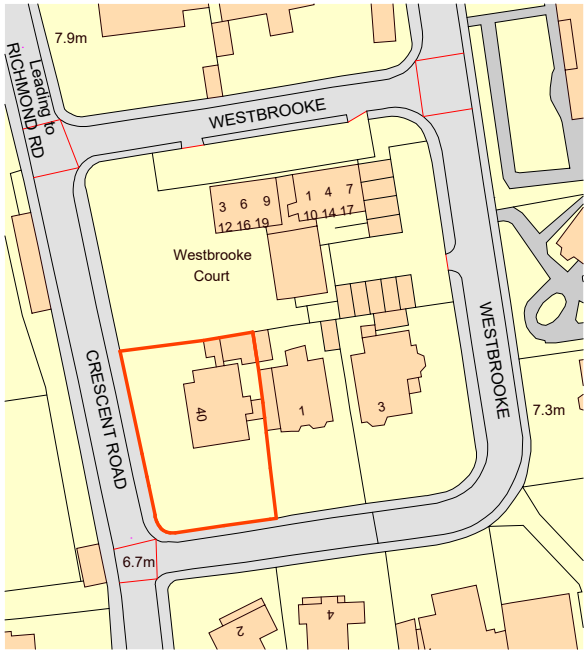


Ordnance Survey, (c) Crown Copyright 2026. All rights reserved. Licence number 100022432

1 EXISTING SLP
1000 Scale: 1 : 1250

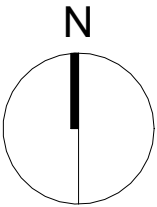

1:1250 SCALE BAR

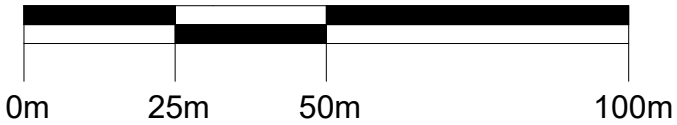


1:500 SCALE BAR



Notes

- All dimensions must be checked on site and not scaled from this drawing, apart from the local authority. Site dimensions taken from licensed Ordnance Survey data.
- Any works commencing on site prior to obtaining full planning and building regulation approval including full condition discharge, is entirely at the client's / contractor's risk. The contractor is responsible for taking and checking all levels and dimensions prior to ordering materials and starting work on site. Any discrepancies are to be reported to SB Architectural Design prior to commencing any works.
- All building work is to be carried out in accordance with building regulations and to the satisfaction of the local authority and as such additional unforeseen building works may be required on site.
- These drawings do not constitute full working drawings. All drawings are copyright of SB Architectural Design and may not be copied or reproduced by any third party without prior written consent.

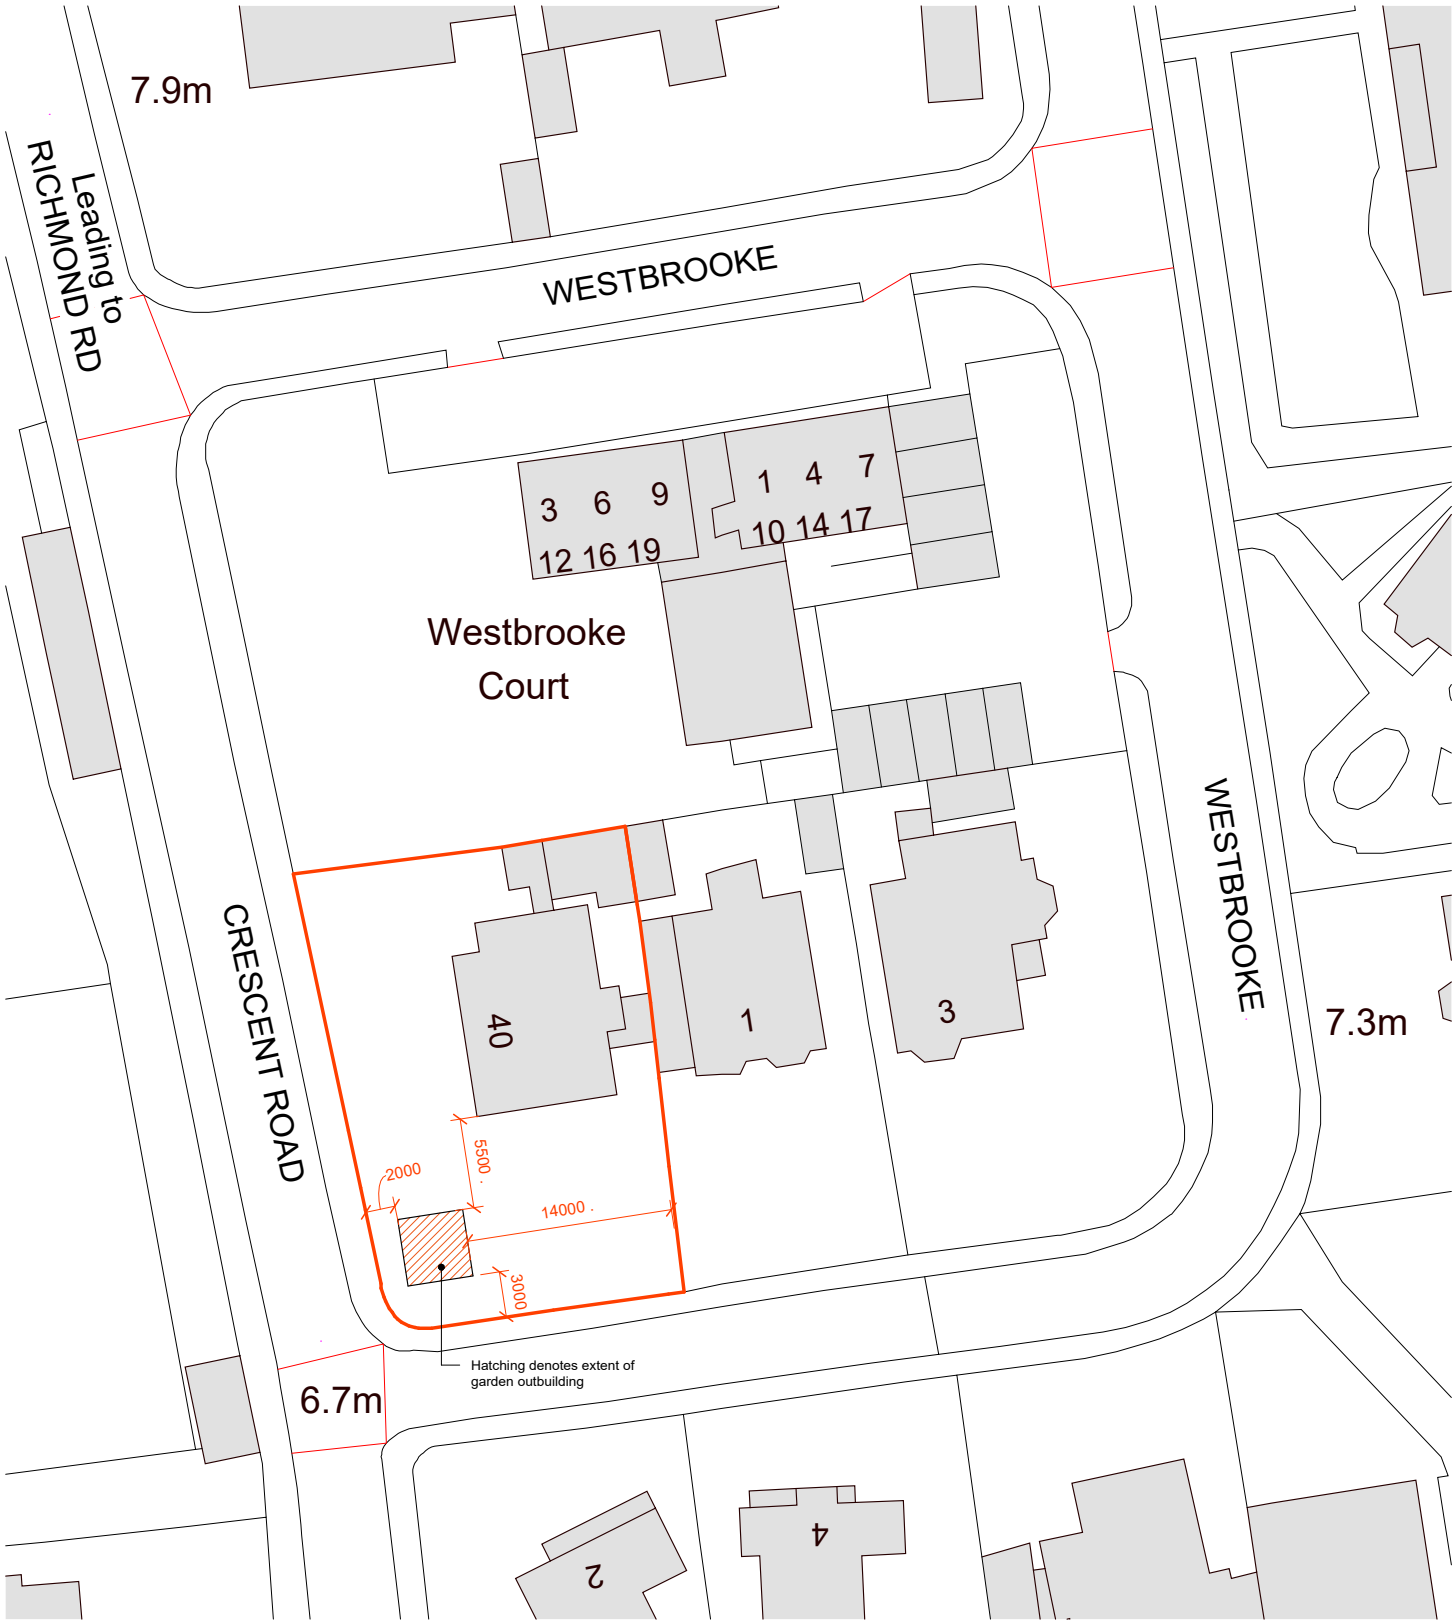

2 PROPOSED SBP
1000 Scale: 1 : 500

00	May '26	Planning Issue	SB	SB
Rev	Date	Notes	Drwn	Chkd



Web: www.sbarchdesign.co.uk
E-mail: sboseley@outlook.com
Tel: 07876 572106

Project
Crescent Road #40 (Pumpkin Patch Nursery)

Drawing
Location Plan

Job Ref:	DWG No:	Revision:
CCG	1000	00
Scale(s):	Size:	Date:
As indicated	A3	May. '26
Status:	Drwn:	Chkd:
Retrospective Planning Application	SB	SB