


DO NOT SCALE FROM THIS DRAWING

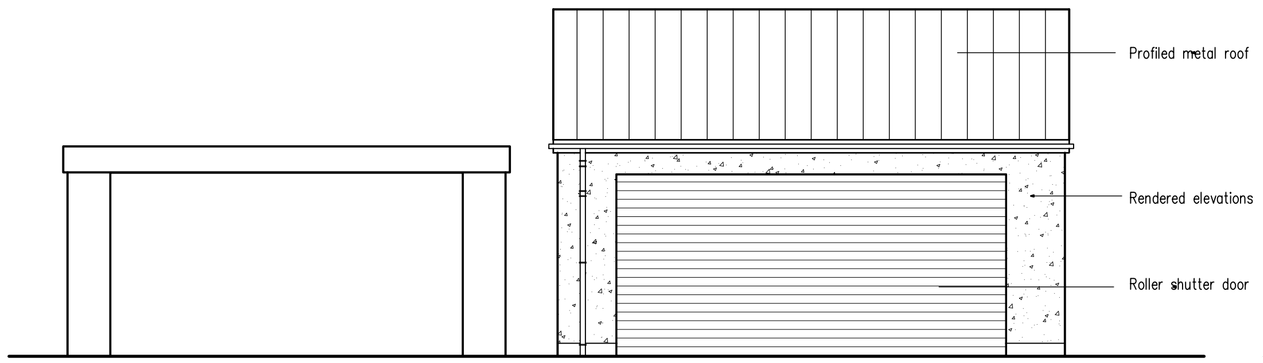


North Elevation

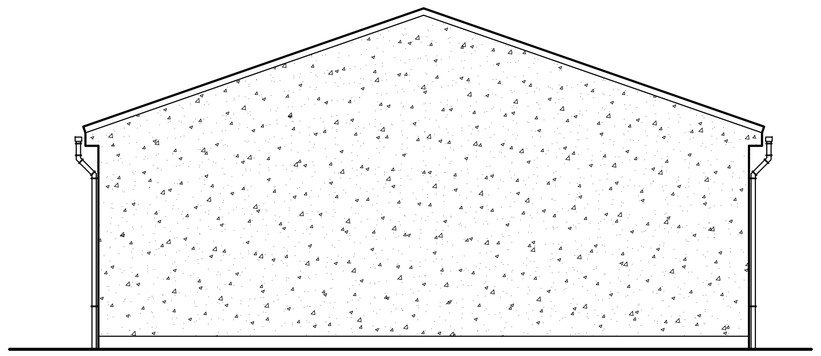


West Elevation

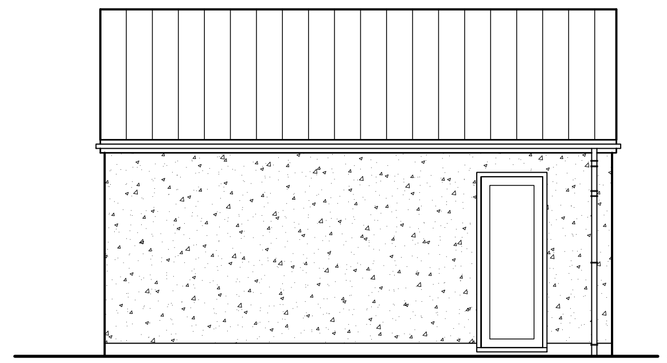


South Elevation

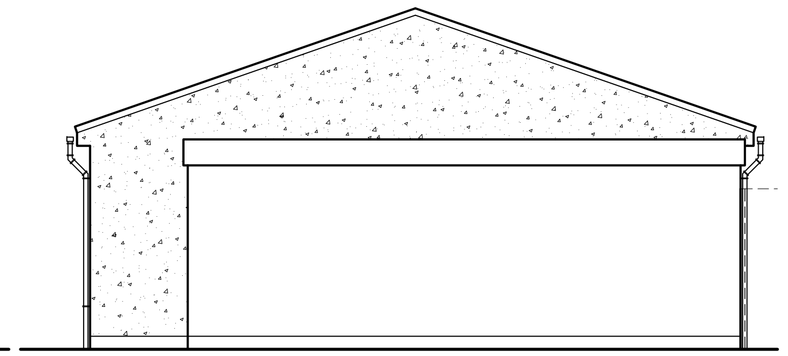


East Elevation

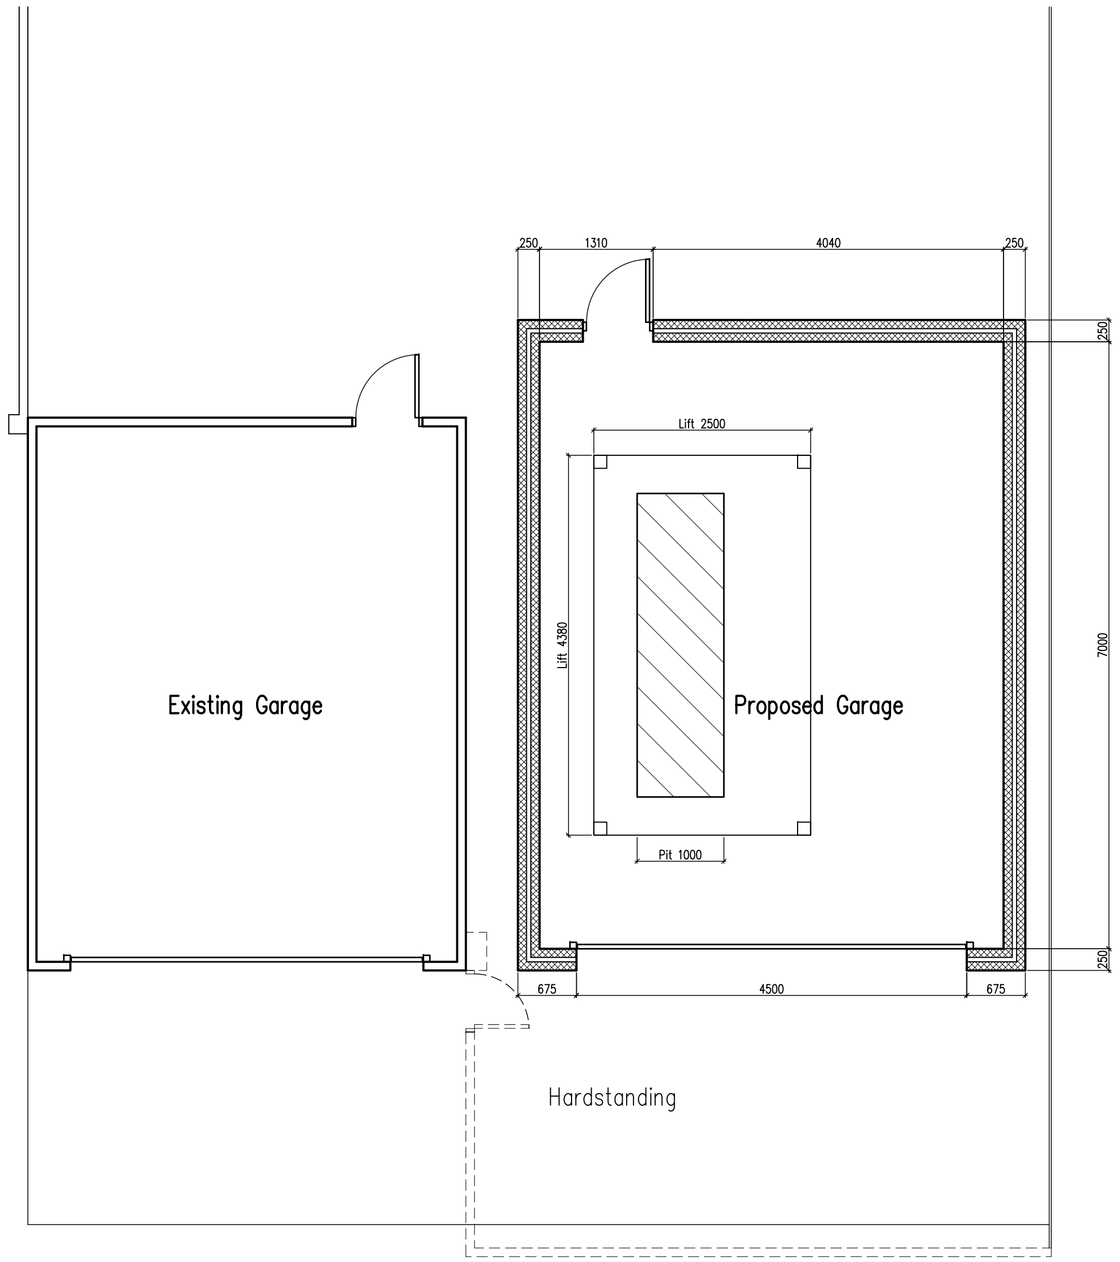


Floor Plan

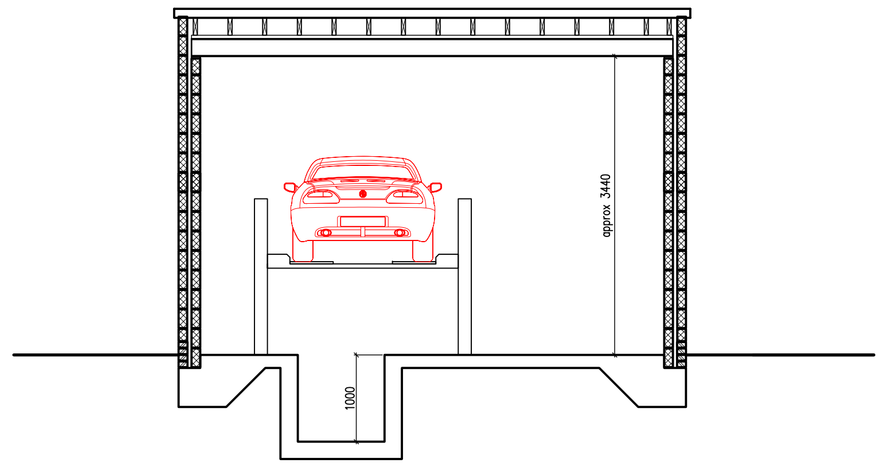

Section A-A

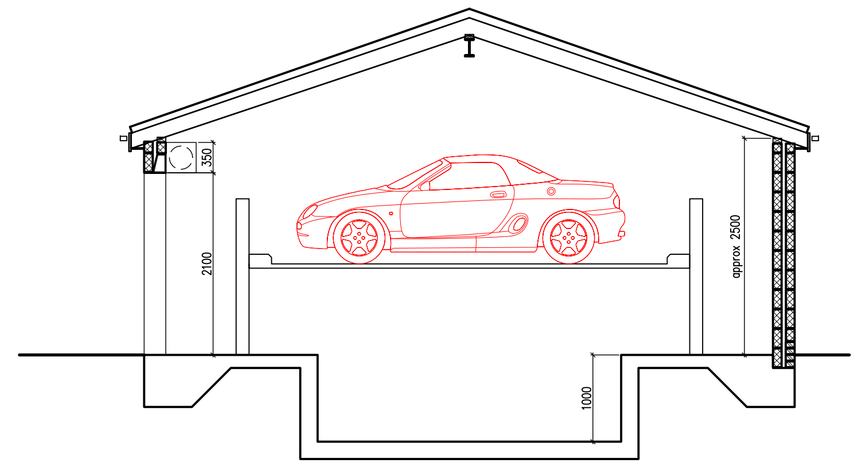

Section B-B

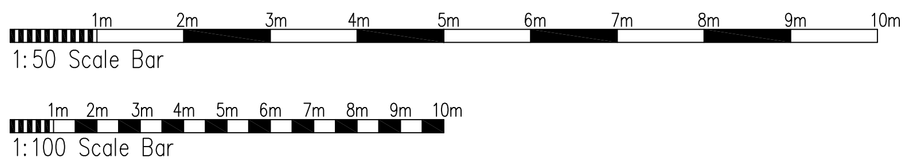

B	29.07.15	Further client's requirements added
A	29.07.15	Client's requirements added

Proposed Garage At: 20 Kings Walk, Shoreham-By-Sea, West Sussex

rja Planning & Building Consultants Ltd.
16 Greenacres
Shoreham-By-Sea
West Sussex
BN43 5WY
t/f: 01273 467297 mob: 07971 375739
e: rex@rjapbc.co.uk web: www.rjapbc.co.uk

Chartered Institute of Architectural Technologists

PROJECT: 20 Kings Walk, Shoreham-By-Sea, West Sussex

DRAWING TITLE: Proposed Floor Plans, Elevations & Section

CLIENT:

DWG NO: 15556-01 **REVISION:** B

SCALE: 1:50 @ A1 **DATE:** 27.07.15 **DRAWN:** rex