
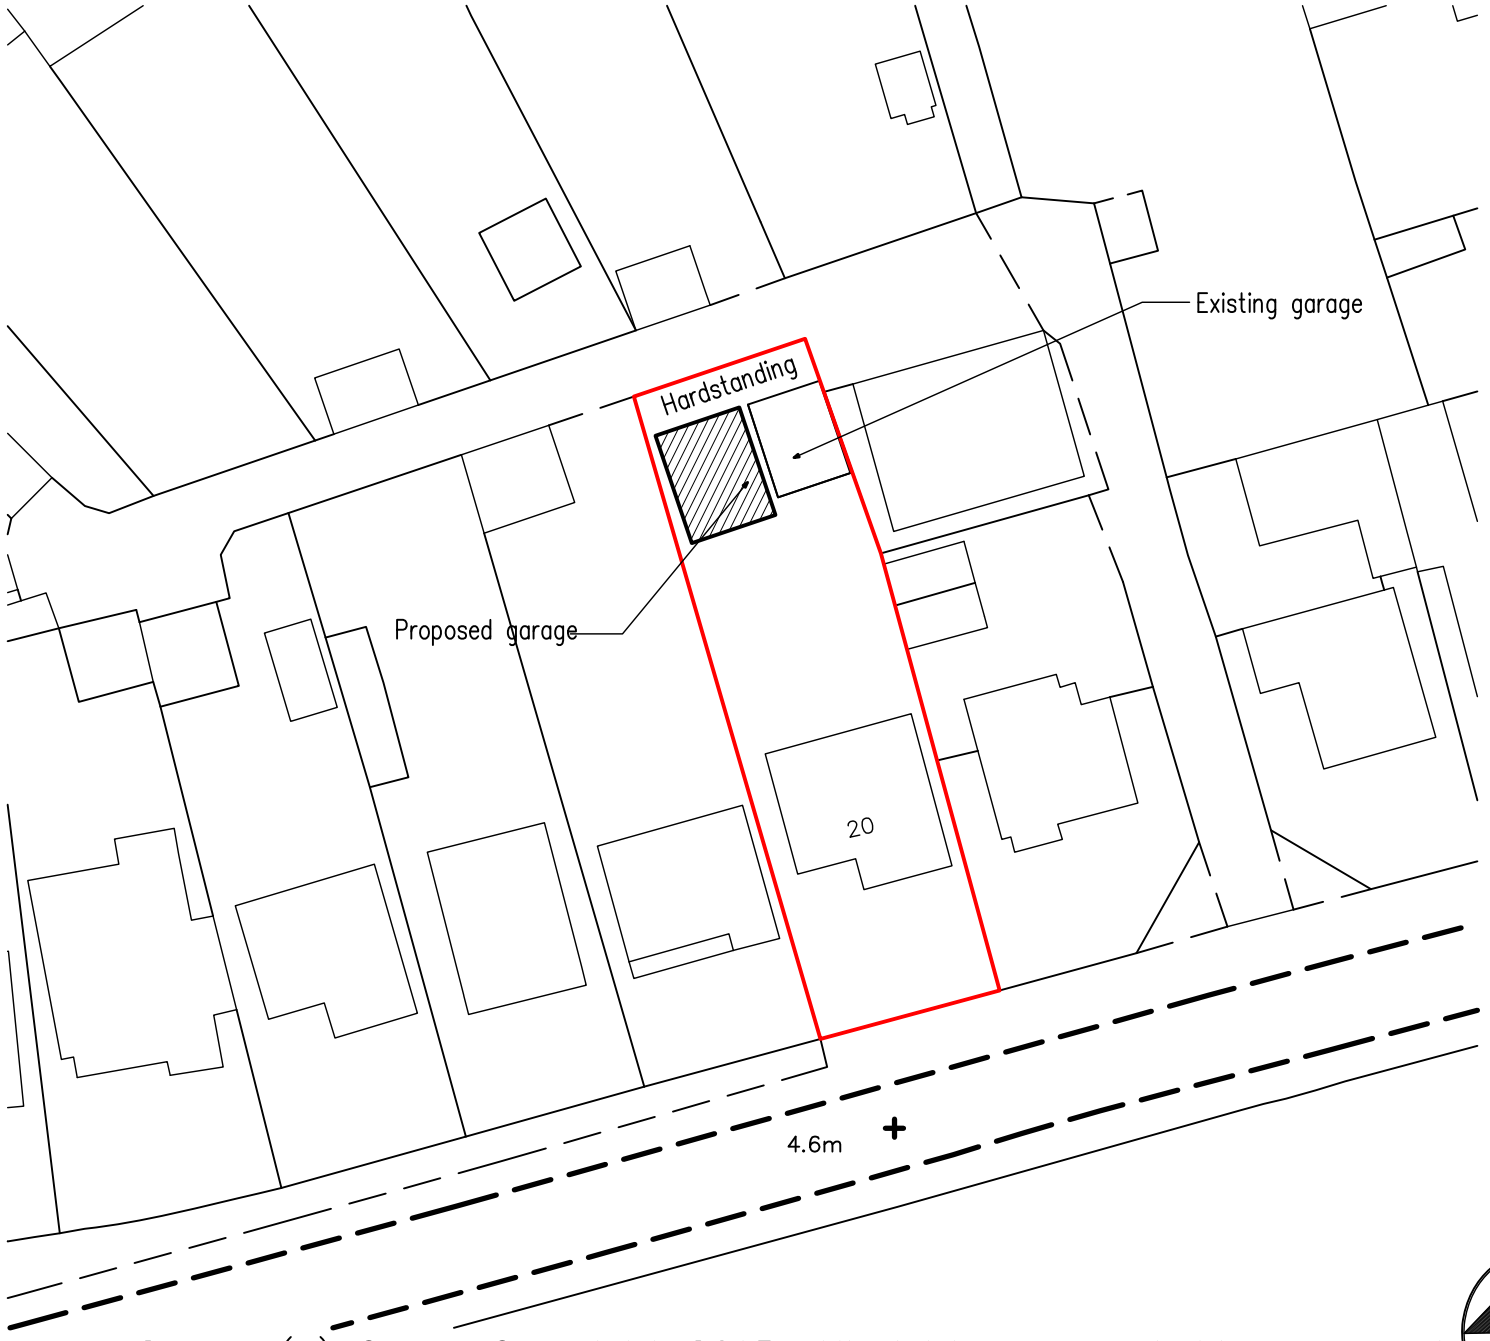


nance Survey (c) Crown Copyright 2015. All rights reserved. Licence numbe

Block Plan
1:500

10m 20m 30m 40m
1:500 Scale Bar

10m 20m 30m 40m 50m
1:1250 Scale Bar

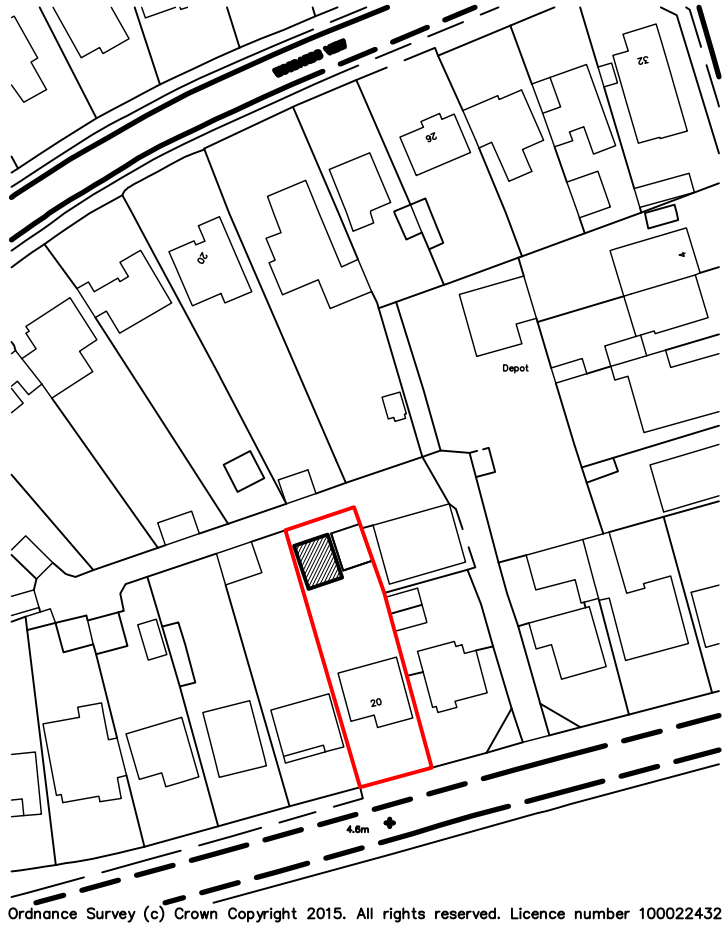

Ordnance Survey (c) Crown Copyright 2015. All rights reserved. Licence number 100022432

Location Plan
1:1250

Copyright of:
RJA Planning & Building Consultants
16 Greenacres
Shoreham-By-Sea
West Sussex
BN43 5WY

Tel: 01273 467297
Fax: 01273 467297
Email: rex@rjapbc.co.uk

Project:
20 Kings Walk
Shoreham-By-Sea
West Sussex
PROPOSED GARAGE

Title:
Location & Block Plans

Client:
Mr & Mrs Alden

Scale:
1:1250, 1:500 @ A3

Date: **Drawn:**

Drg. No. 15556-Loc

Rev'n