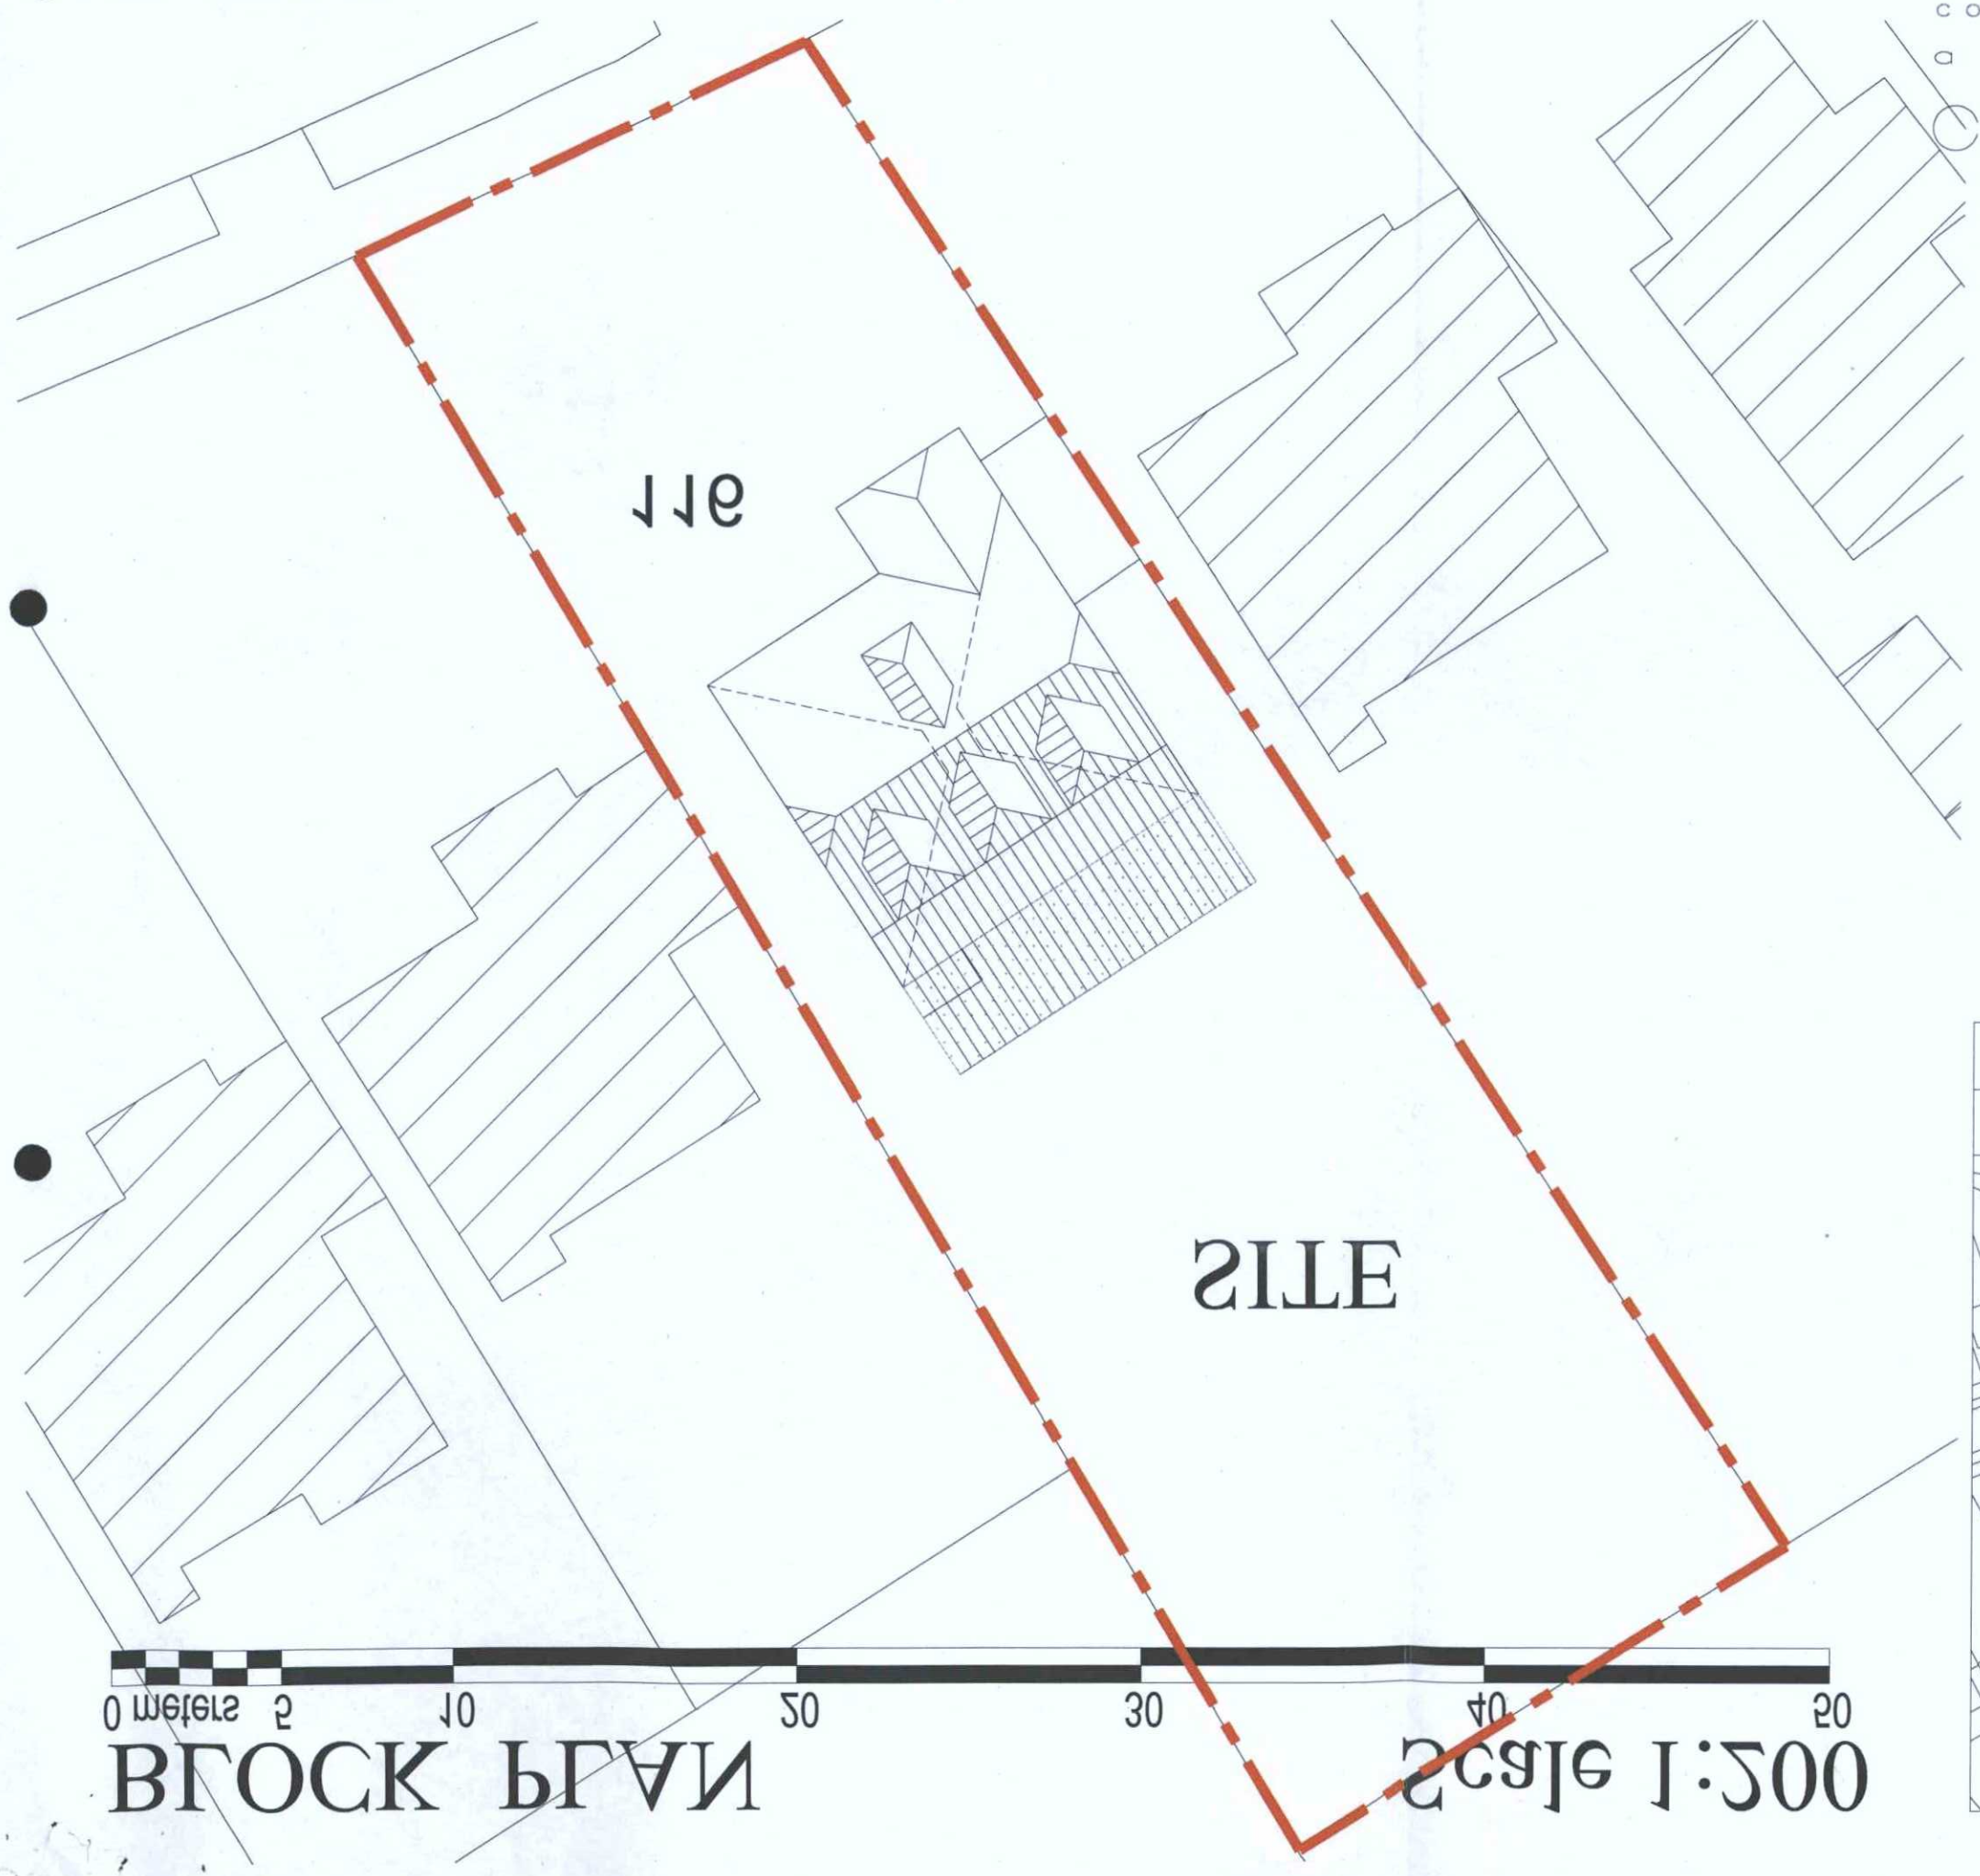

BLOCK PLAN

Scale 1:200



LOCATION PLAN (1:1250)

Crown Copyright. All rights reserved. Licence Number 100020449

crescent designs
architecture
columbia house, columbia drive
worthing, west sussex, bn13 3hb
tel: 0845 009 2223 fax: 01903 691204
email: we.r@crescent-designs.co.uk

client Mr & Mrs Anderson project 11a Ottington Drive, Worthing date JULY 2009 drg no 09016-11 scale 1:200/1250

© Copyright Crescent Designs (Sussex) Ltd

SUBJECT TO CONDITIONS
CONSENT GRANTED
28 SEP 2009
WORTHING BOROUGH COUNCIL

WB/ 09/09 28 Mm
TP REF No.
DEPOSITED 11.08.09
BOROUGH OF WORTHING

T.P. OFFICE COPY