EXISTING ELEVATIONS

Scale 1:100

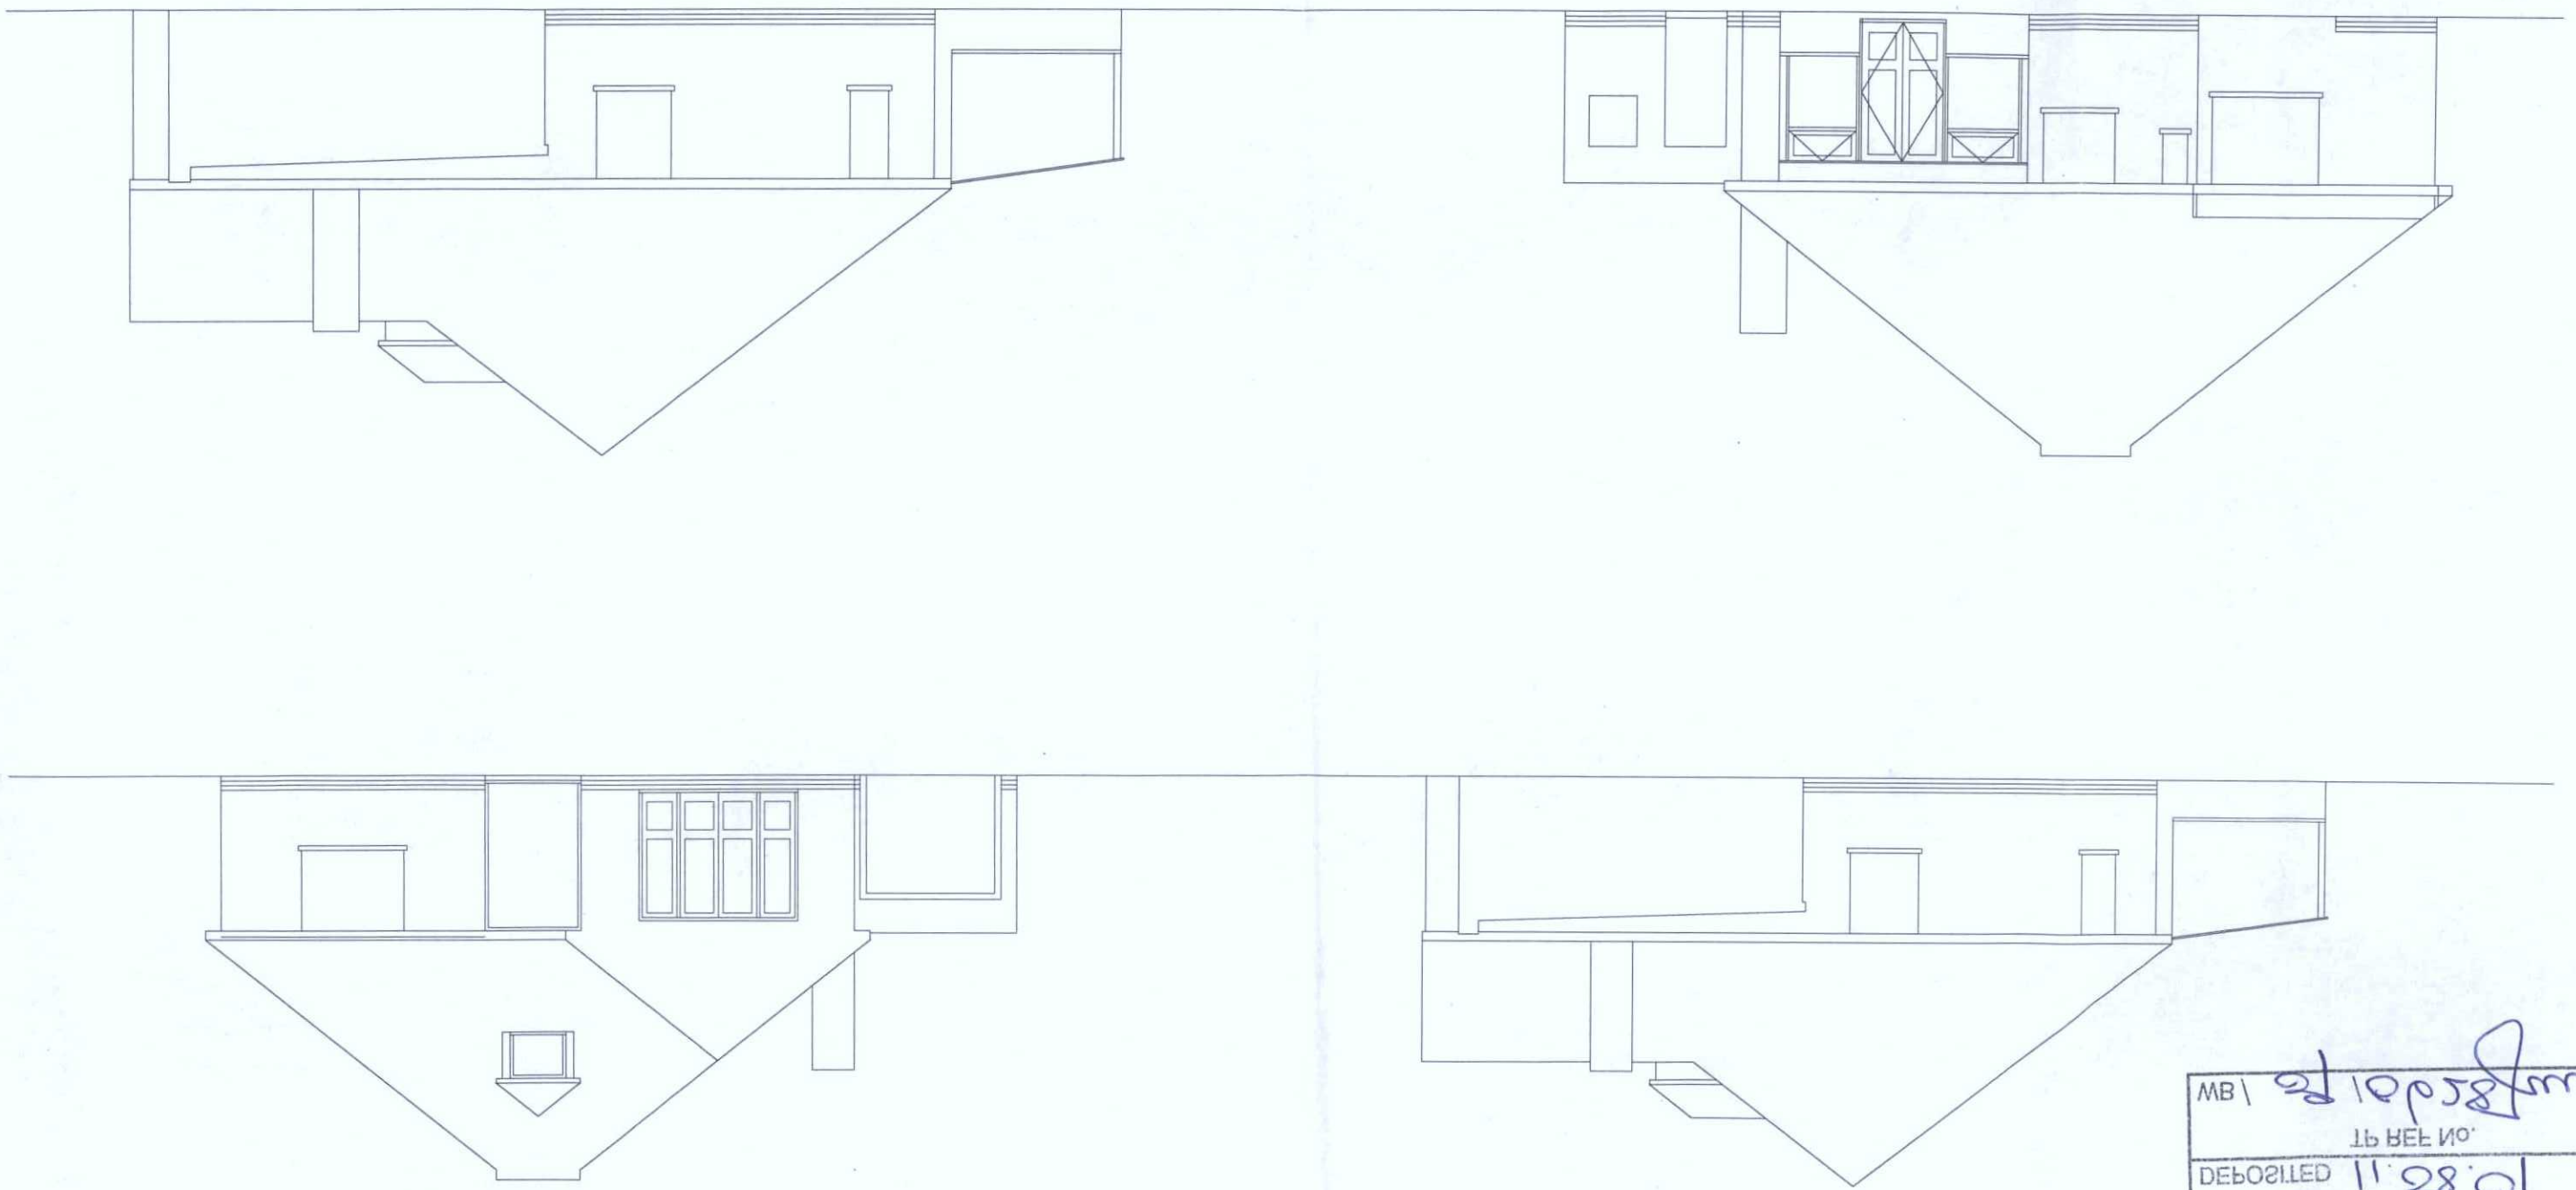

T.P. OFFICE COPY

BOROUGH OF WORTHING
DEPOSITED 11.28.09
TP REF No.
MB 1 09/10/08

crescent designs
architecture
columbia house, columbia drive
worthing, west sussex, bn13 3hd
tel: 0845 009 2223 fax: 01903 691204
email: we.r@crescent-designs.co.uk

N.B. This drawing shows the general arrangement of proposals only and has been prepared for a planning application. Not to be used for construction.

© Copyright Crescent Designs (Sussex) Ltd

client Mr & Mrs Anderson project 116 Offington Drive date JULY 2008 drg no 09016-01 scale 1:100 @ A3

5 meters 0 5 10 15