
PLANS AND SECTIONS

Scale 1:100


5 metres 0 5 10 15

T.P. OFFICE COPY
REVISED PLAN


BOROUGH OF WORTHING
DEPOSITED 25.09.09
TP REF No.
WA/09/1068/FUL

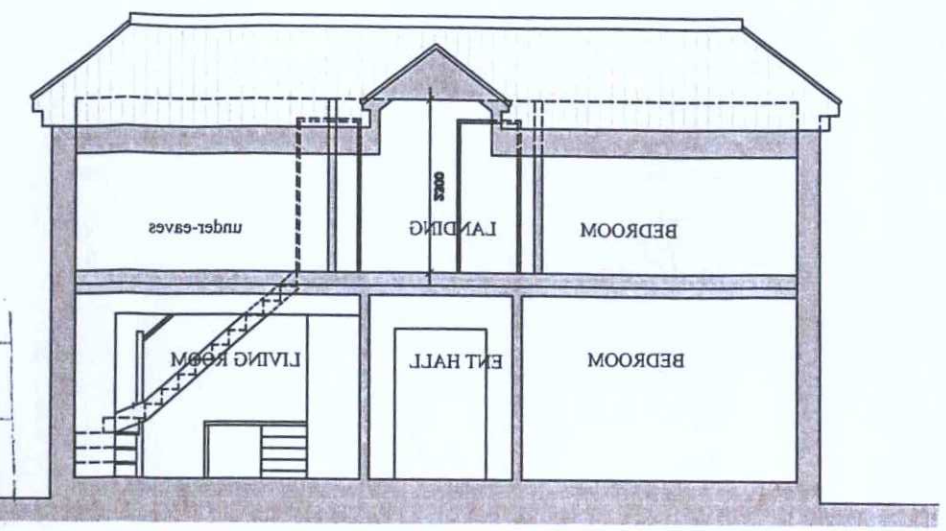


SECTION B - B

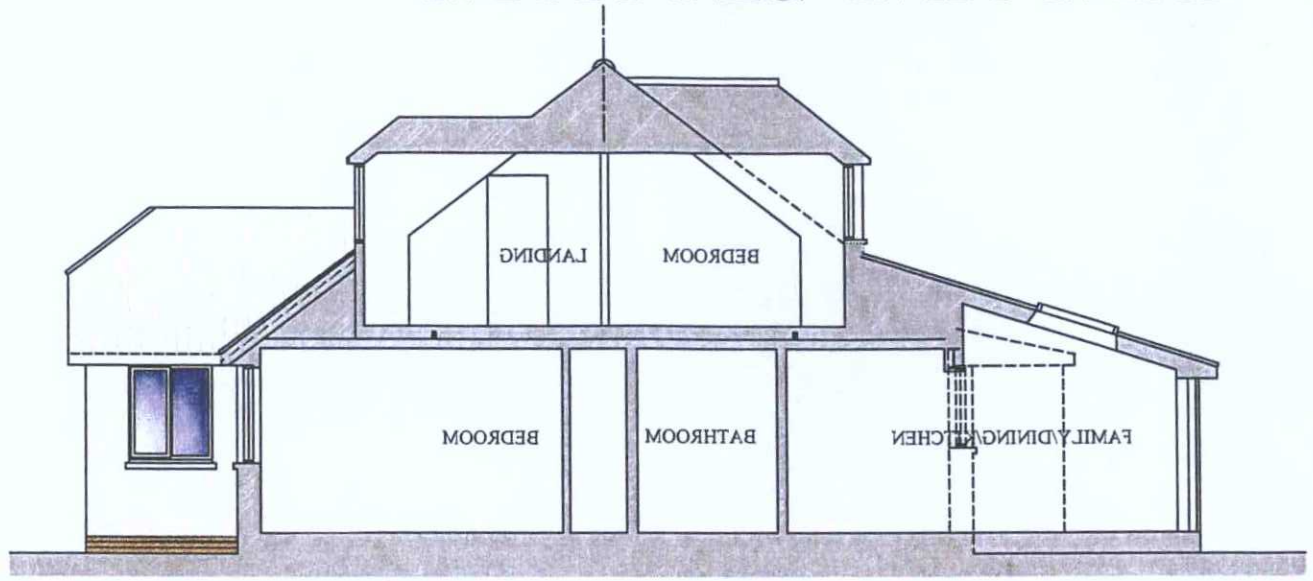

SECTION A - A

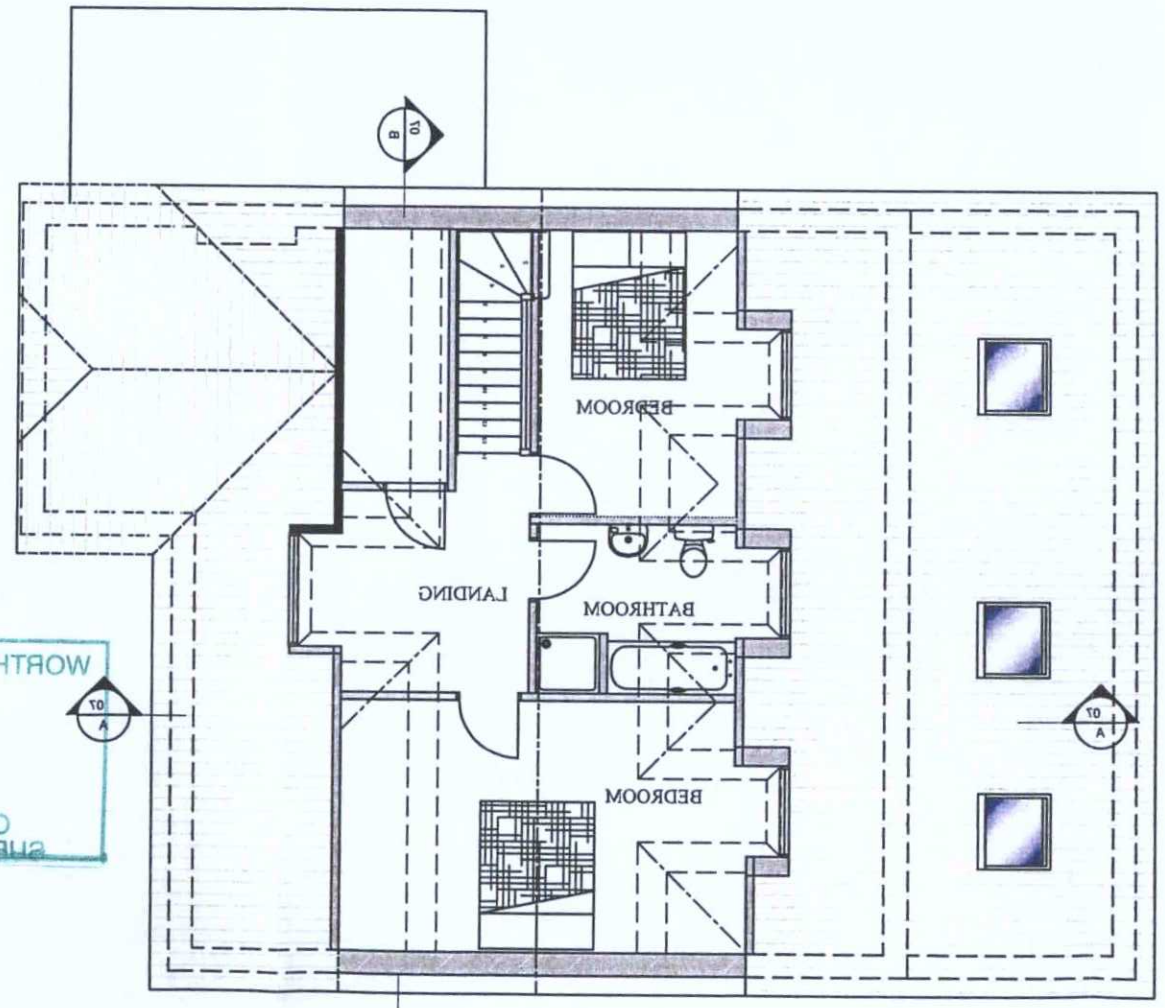

WORTHING BOROUGH COUNCIL
2 8 SEP 2009
CONSENT GRANTED
SUBJECT TO CONDITIONS

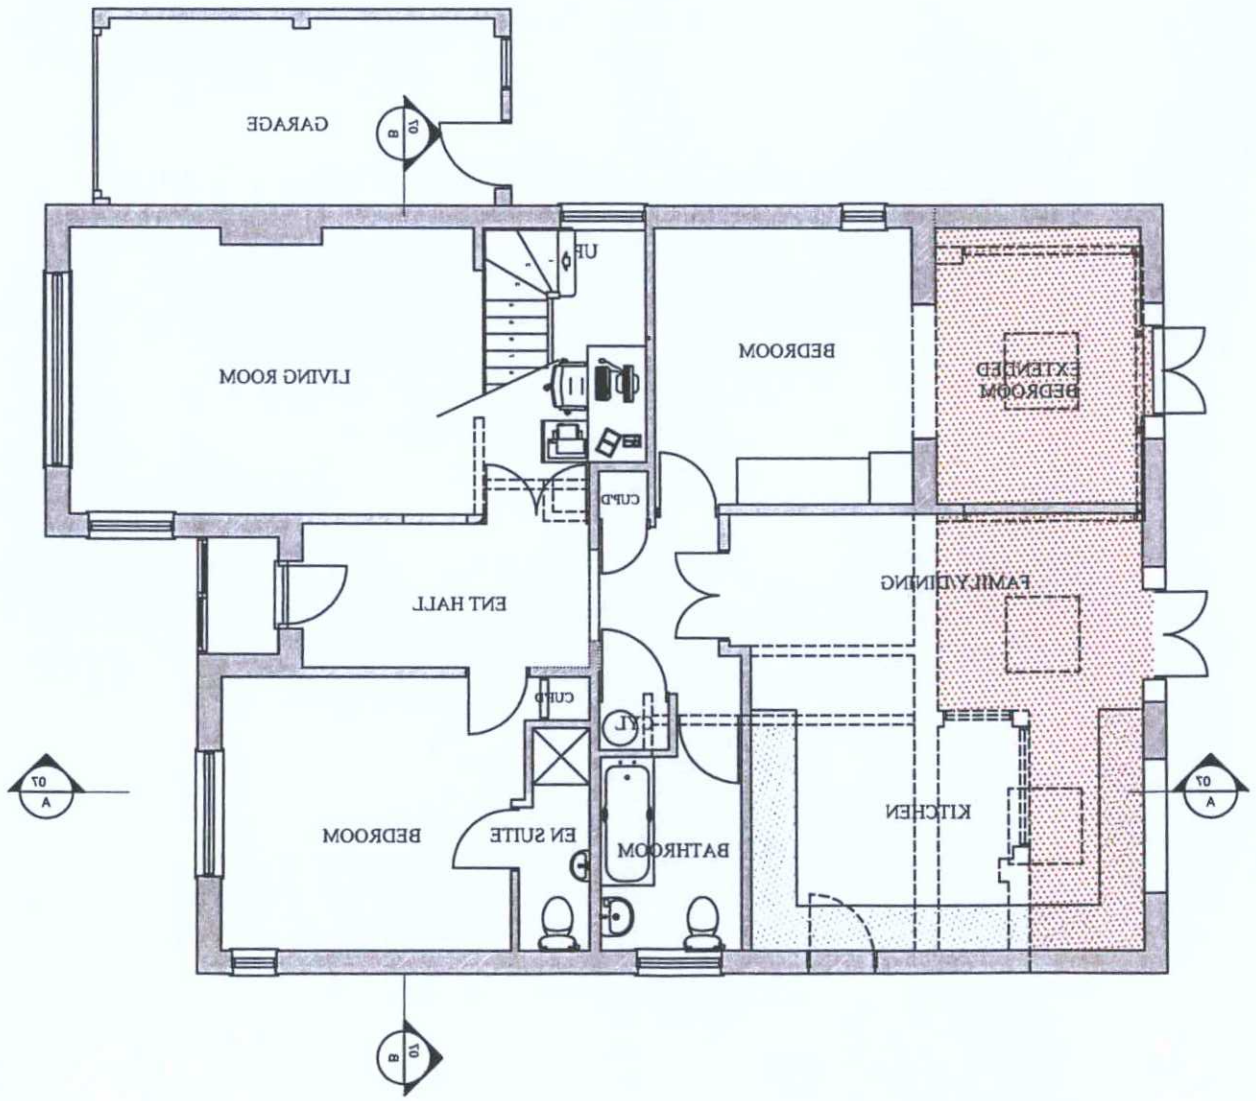

GROUND FLOOR PLAN

FIRST FLOOR PLAN

crescent designs
architecture
columbia house, columbia drive
worthing, west sussex, bn13 3nd
tel: 01903 697204 fax: 01903 222345
email: we@crescent-designs.co.uk

© Copyright Crescent Designs (Sussex) Ltd N.B. This drawing shows the general arrangement of proposals only and has been prepared for a planning application. Not to be used for construction.

client Mr & Mrs Anderson project 116 Offington Drive date JULY 2008 drg no 09016-07-B scale 1:100 @ A3