
PROPOSED ELEVATIONS

Scale 1:100




T.P. OFFICE COPY

REVISED PLAN

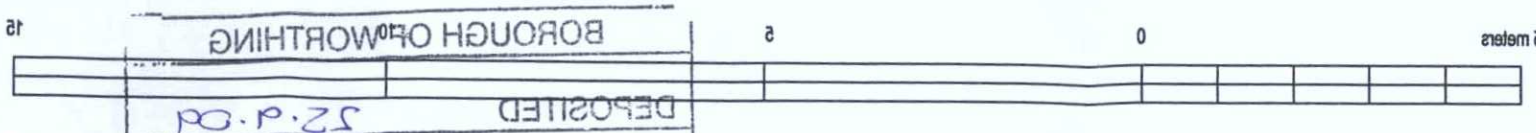

SOUTH ELEVATION

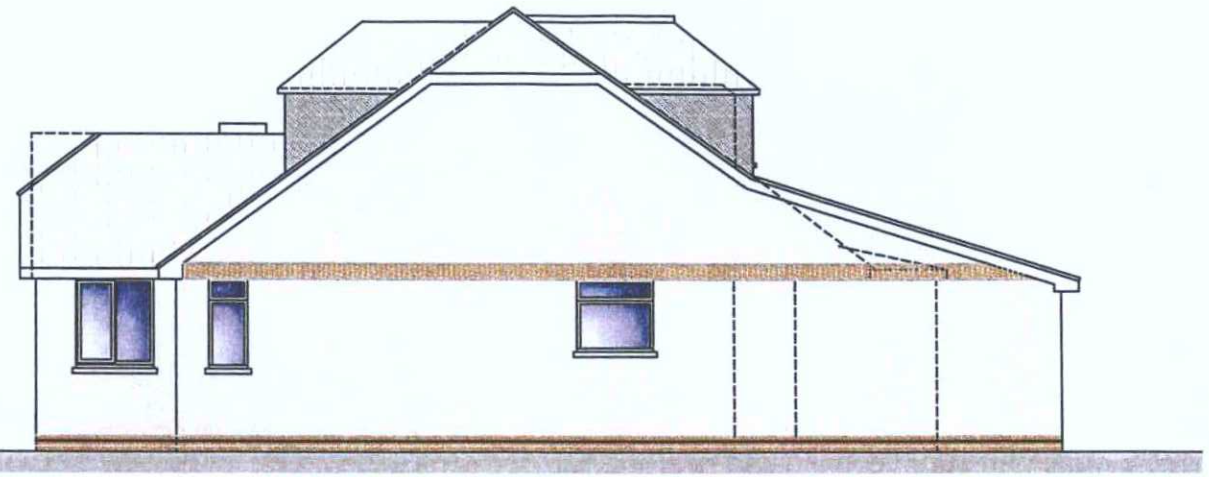


WEST ELEVATION

WORTHING BOROUGH COUNCIL
28 SEP 2009
CONSENT GRANTED
SUBJECT TO CONDITIONS



NORTH ELEVATION

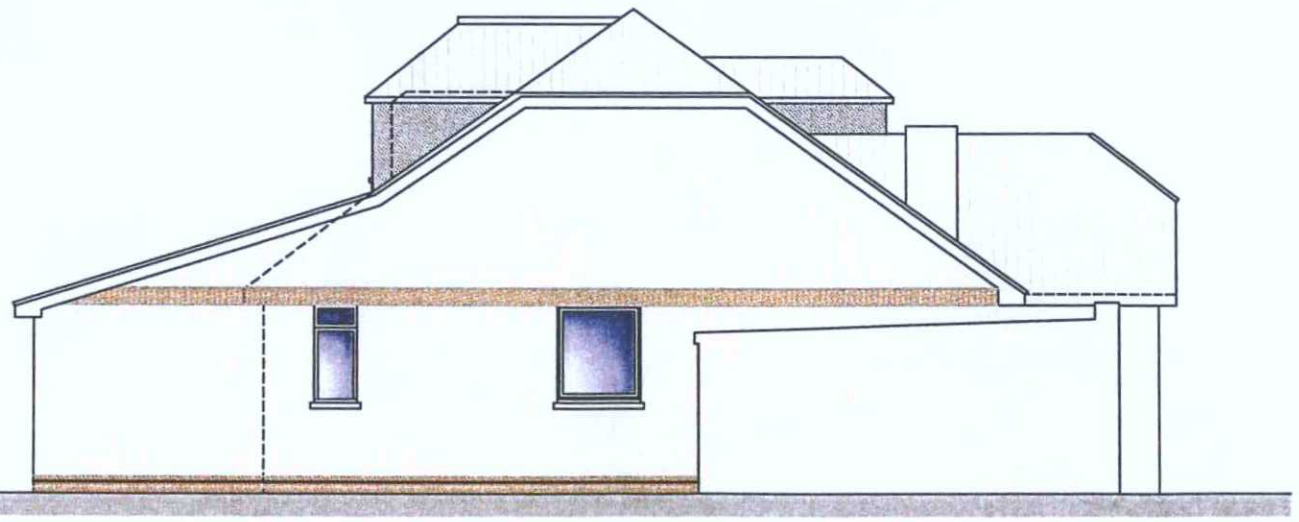

EAST ELEVATION

crescent designs
architecture
columbia house, columbia drive
worthing, west sussex, bn13 3nd
tel. 01903 697204 fax: 01903 222345
email: we r@crescent-designs.co.uk

© Copyright Crescent Designs (Sussex) Ltd N.B. This drawing shows the general arrangement of proposals only and has been prepared for a planning application. Not to be used for construction.

client Mr & Mrs Anderson project 116 Offington Drive date JULY 2008 drg no 09016-06-A scale 1:100 @ A3