AMENDED
ADUR & WORTHING
PLANNING SERVICES
PLAN AWDM/ 1016/15
DATE VALID 14/8/15

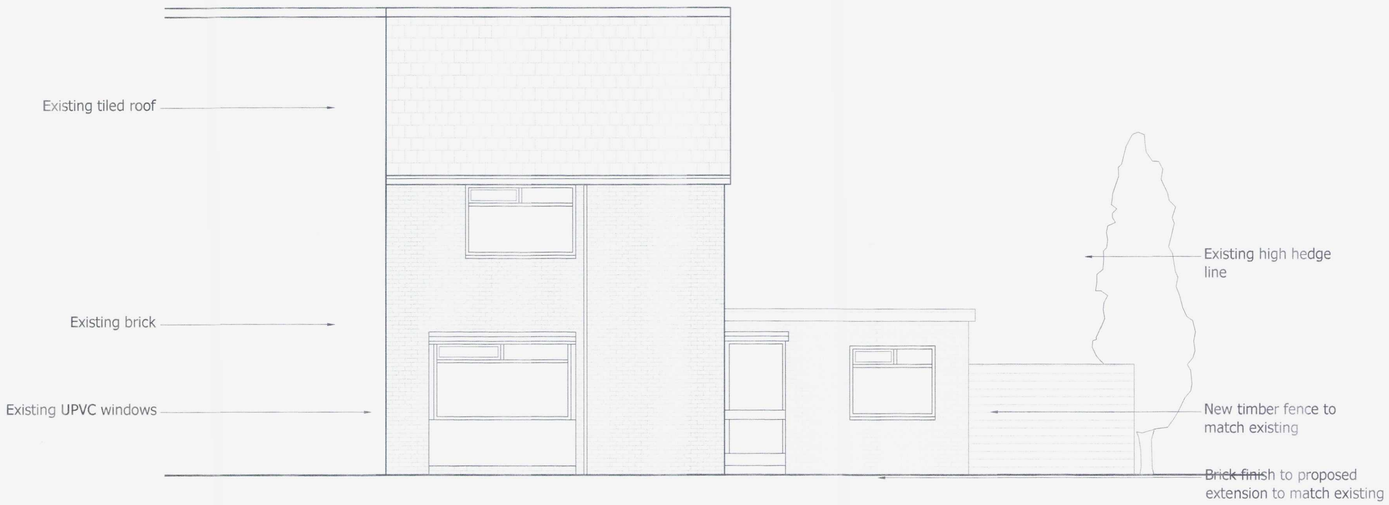

1 PROPOSED EAST ELEVATION

Scale: 1:50@A1/1:100@A3

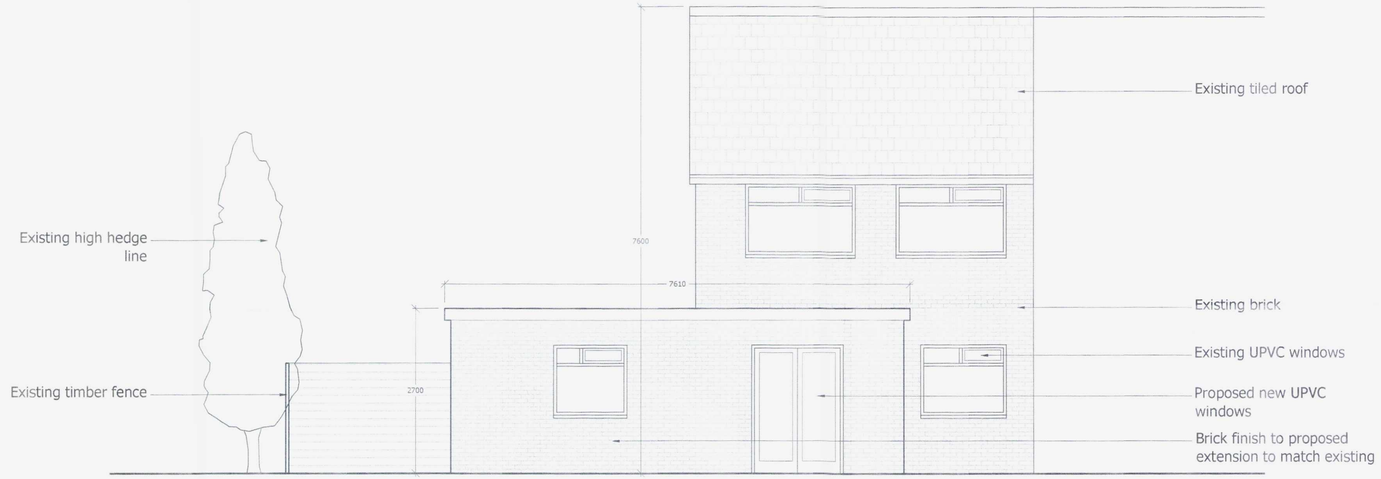

2 PROPOSED WEST ELEVATION

Scale: 1:50@A1/1:100@A3

REVISION	DATE	ITEM
B	14.08.15	Revised to planners comments
A	10.07.15	Revised to planners comments

- [ ] INFORMATION ONLY
- [x] APPLICATION FOR LOCAL AUTHORITY
- [ ] TENDER
- [ ] CONSTRUCTION
- [ ] AS BUILT

PROJECT
17 Rectory Walk, Sompting
BN15 ODU

TITLE
Proposed Front & Rear Elevations

DRAWN	DATE	SCALE	CHECKED
BE	JUN 15	1:50@A1 1:100@A3	

PROJECT	NUMBER	REVISION
.....	RFW-005	B