ADUR & WORTHING
PLANNING SERVICES
PLAN AWDM/1616/15
DATE VALID 14/8/15

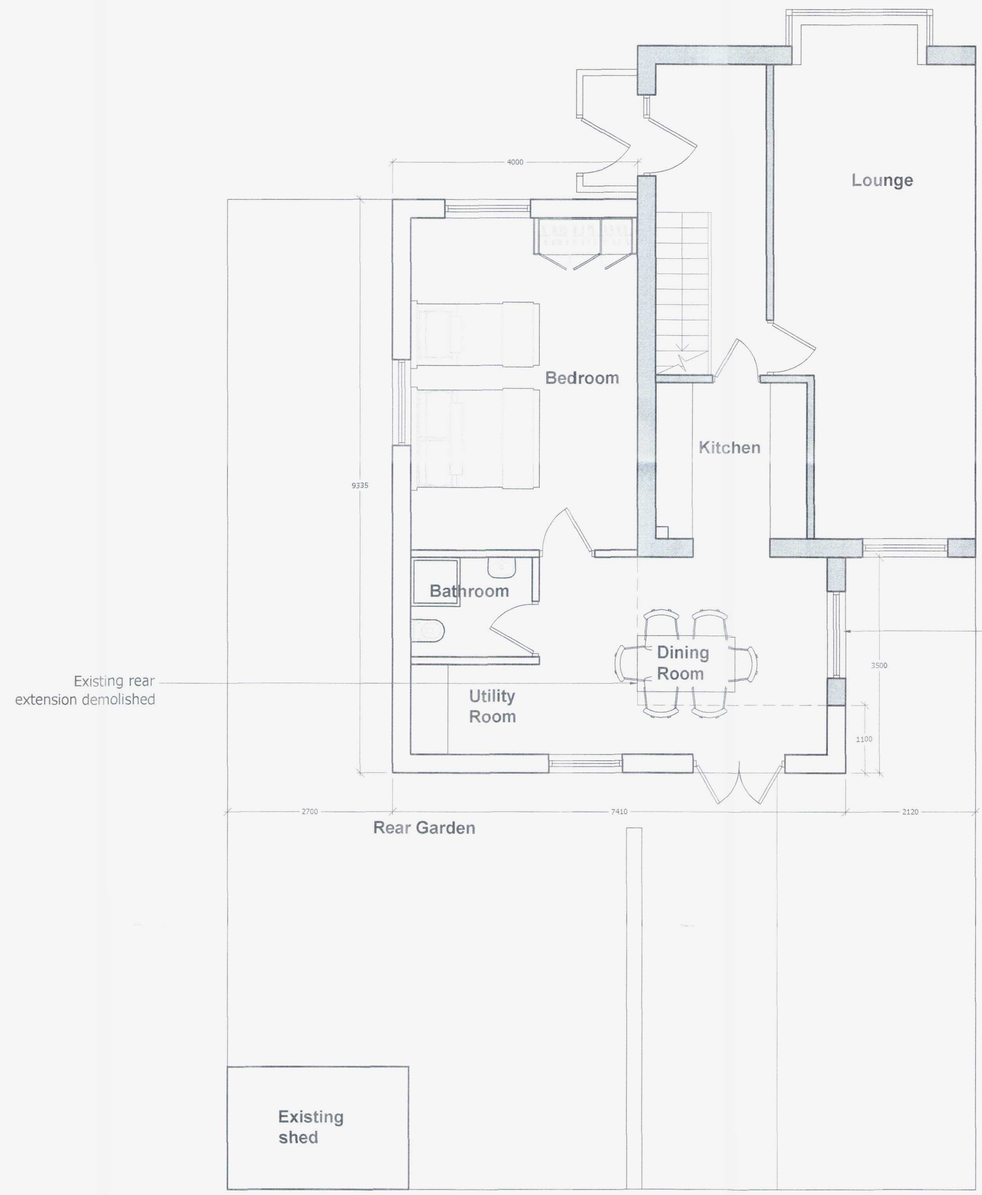

1 GROUND FLOOR PLAN

Scale: 1:50@A1/1:100@A3

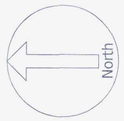

REVISION	DATE	ITEM
C	14.08.15	Revised to planning offer comments
B	13.08.15	Revised to planning offer comments
A	18.06.15	Revised to client comments

- INFORMATION ONLY
- APPLICATION FOR LOCAL AUTHORITY
- TENDER
- CONSTRUCTION
- AS BUILT

PROJECT
17 Rectory Walk, Sompting
BN15 0DU

TITLE
Proposed Ground Floor Plan

DRAWN	DATE	SCALE	CHECKED
BE	MAY 15	1:50@A1 1:100@A3	

PROJECT	NUMBER	REVISION
.....	RFW-002	C