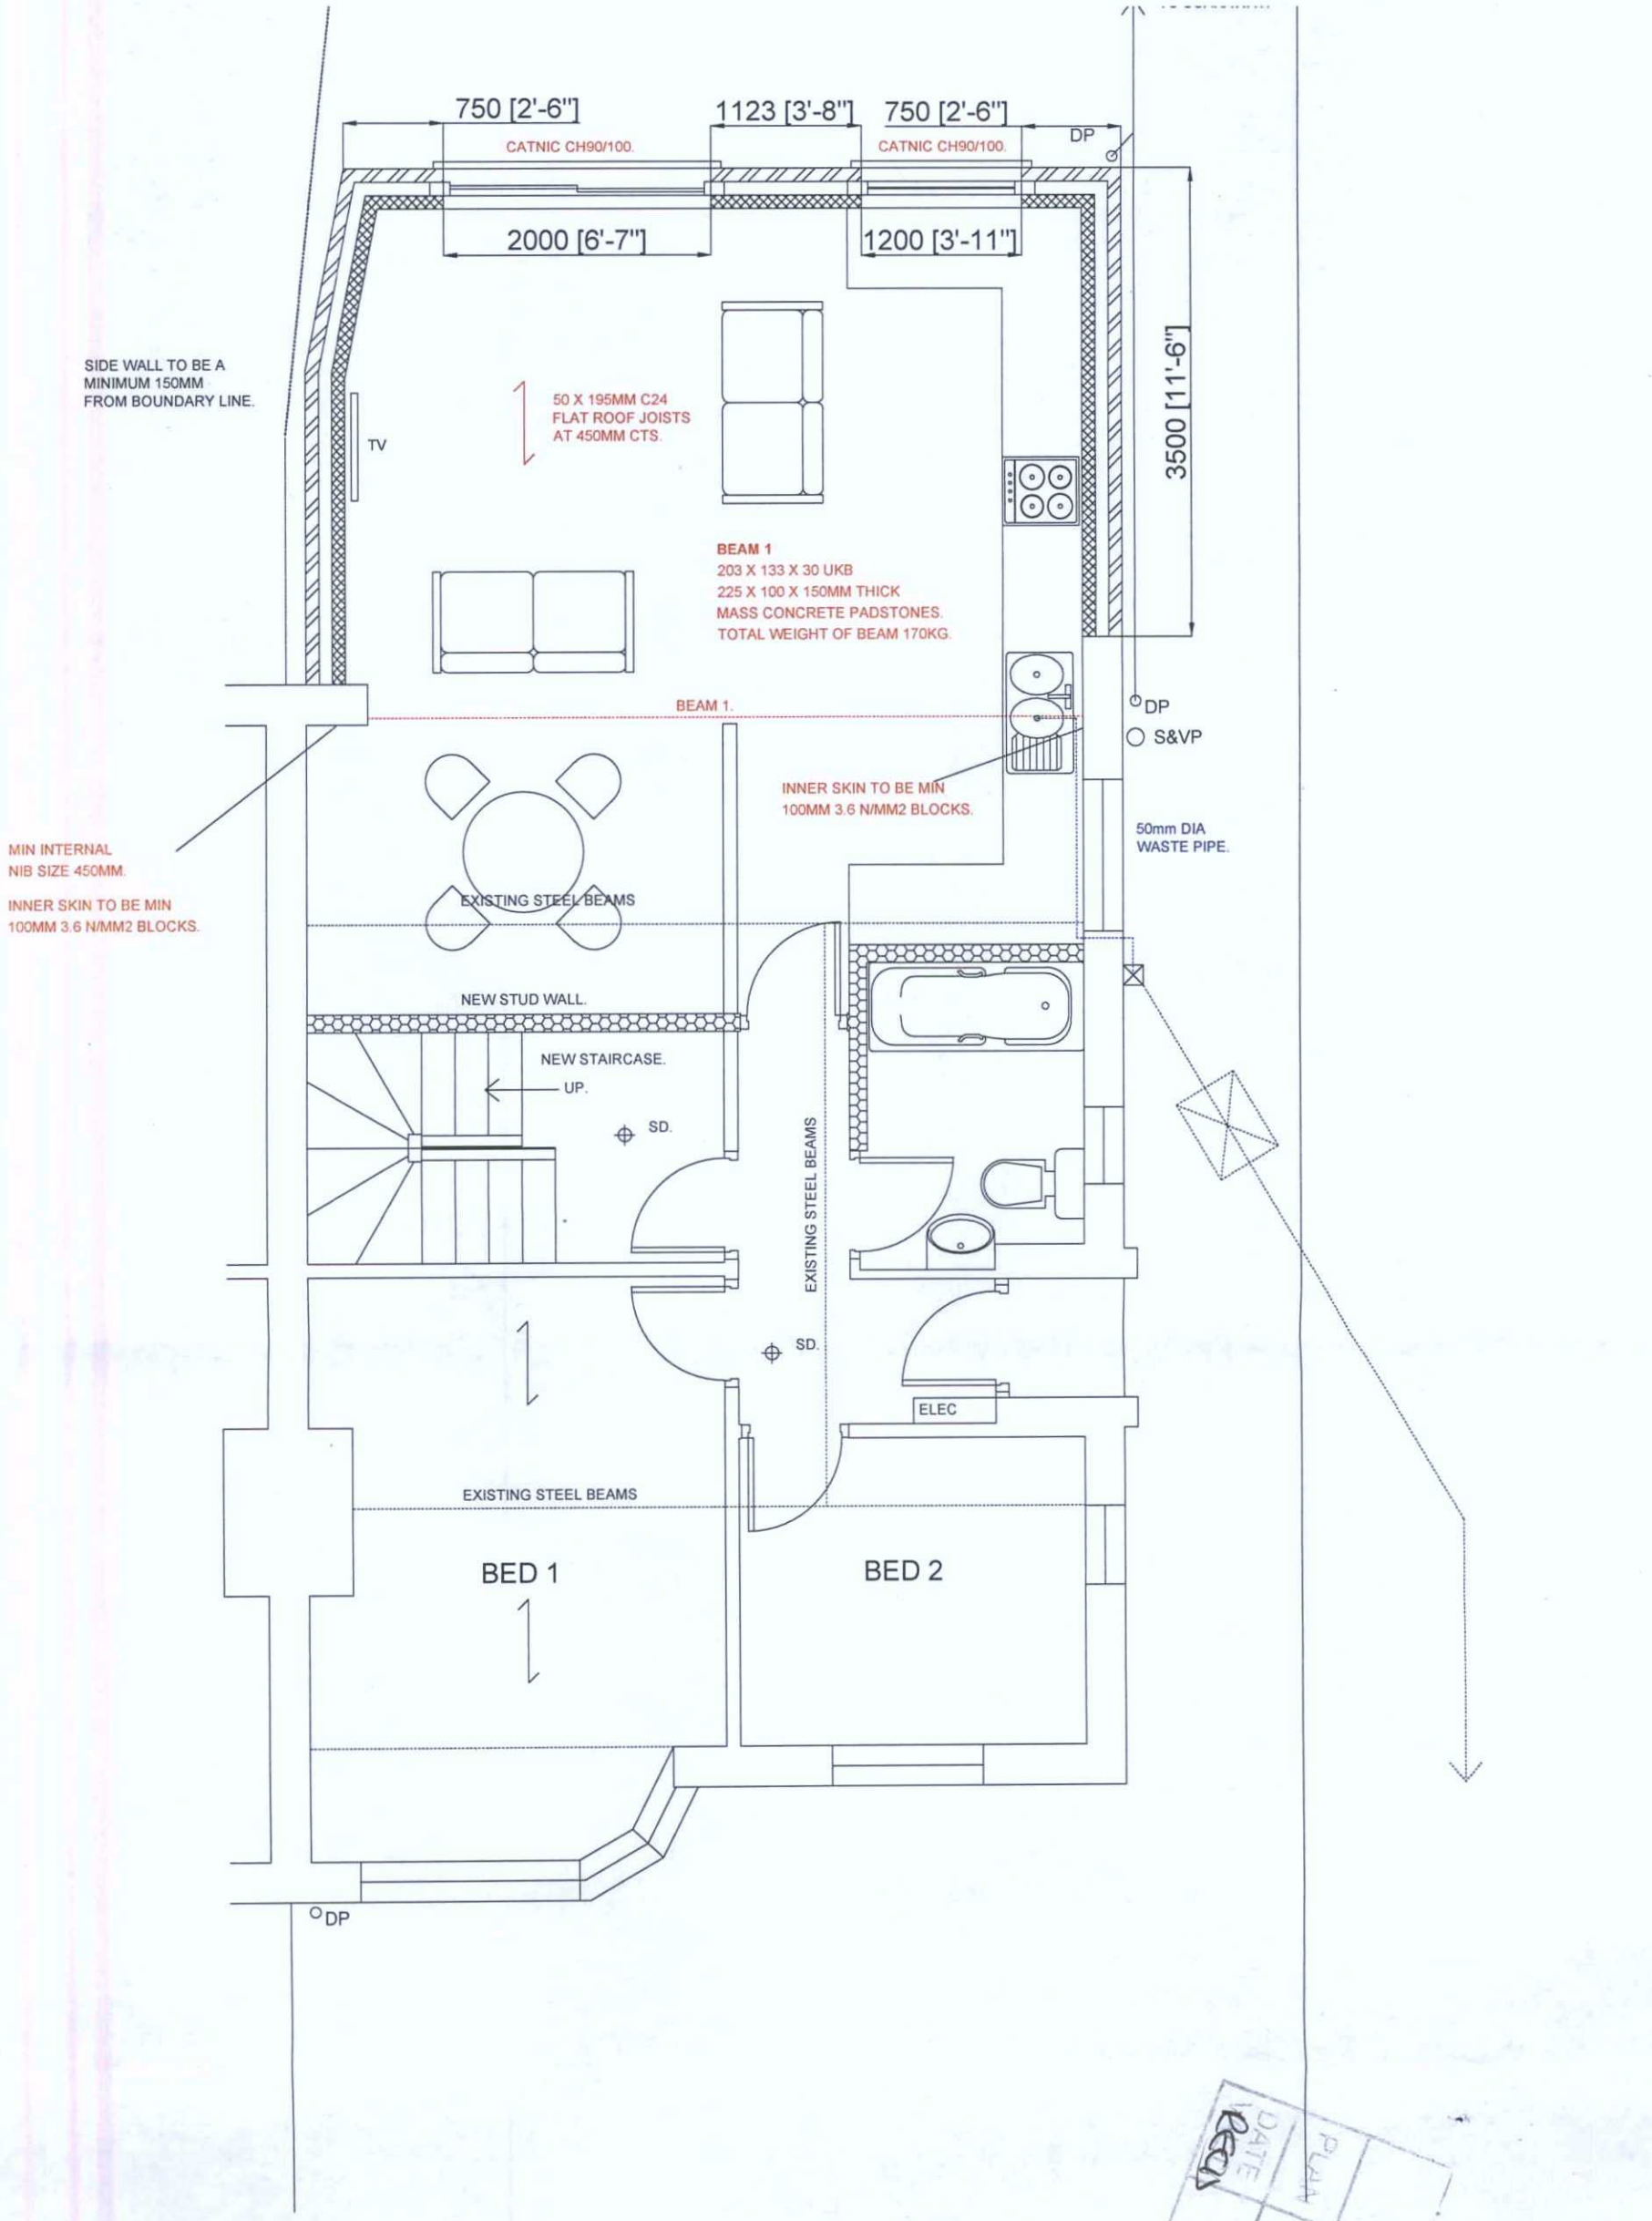


Michael Pearce & Associates Ltd **Chartered Surveyors - Architectural Consultants** **Tel 01903 786839 Mob 07812 195560**	REAR EXTENSION 73 NORTH FARM ROAD, LANCING. BN15 9BX.	DRW NO 3A SCALE 1/50 (A3) PROPOSED GROUND FLOOR PLAN