

EXISTING SOUTH ELEVATION 1:100

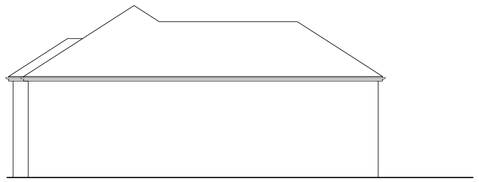

EXISTING NORTH ELEVATION 1:100



EXIISTING WEST ELEVATION 1:100

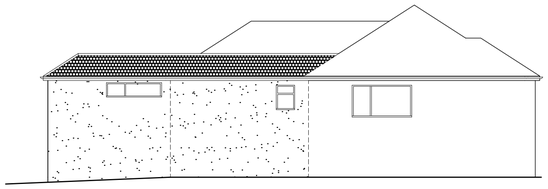

PROPOSED SOUTH ELEVATION 1:100

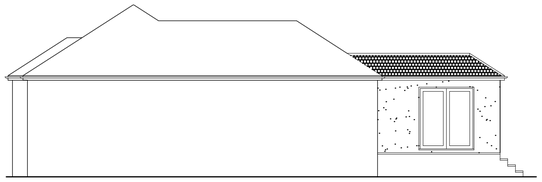

PROPOSED NORTH ELEVATION 1:100



PROPOSED WEST ELEVATION 1:100

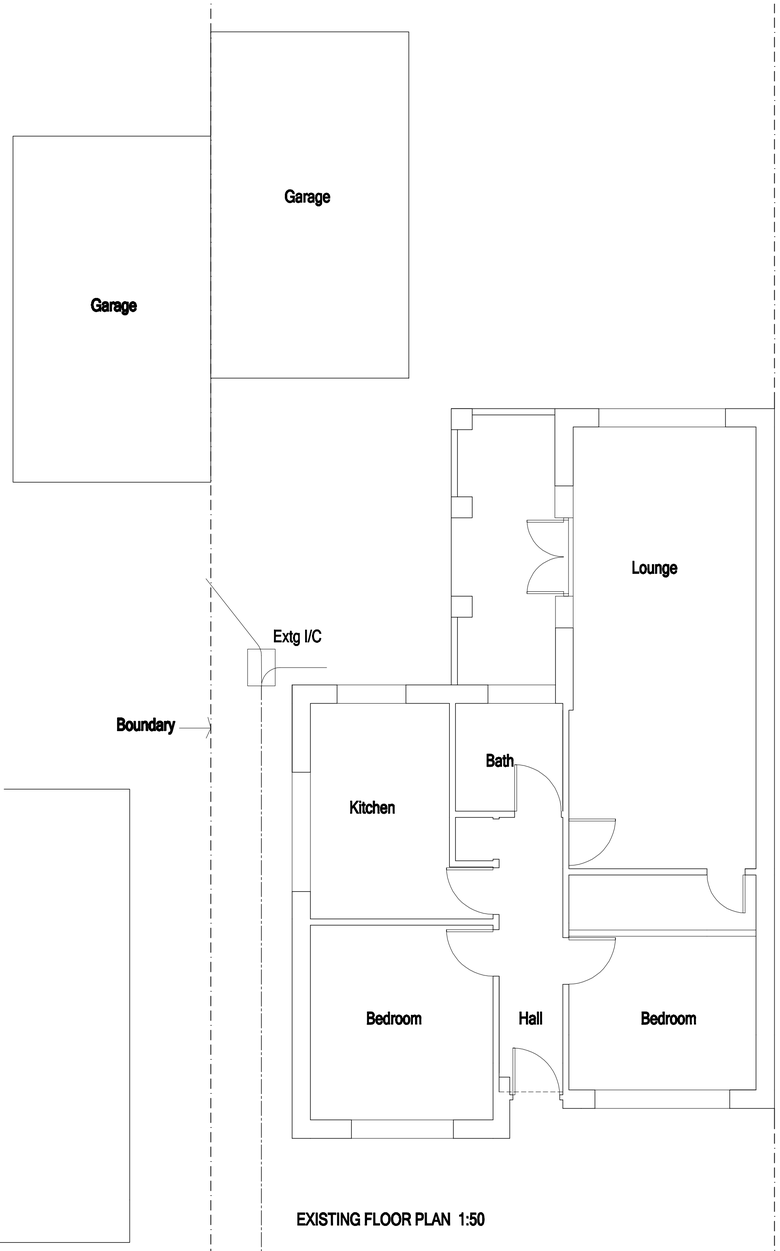

EXISTING FLOOR PLAN 1:50

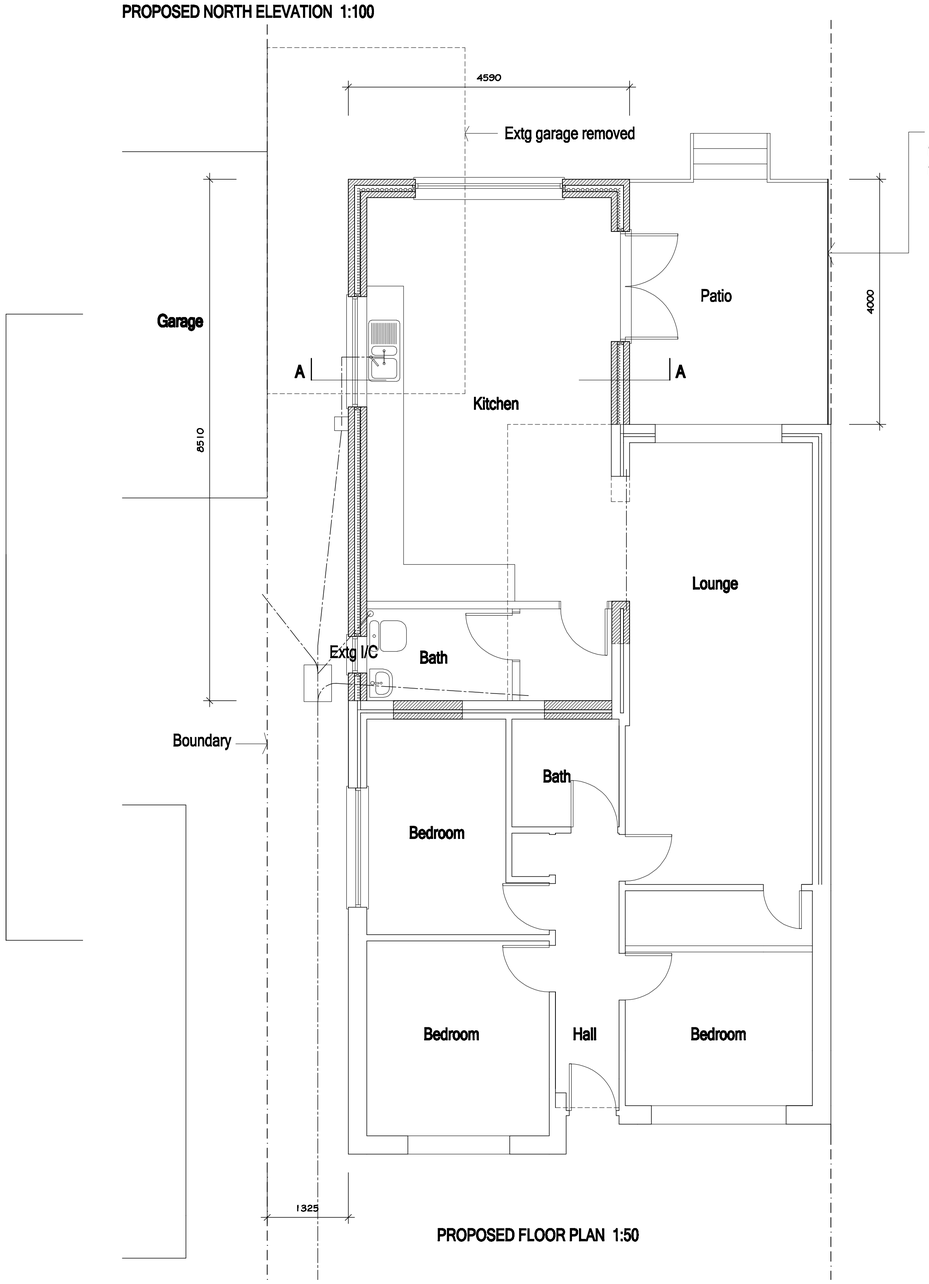

PROPOSED FLOOR PLAN 1:50

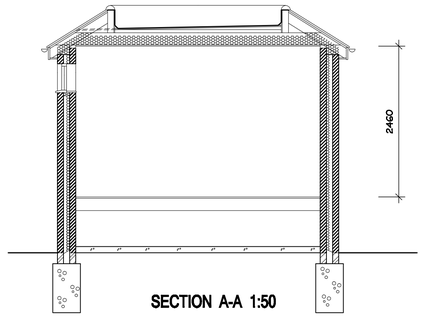

SECTION A-A 1:50

Revisions
Kitchen window amended to high level
Obscured glazed screen to north side of terrace included

GENERAL

The client is reminded of his obligations under the Construction Design & Management Regulations 2007 particularly the to appoint a Health & Safety CDM Co-ordinator where required to do so under the regulations.

The property owner is reminded of the requirement to serve a Party Structure Notice on any adjoining property owner should they need to do so under the requirements of the Party Wall etc Act 1996

ARW Design

DRAWING NO: 9937/1

REVISION: A

DRAWING TITLE: EXISTING & PROPOSED FLOOR PLANS, ELEVATIONS & SECTION

SCALE: AS NOTED @ paper size A1

CLIENT: N. FOWLER

DATE: MARCH 2013

PROJECT: PROPOSED SINGLE STOREY EXTENSION TO REAR & PATIO

DRAWN: ARW

LOCATION: 17, HERBERT ROAD, SOMPTING

ARW Design 89, SOUTH STREET, TARRING, WORTHING, WEST SUSSEX, BN14 7ND. T: +44(0)1903234197 M: +44(0)7771851222 E: Arwesdesn1@aol.com

THIS DRAWING REMAINS THE COPYRIGHT OF ARW Design & SHALL NOT BE COPIED IN ANY FORMAT WITHOUT SPECIFIC APPROVAL IN WRITING