



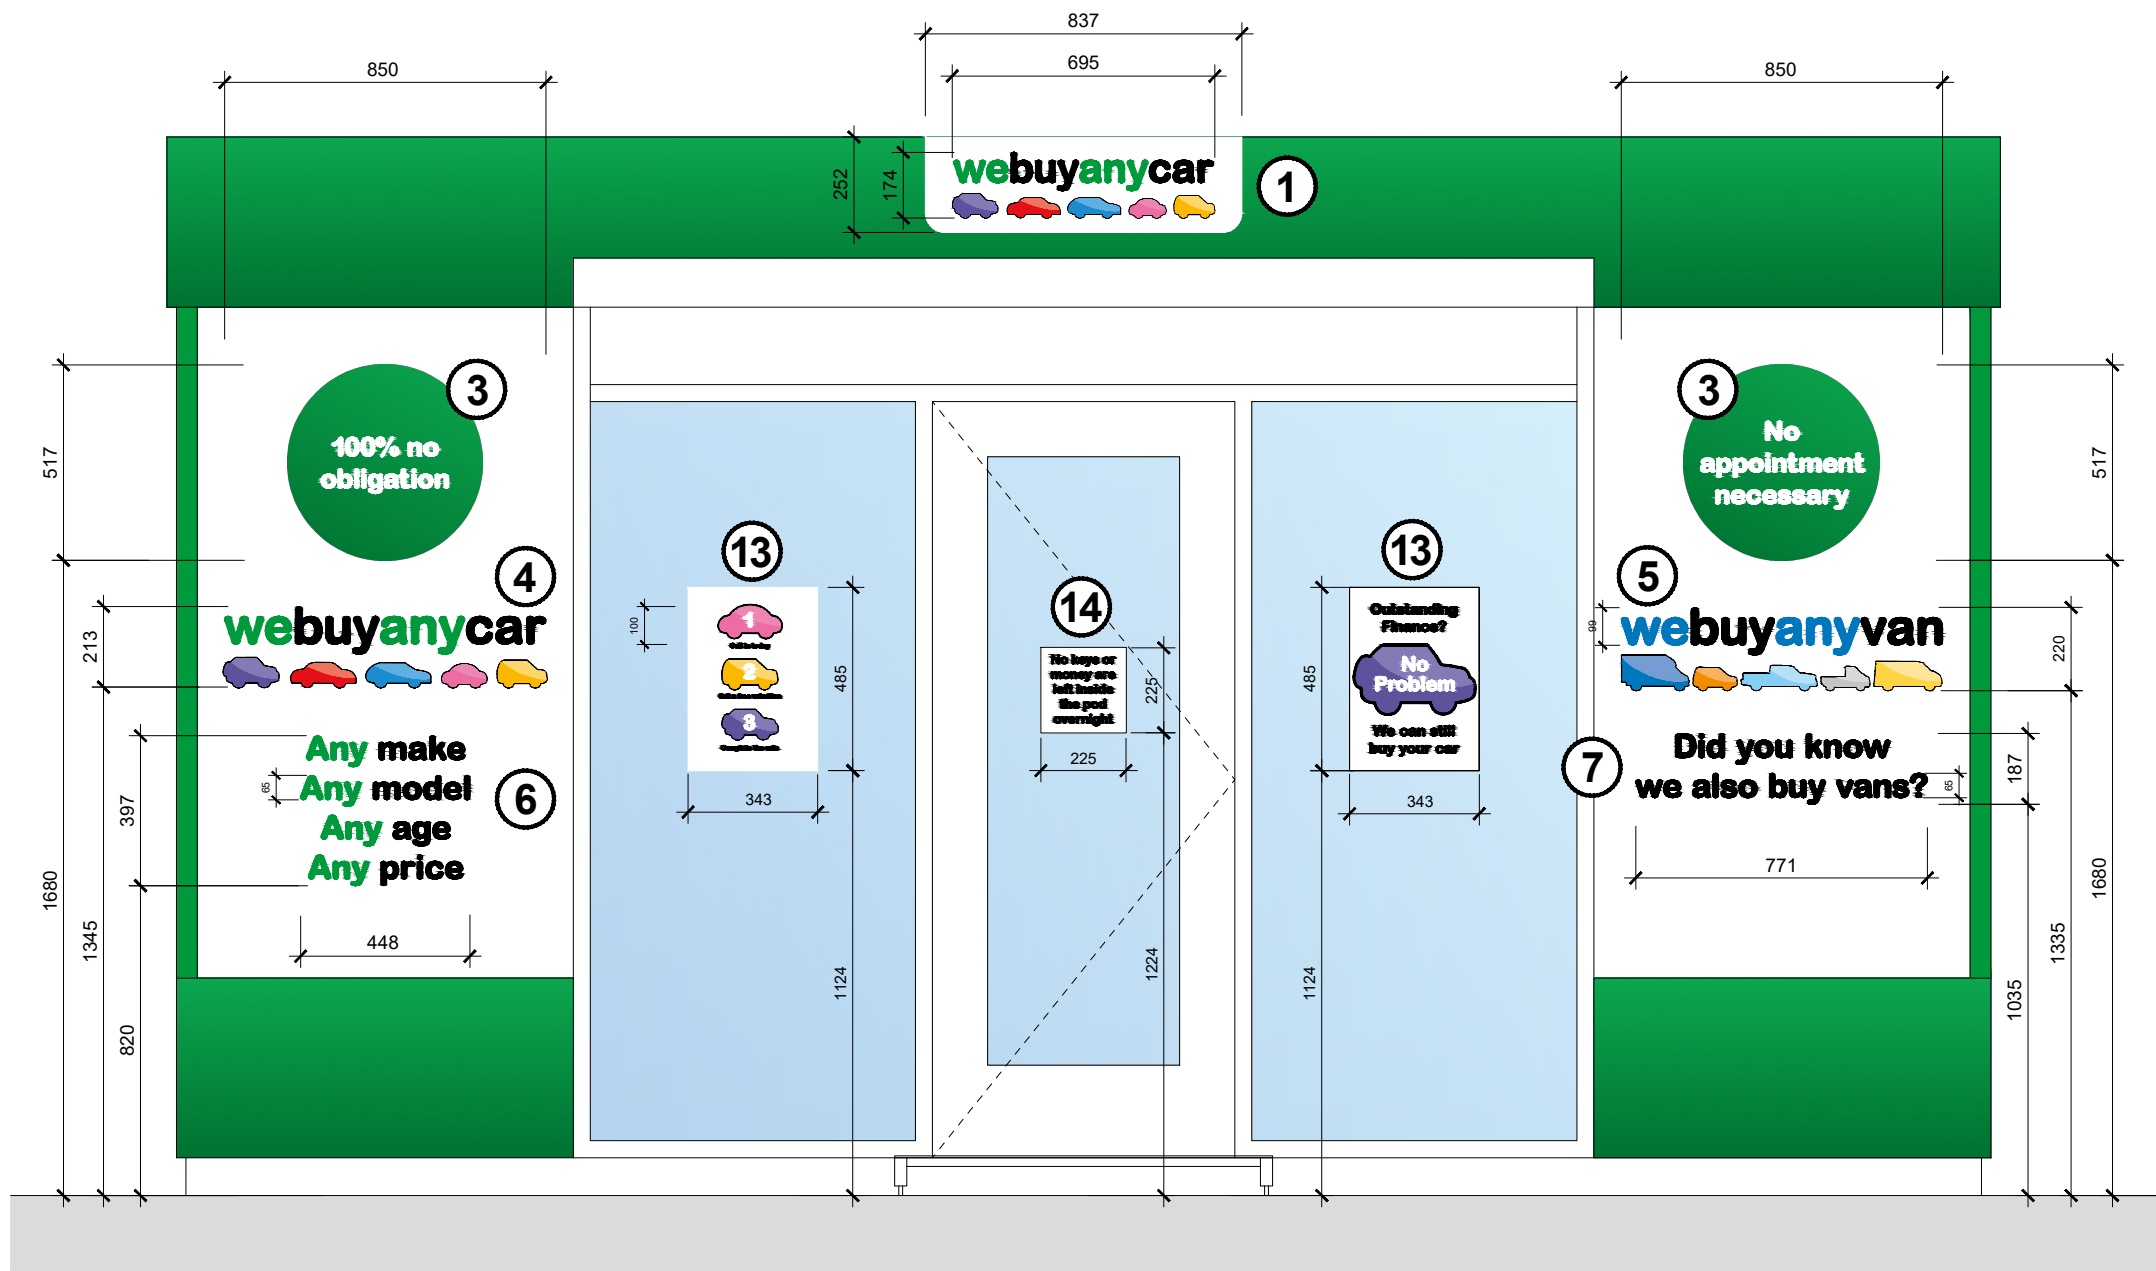


ELEVATION A



ELEVATION B

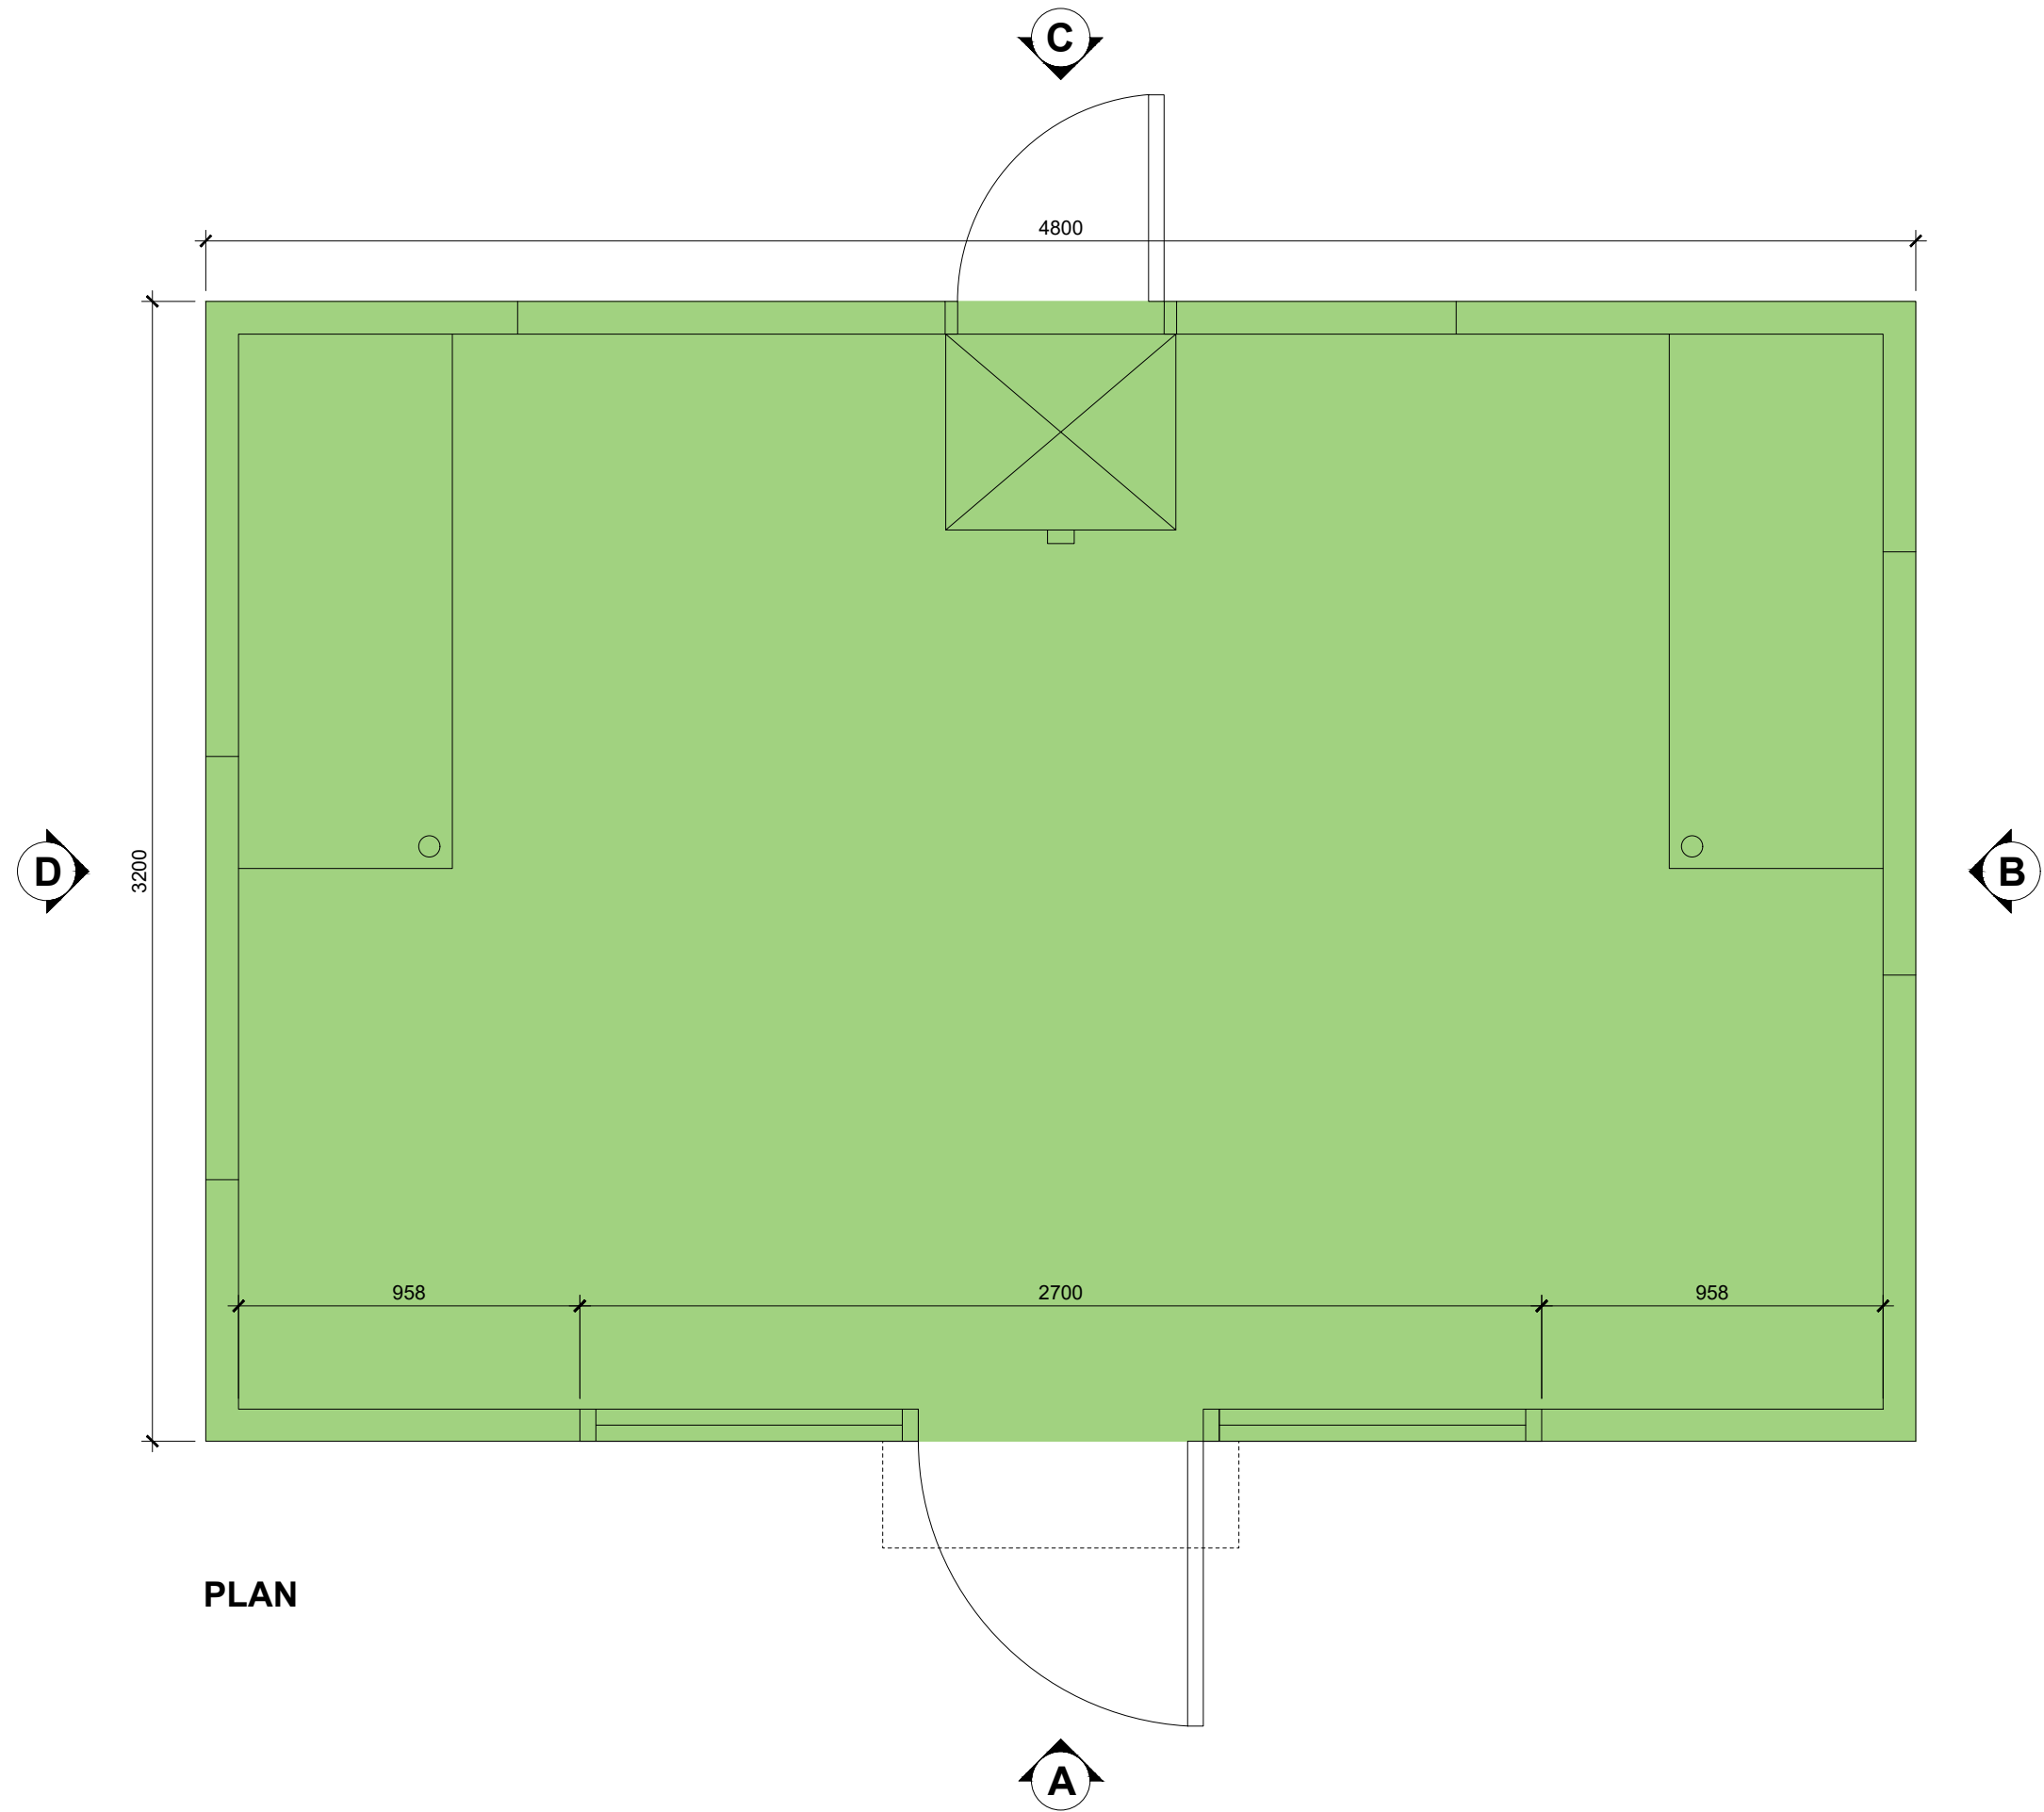

PLAN

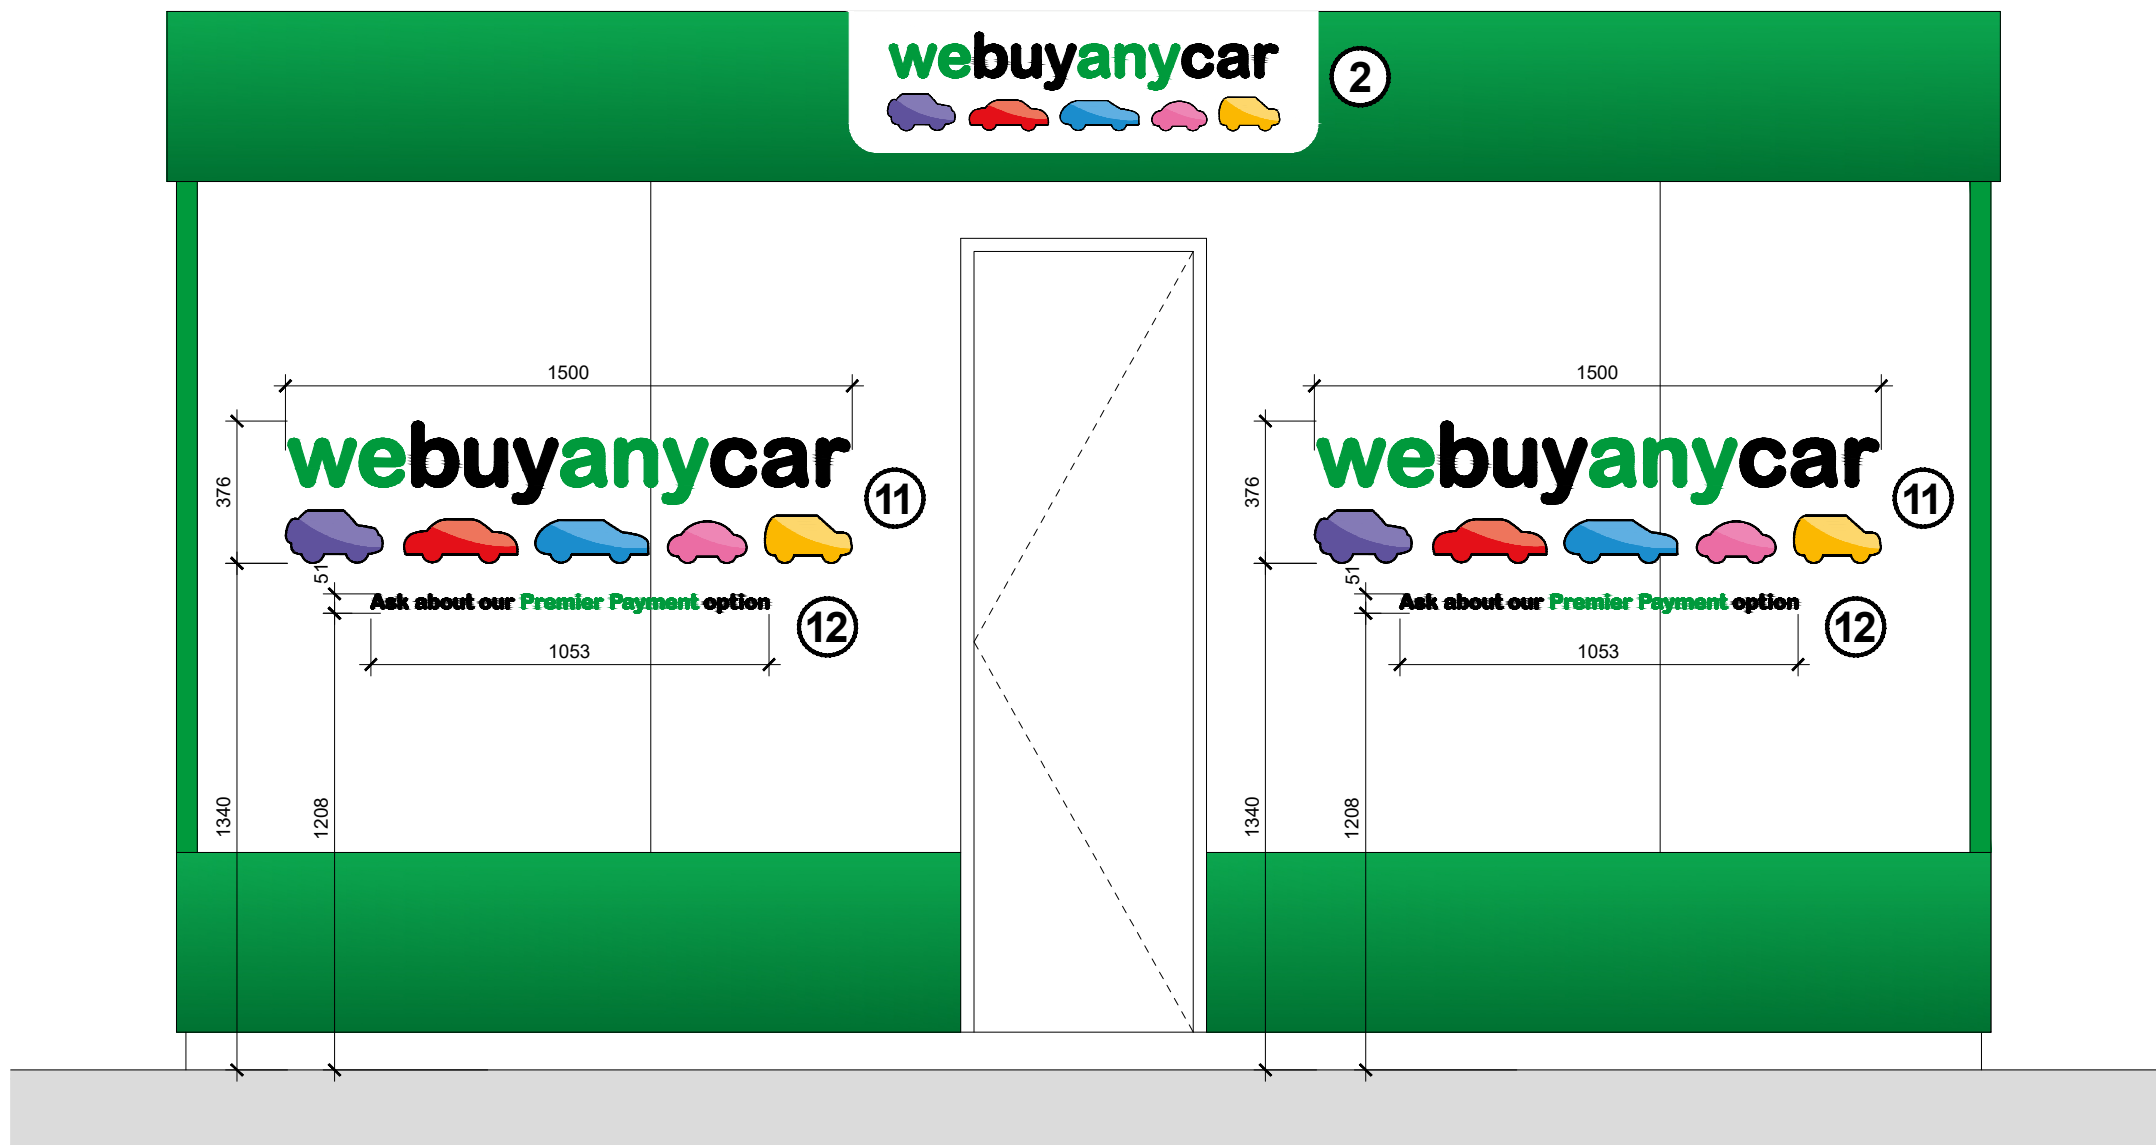


ELEVATION C



ELEVATION D

All signage to be vinyl graphics applied to pod. Printed vinyl, non reflective and non illuminated.	
Colours to be: Text - Black, white and green Images - Purple, red, blue, pink, orange & yellow	
Sign 1 - WBAC logo on white box(1 no.) Logo size: 695 x 174mm. White box: 837 x 252mm	
Sign 2 - WBAC logo on white box(3 no.) Logo size: 1038 x 260mm. White box: 1240 x 373mm	
Sign 3 - Circle graphics (2 no.) Size: 517mm diameter	
Sign 4 - WBAC logo Size: 850 x 213mm	
Sign 5 - WBACV logo Size: 850 x 220mm	
Sign 6 - 'Any' slogan Size: 448 x 397mm	
Sign 7 - 'Did you know' text Size: 771 x 187mm	
Sign 8 - WBAC logo (2 no.) Size: 2108 x 530mm	
Sign 9 - Strap line text Size: 1653 x 115mm	
Sign 10 - Strap line text Size: 1141 x 115mm	
Sign 11 - WBAC logo (2 no.) Size: 1500 x 376mm	
Sign 12 - Strap line text (2 no.) Size: 1053 x 51mm	
Sign 13 - Vinyl poster (2 no.) Size: 485 x 343mm	
Sign 14 - Vinyl poster Size: 225 x 225mm	

PROPOSED AREAS	sq ft	sq m
Gross Internal Area	150 sq ft	14 sq m
Gross External Area	165 sq ft	15 sq m

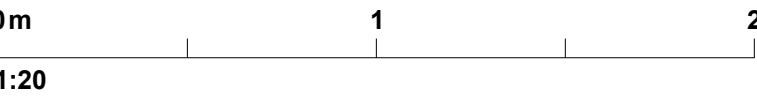

REVISION: 2	BY: RHM	CHECKED:	DATE: 16/06/2026
Drawing scale amended to 1:20, as requested by Worthing Council.			
REVISION: 1	BY: RHM	CHECKED:	DATE: 29/08/2024
Initial issue			

STATUS	A3 PLANNING
CLIENT	

Sainsbury's

PROJECT

WBAC POD CONCESSIONS

TITLE
'WE BUY ANY CAR' POD
TYPE A
PROPOSED SIGNAGE

Hadfield Cawkwell Davidson

Broomgrove Lodge, 13 Broomgrove Rd, Sheffield, S10 2LZ T 0114 266 8181 www.hcd.co.uk

HCD PROJECT NO	SCALE	REV
24022	1:20 @ A1	2

ASSET ID, PROGRAMME CODE	ORIGINATOR	DIVISION	LEVEL	TYPE, ROLE, NUMBER
AS-XXXX_1847	HCD	Z05	ZZ	SK-A-9020