WB/11/0058/FUL

Contact: Matthew Porter
Direct Line: (01903) 221335
Email: matthew.porter@worthing.gov.uk

Mr Booker
96 Limbrick Lane
Goring By Sea
West Sussex
BN12 GAE

Our reference:
Your reference:

21st March 2010

Dear Mr Booker,

TOWN AND COUNTRY PLANNING ACT 1990 (AS AMENDED BY THE PLANNING AND COMPULSORY PURCHASE ACT 2004 & THE PLANNING ACT 2008) RE: Formation of a vehicle hard standing and crossover

Please find enclosed a copy of the amended plan for your records.

This shows the changes that were agreed in my telephone call today.

Yours sincerely

N. Porter

Matthew Porter
Senior Planning Officer

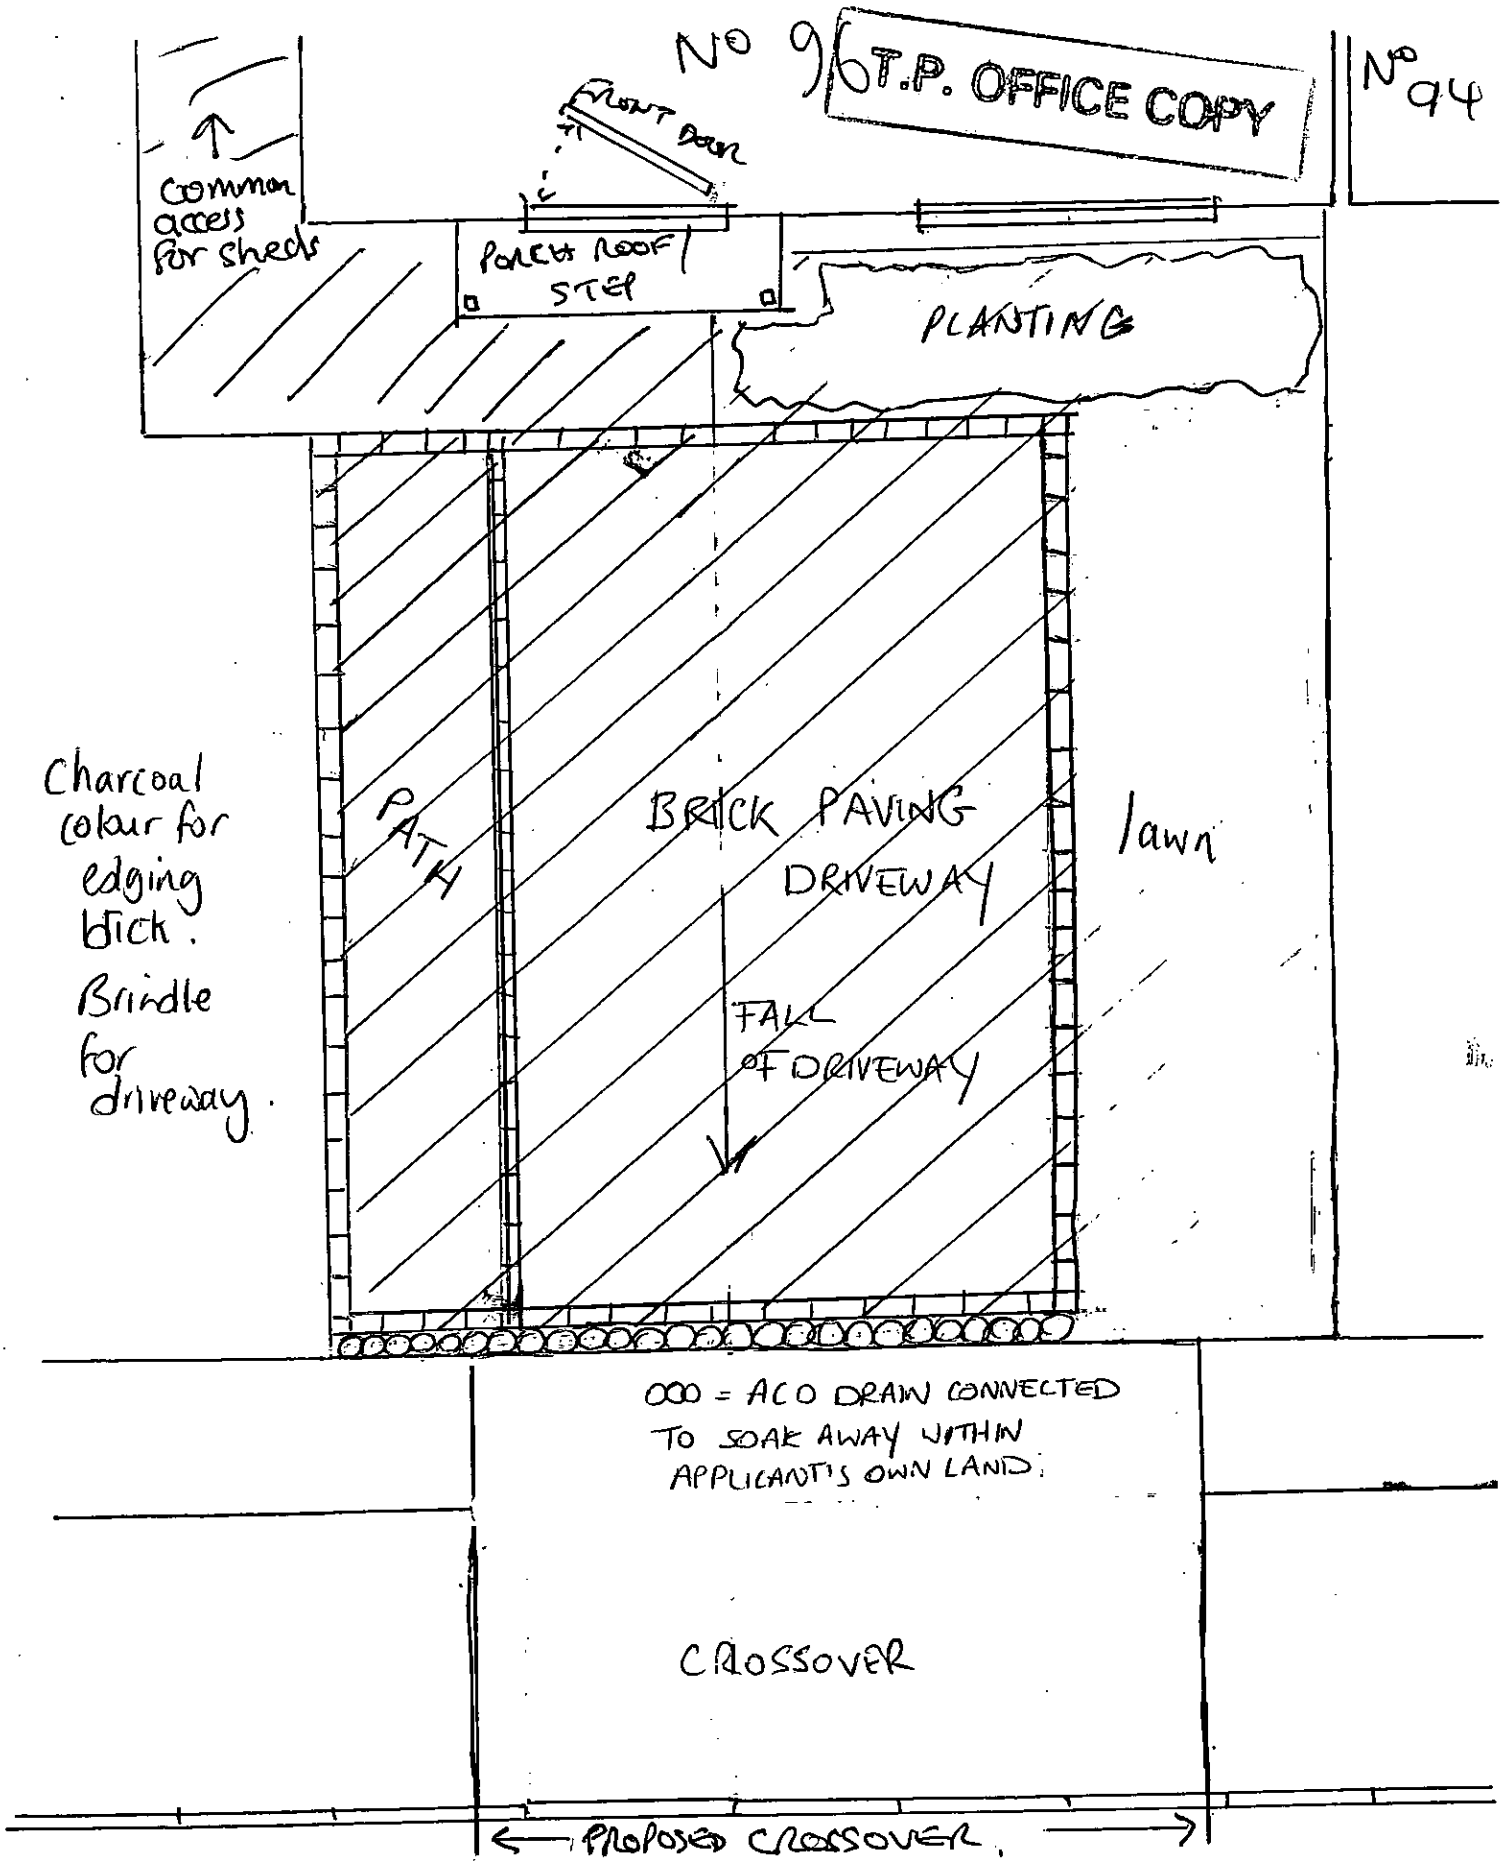

BOROUGH OF WORTHING
DEPOSITED 21-3-11
WB/11/0058/FUL TP. REF. No.

Note:
Shaded area to be made into hardstanding accessed via crossover

DEVISED PLAN