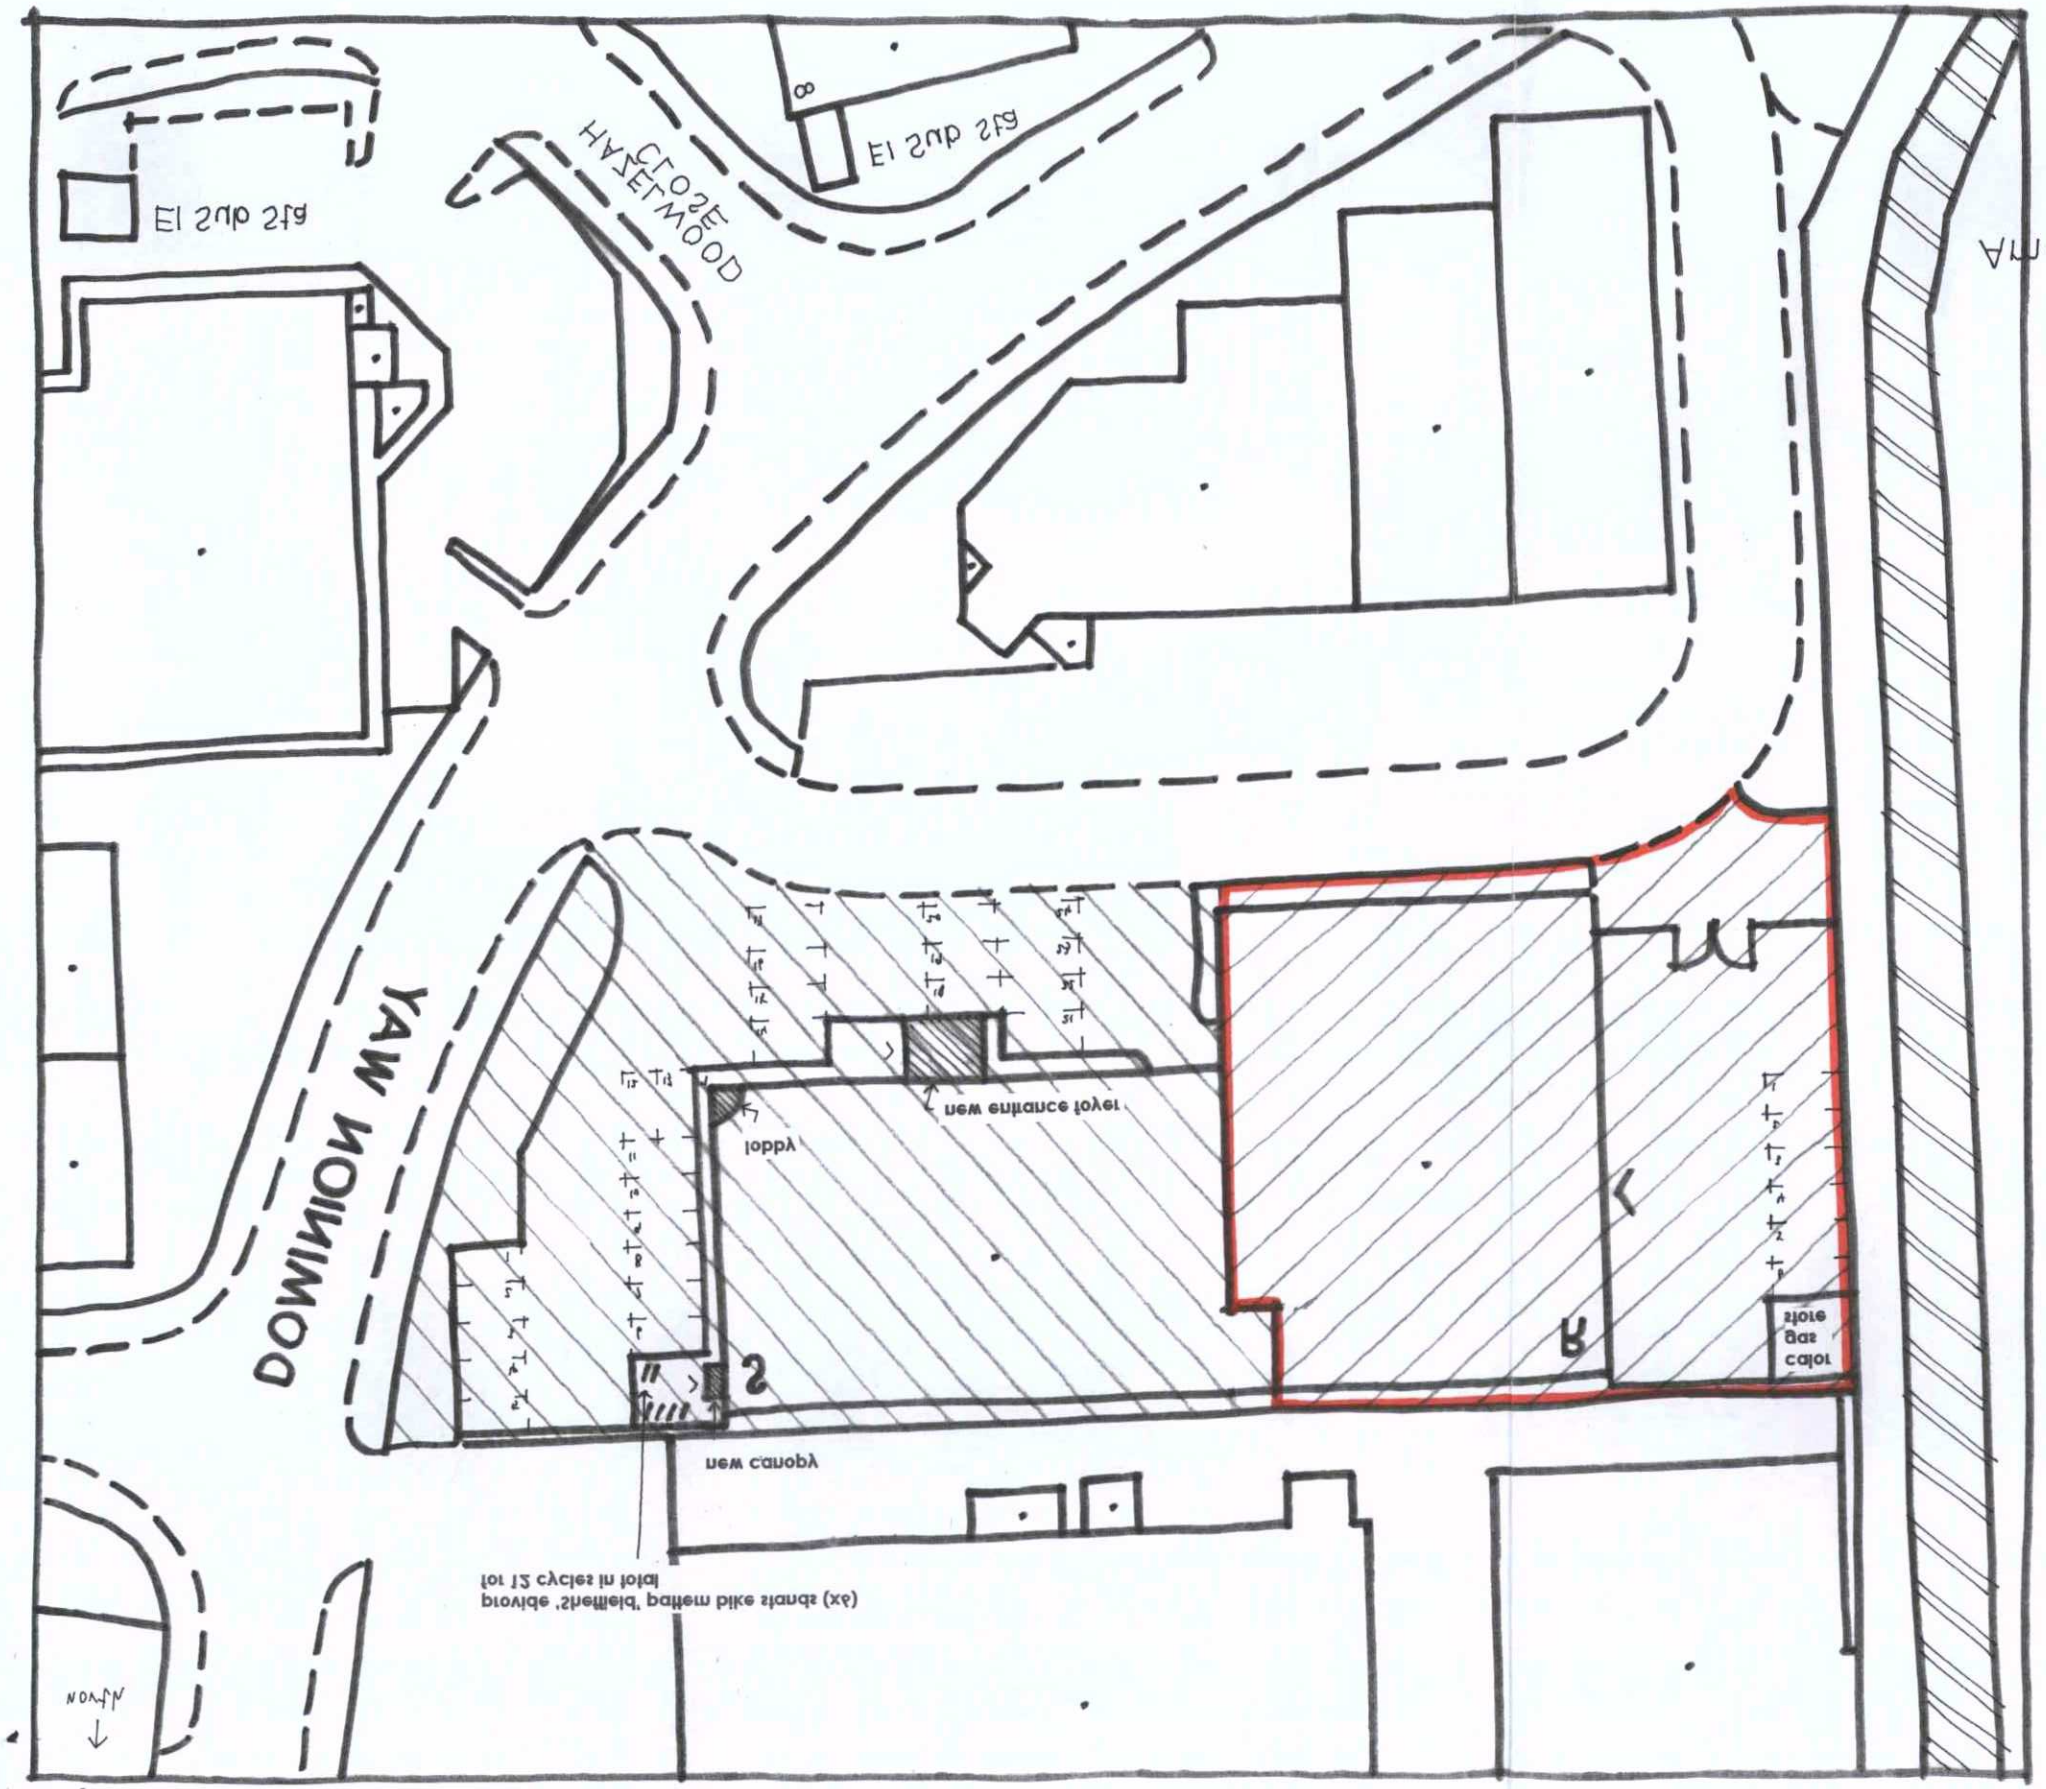

SITE PLAN 1:500

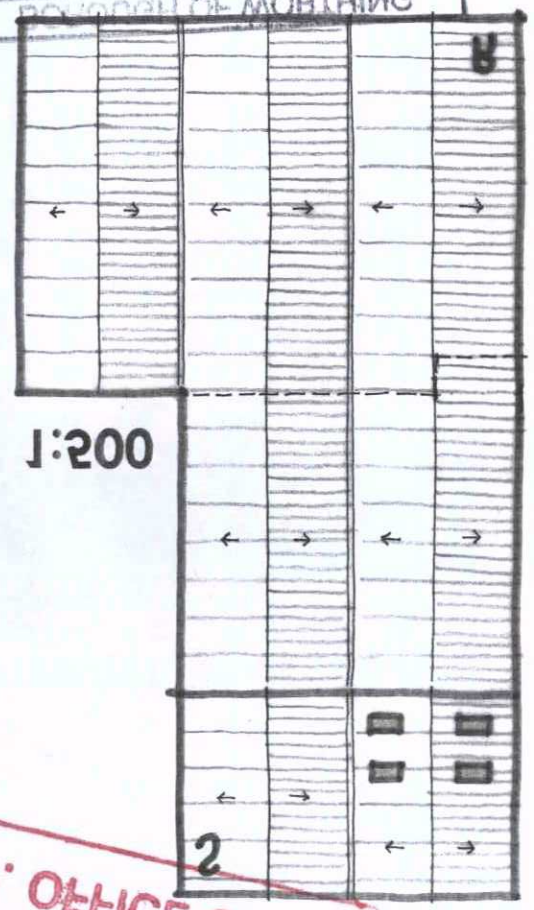

ROOF PLAN 1:500

WAYNE GANDER MCIAT
Chartered Architectural Technologist
98 Durrington Lane
WORTHING
West Sussex
BN13 2RQ
Tel/Fax 01903 694817
Email - wayne@wgander.freeserve.co.uk

Drawn by WG

Scale AS SHOWN | Date FEB 2011

Drawing no. WT\DW\03

Client
Jubilee Church \ KC Roofing Supplies

Proposed site plan & roof plan

Project
UNITS R & S DOWNIONION WAY, WORTHING

Figured dimensions to take precedence over scaled dimensions. The contractor is to verify all dimensions on site before commencing any works. Any discrepancies whatsoever to be brought to the attention of the client immediately.

The copyright of this drawing is reserved and the drawing must not be disclosed without authority.

WB \ \
TP REF NO.
DEPOSITED
BOROUGH OF WORTHING

T.P. OFFICE COPY