project	ALTERATIONS TO 18 CRABTREE LANE LANCING BN15 9PQ
client	Mr & Mrs A Scadding 18 Crabtree Lane Lancing BN15 9PQ
architect	Peter Wilson Hilary Mount Way Lancing Sussex BN15 0QD 01903 755765
drawing	scale 1:100 at A4 date: 11/09/13 revision date

elevations

tp/700/13/b

ADUR & WORTHING
22 NOV 2013
PLANNING SERVICES

AWDM/1212/13

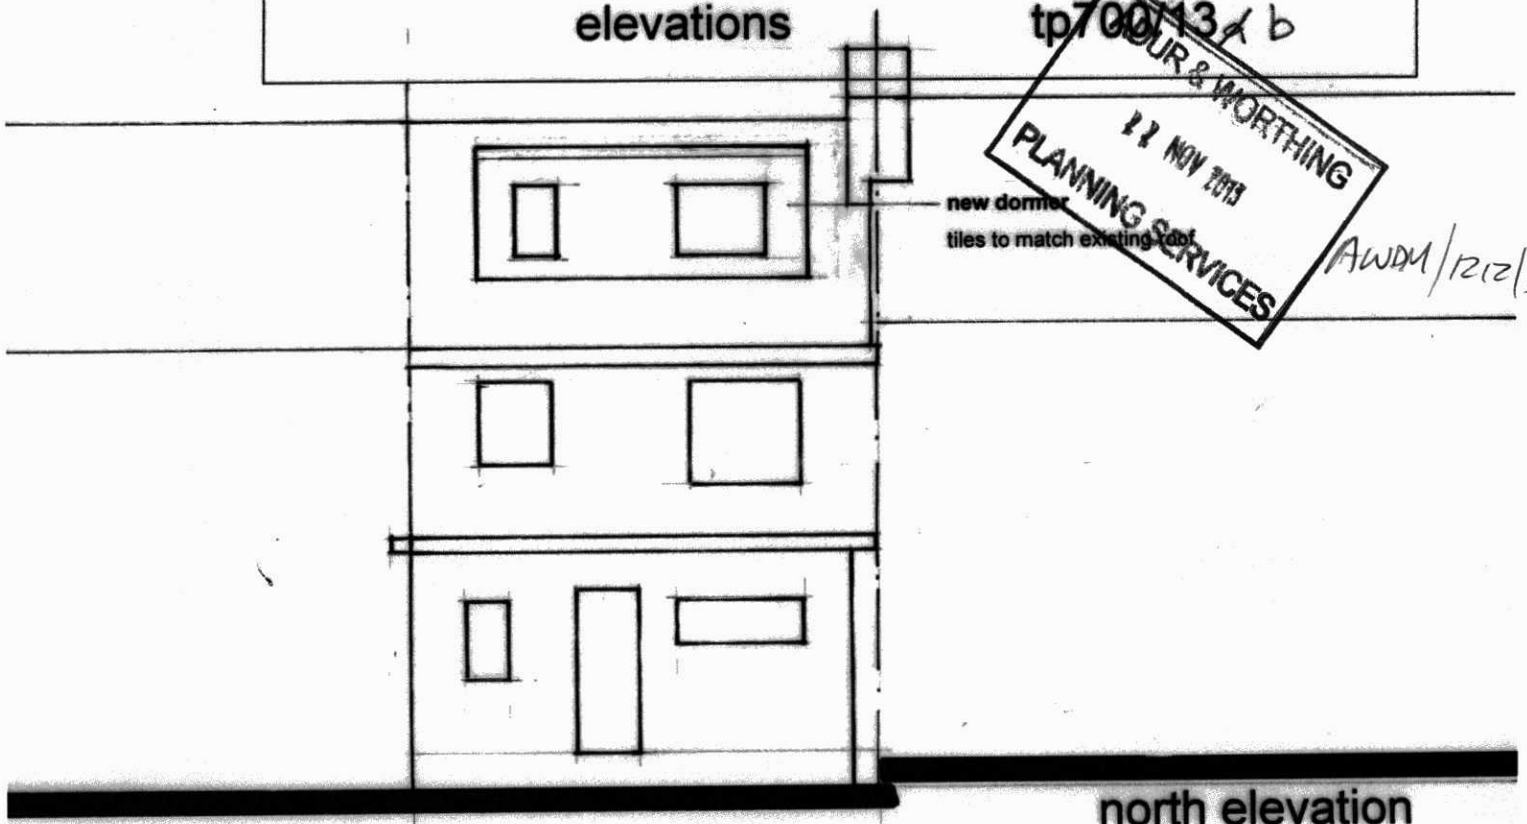

north elevation

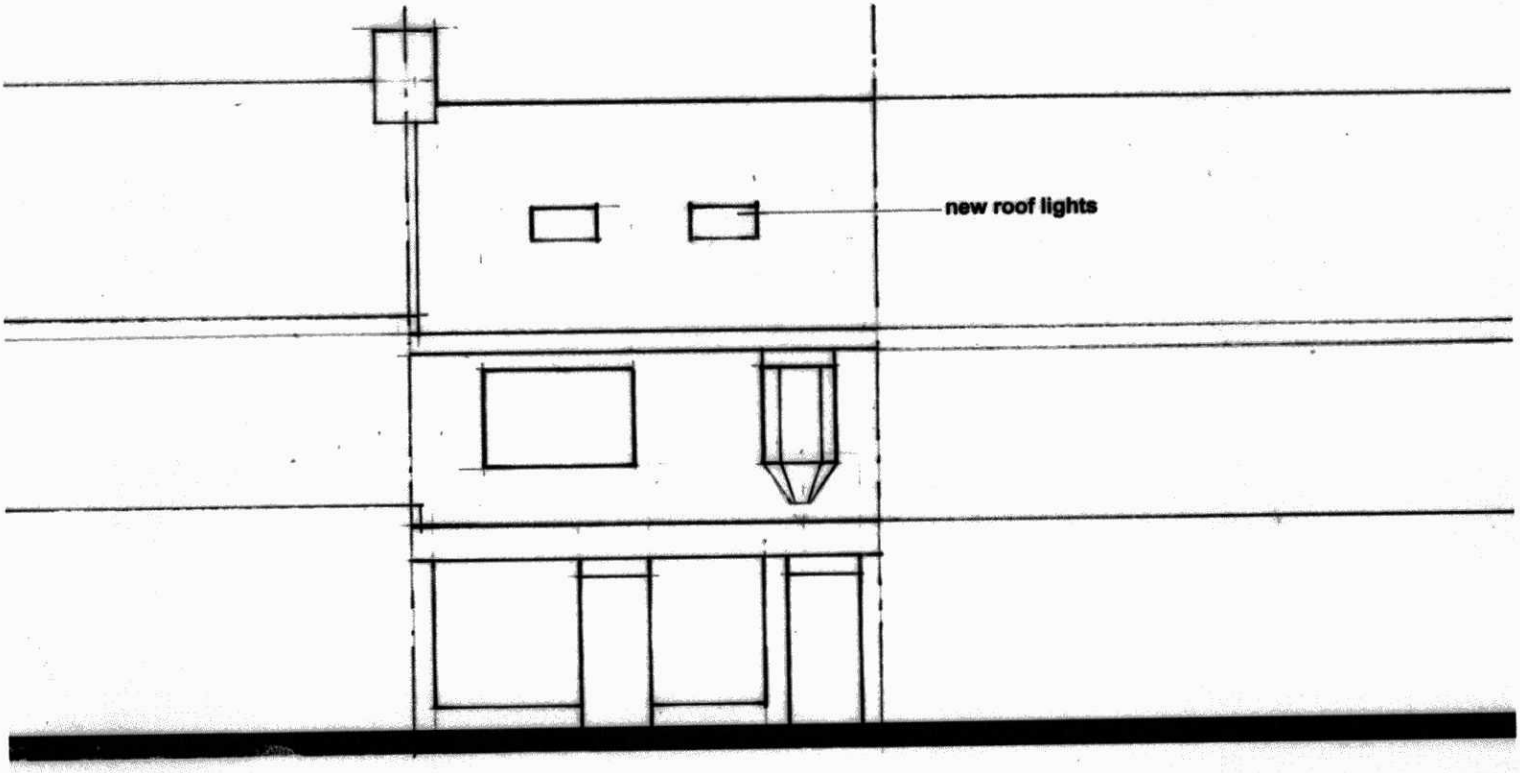

south elevation

ADUR & WORTHING
22 NOV 2013
PLANNING SERVICES

AWDM/1212/13