





The Harris Group Ltd does not accept liability for any deviation to our drawings or specification. This Drawing is copyright and may not be reproduced in whole or part without written authority. Do not scale off this drawing.

Rev	Date	Description	Drawn	Chk'd
A	07.07.25	Site/ Estate Boundary Amended	BGL	JDB
B	17.07.25	Cycle parking increased	BGL	JDB
C	23.07.25	Landscaping amended	BGL	JDB

KEY:

Estate Boundary
2.61 Acres (1.06 Hectare)

Site Boundary
0.18 Acres (0.07 Hectare)

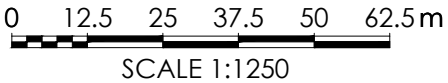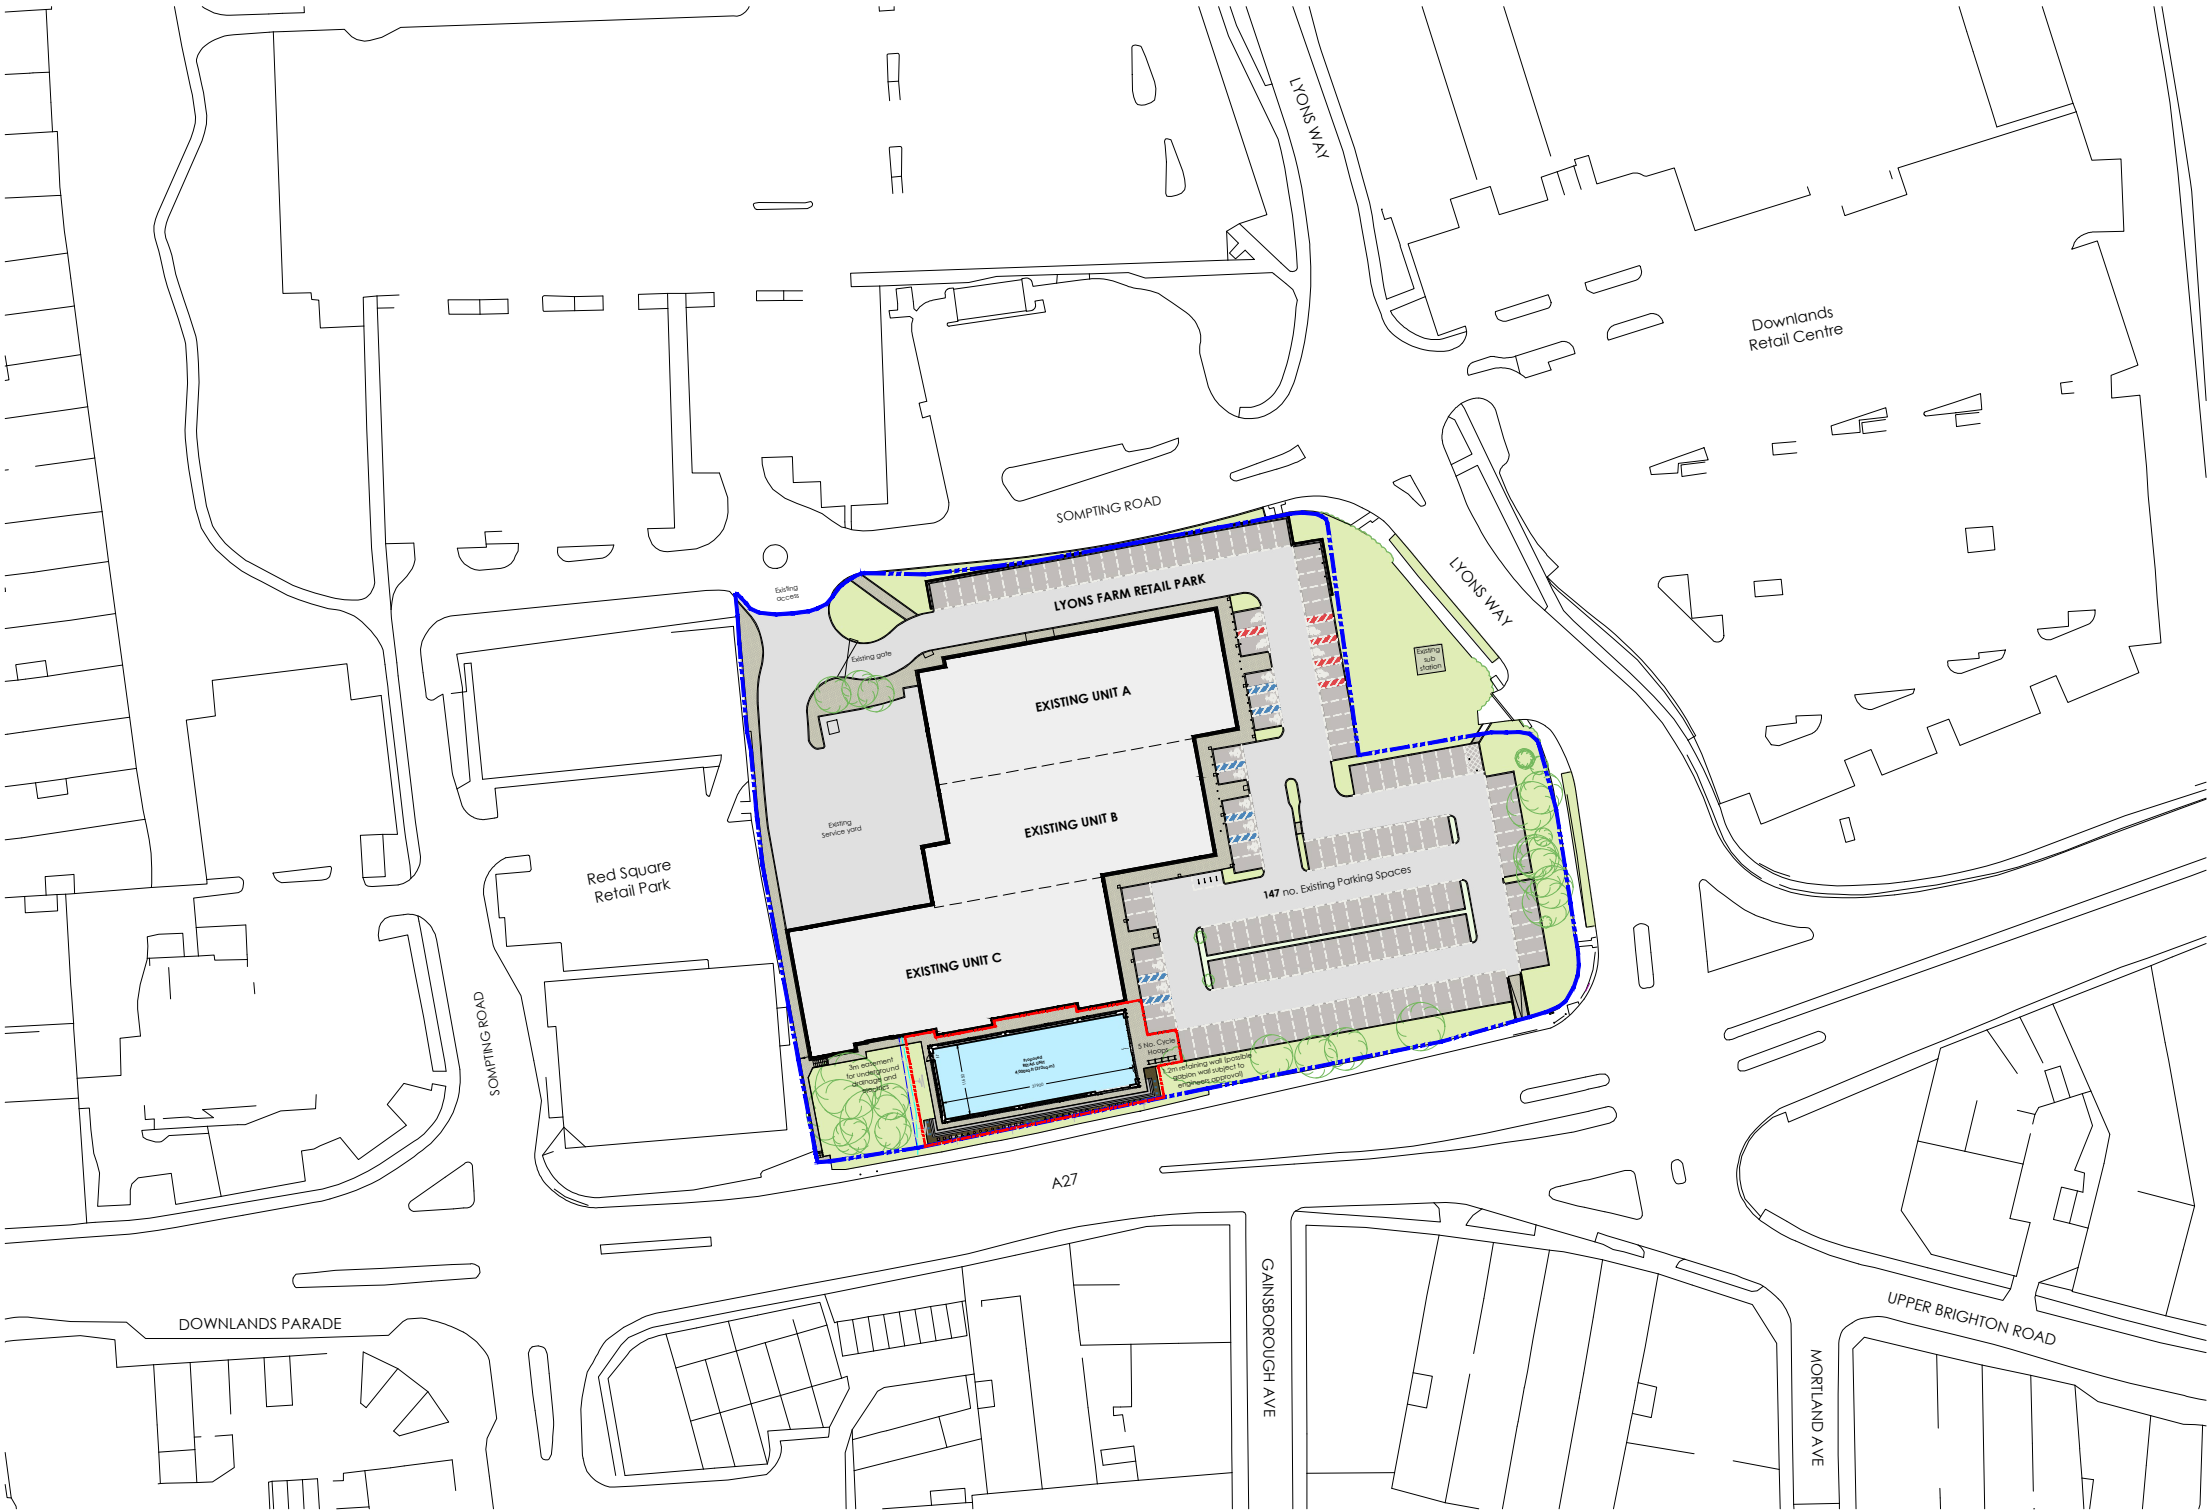

SCALE 1:1250

THE
HARRIS
PARTNERSHIP

Architecture
Masterplanning
Interior Design

www.harrispartnership.com
Wakefield Manchester Milton Keynes Reading London Harrogate

Client
Sackville UK Property Select

Project Title
Proposed Development

Lyons Farm Retail Park
Worthing
BN14 9LA

Drawing Title
Proposed Masterplan

Drawn	Checked	Scale @A3		BIM Status		Date
BGL	JDB	1:1250		NA		05.25
Drawing Status				Rev.	THP Project No	
Planning				C	16755-1	
Project No.	Originator	Volume	Level	Type	Role	Number
16755-1	THPW	00	XX	DR	A	1000