
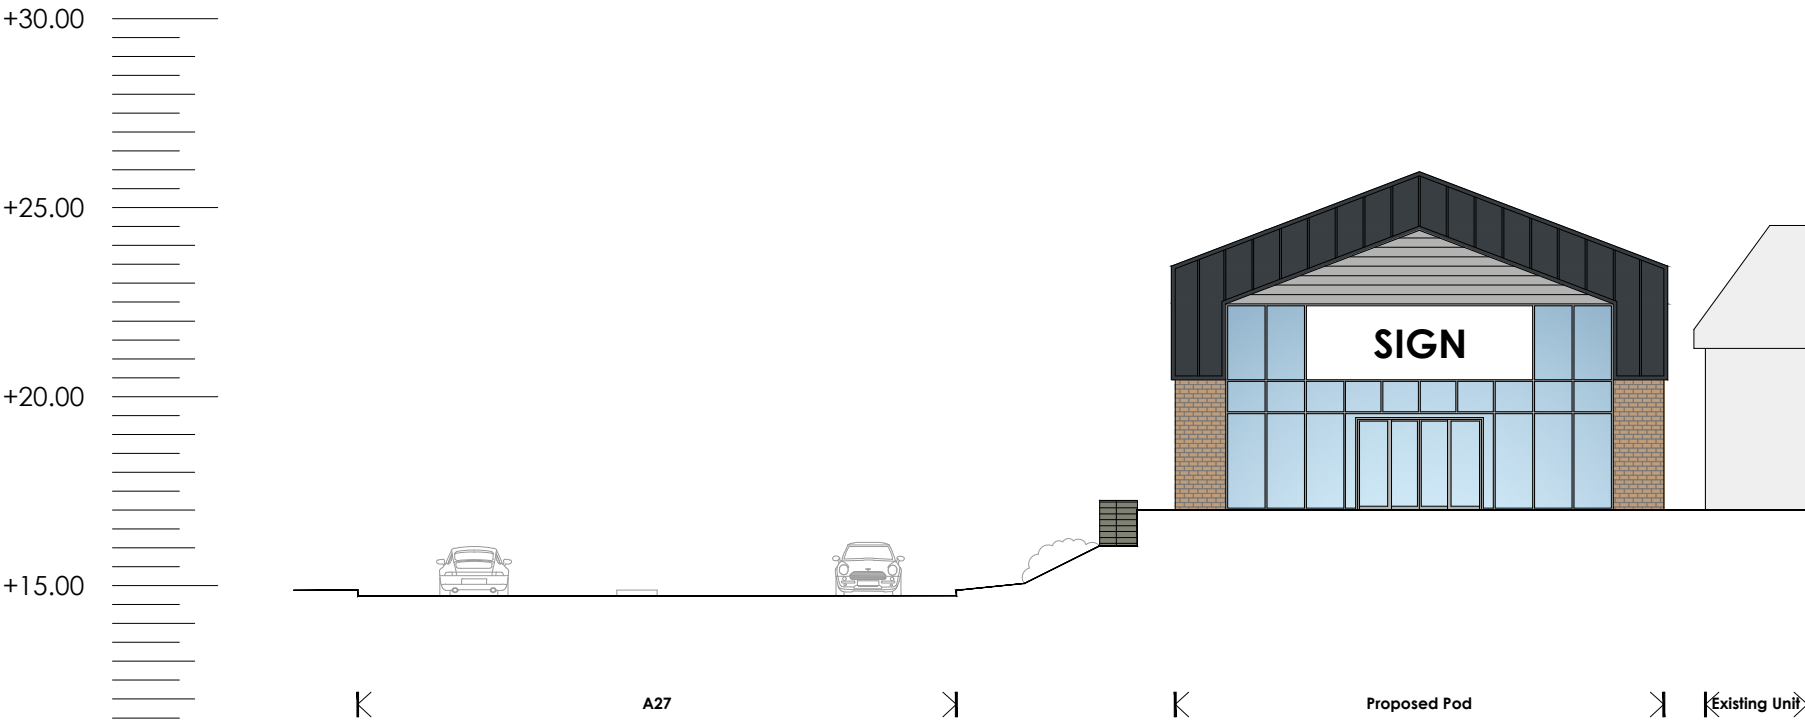


The Harris Group Ltd does not accept liability for any deviation to our drawings or specification. This Drawing is copyright and may not be reproduced in whole or part without written authority. Do not scale off this drawing.

Rev	Date	Description	Drawn	Chk'd
-	-	-	-	-

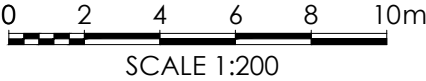

THE
HARRIS
PARTNERSHIP

Wakefield Manchester Milton Keynes Reading London Harrogate

Architecture
Masterplanning
Interior Design

www.harrispartnership.com

Client
Sackville UK Property Select

Project Title
Proposed Development

Lyons Farm Retail Park
Worthing
BN14 9LA

Drawing Title
Proposed Streetscene Elevations

Drawn	Checked	Scale @A3	BIM Status	Date
BGL	JDB	1:200	NA	05.25

Drawing Status	Rev.	THP Project No
Planning	-	16755-1

Project No.	Originator	Volume	Level	Type	Role	Number
16755-1	THPW	00	XX	DR	A	1004