

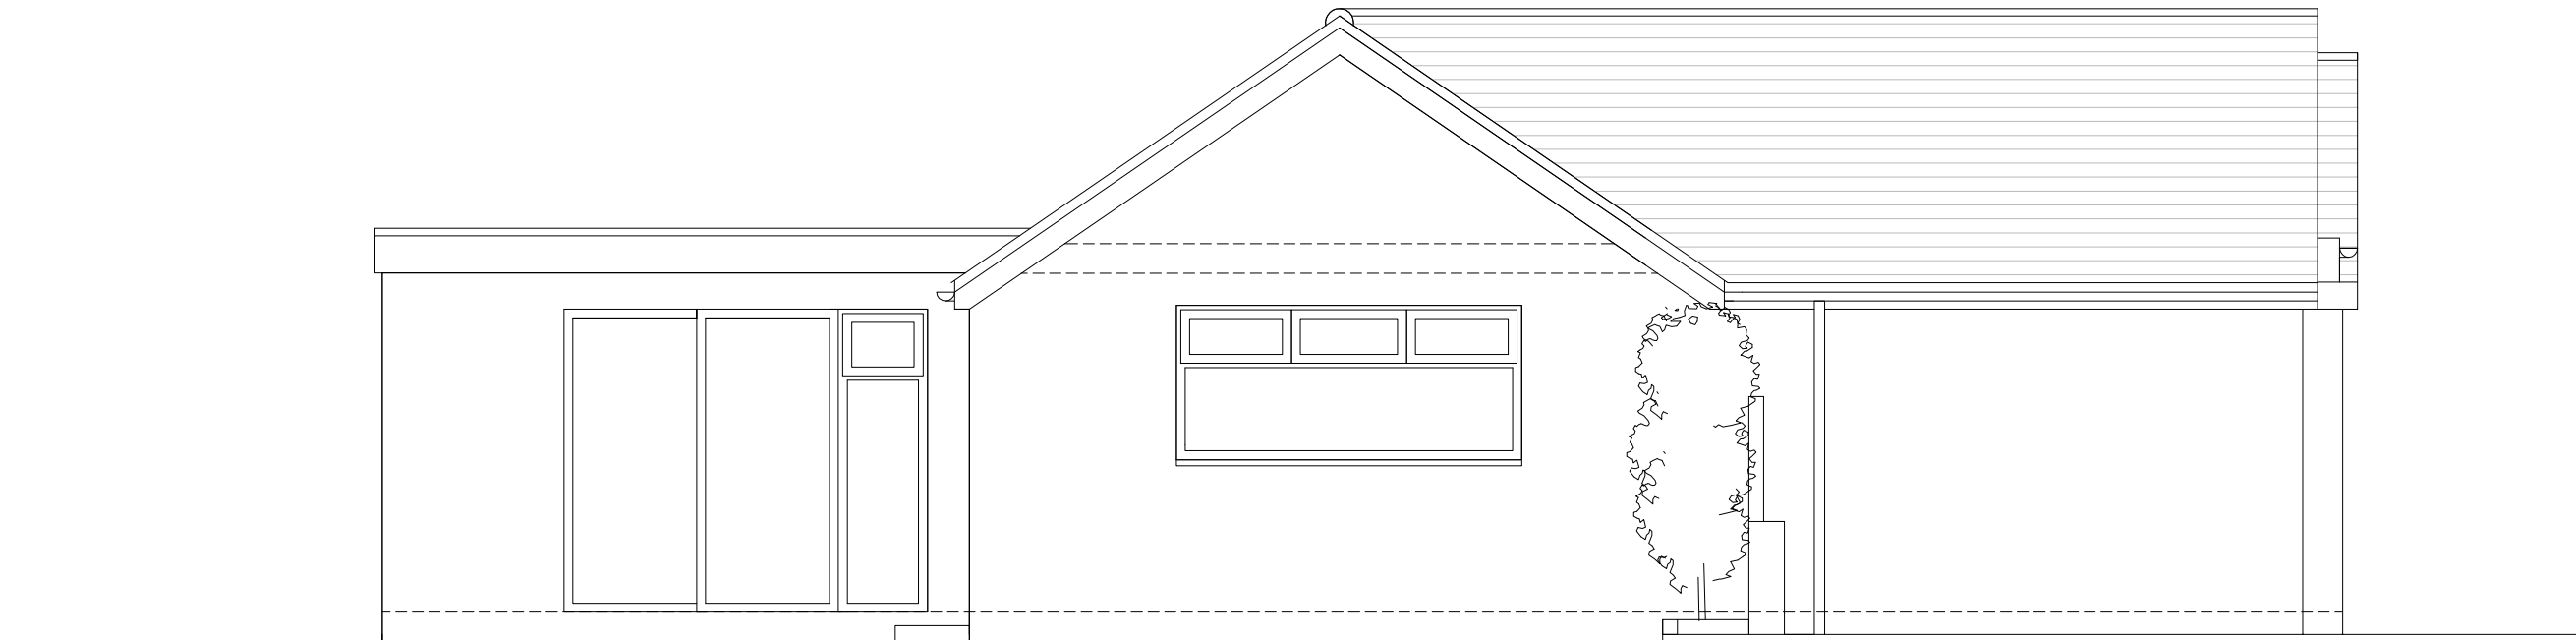



Existing Front (East) Elevation 1:50

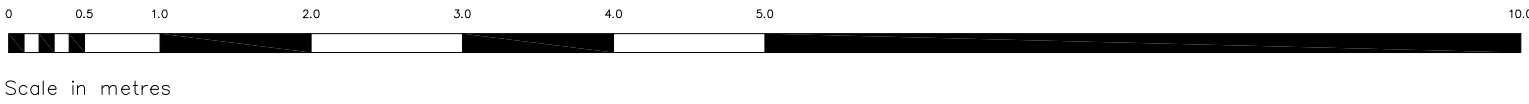

Existing Side (South) Elevation 1:50

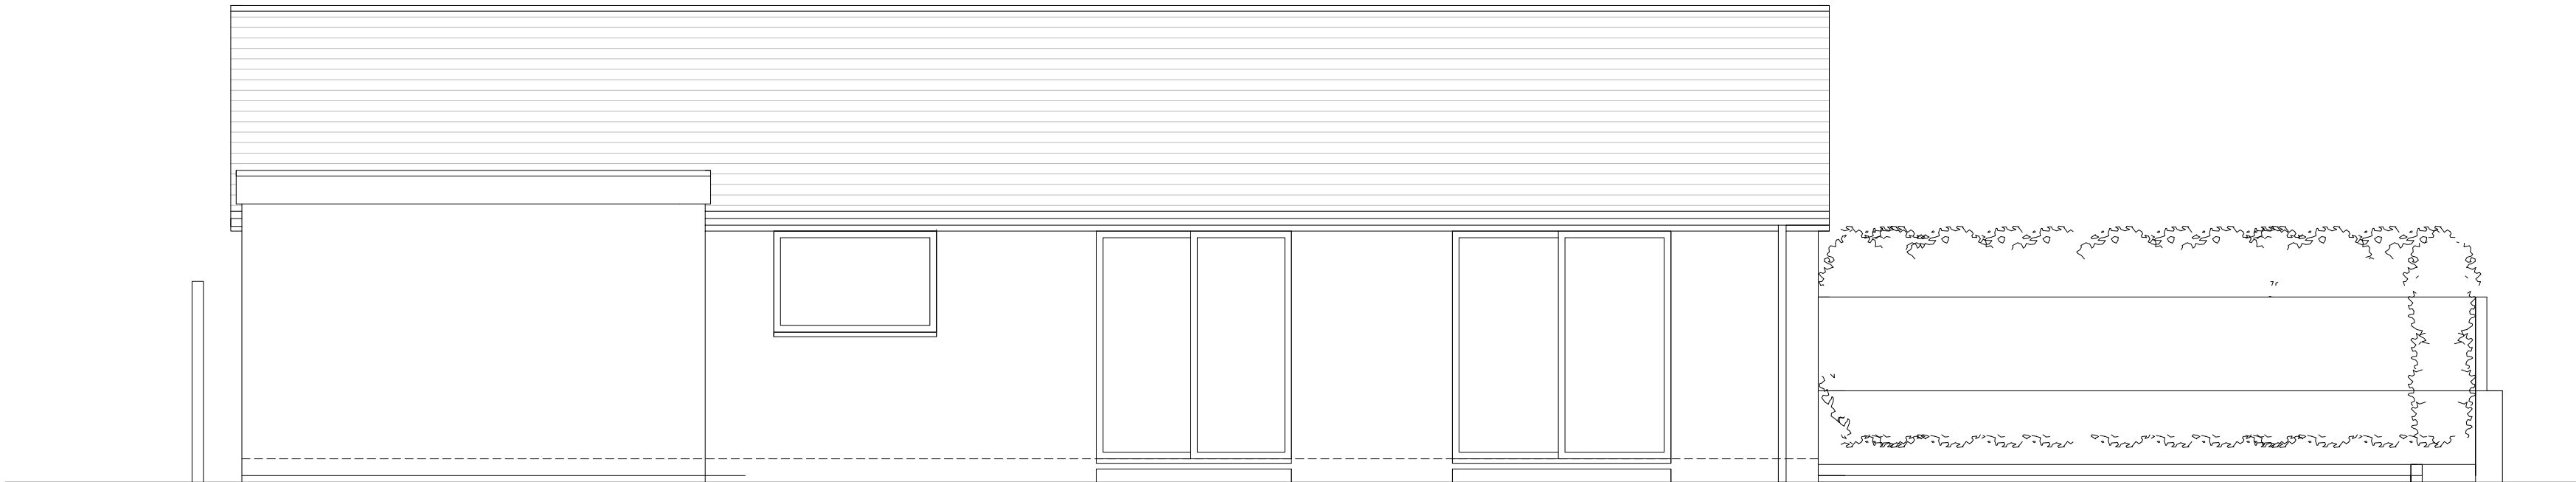

Existing Rear (West) Elevation 1:50

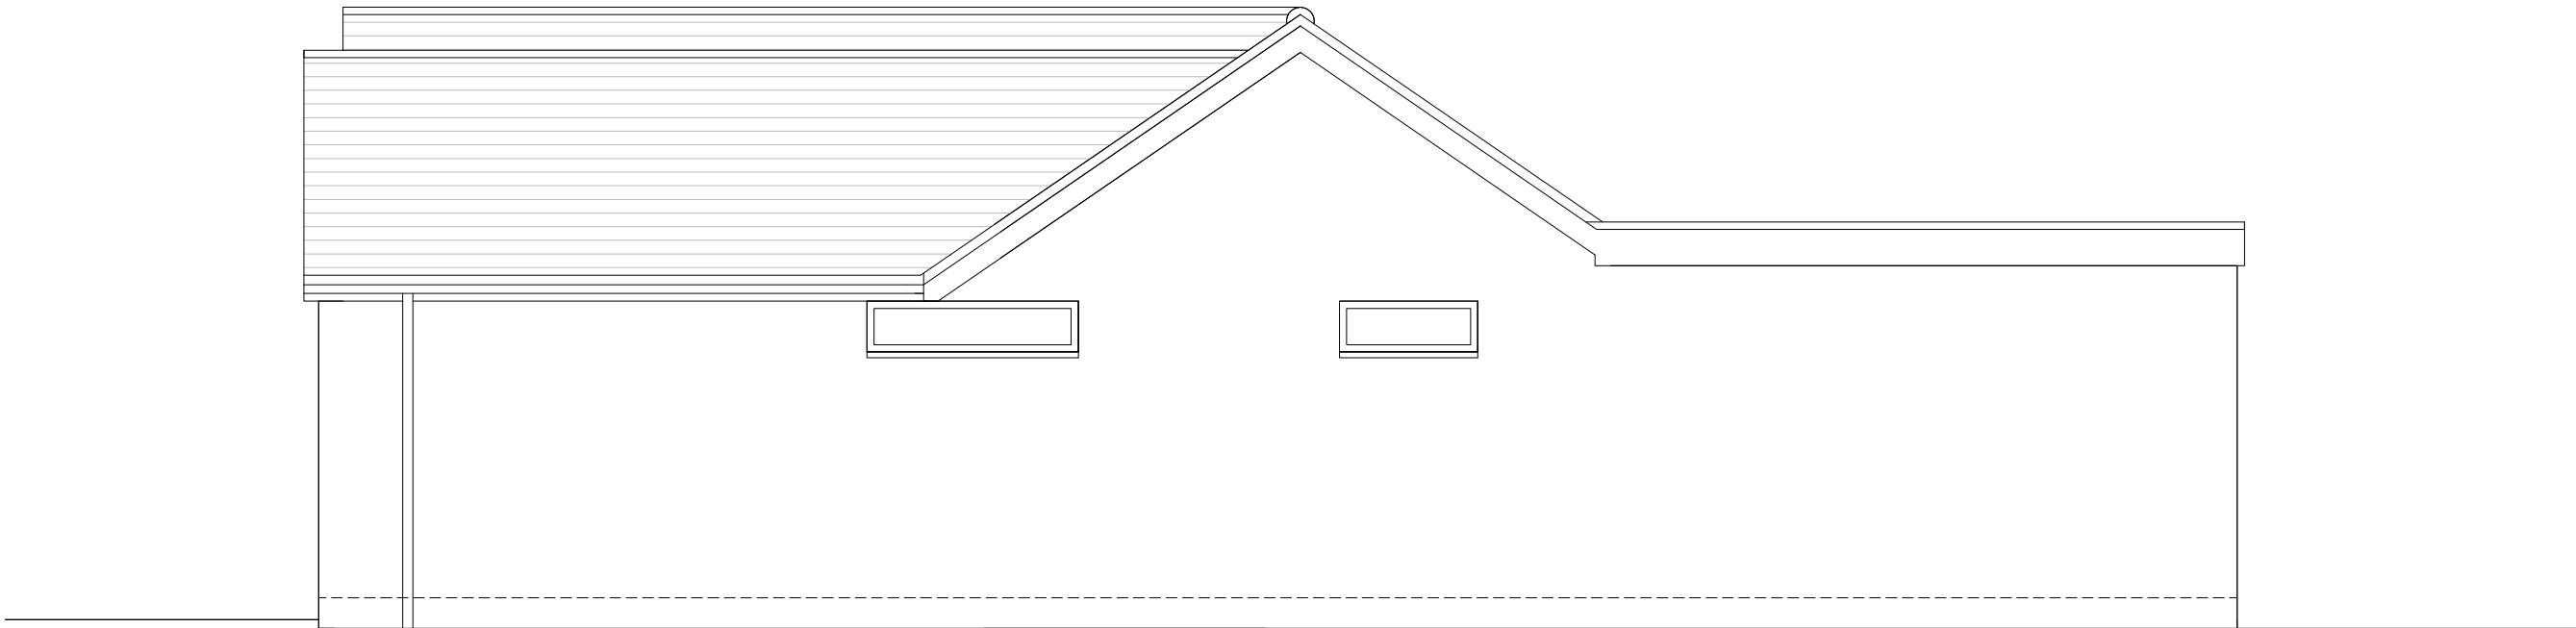

Existing Side (North) Elevation 1:50

date	revision	notes
------	----------	-------

Lewis McMillan Architects

W: www.lewis-mcmillan-architects.co.uk
T: 01273 327424
E: info@lm-arch.co.uk

project: Side/Rear Extension

location: 37 Hammy Lane
Shoreham-by-Sea
BN43 6GF

client: James & Lizzie

drawing: Existing Elevations

scale: 1:50	page: A1
drawn: CL	checked: CL

date: 09/03/2026	drawing: 26-106-02	rev: 1
------------------	--------------------	--------