

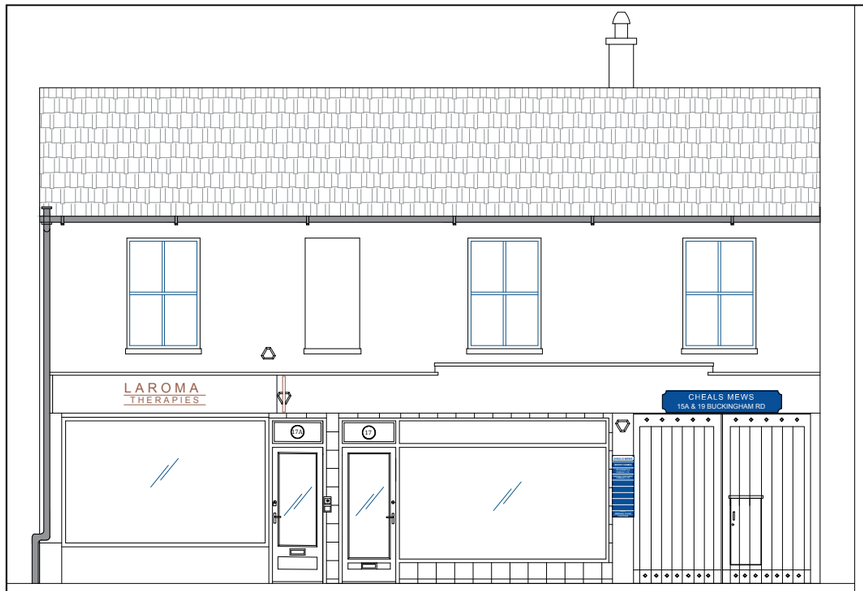



EXISTING ELEVATION
Scale 1:100

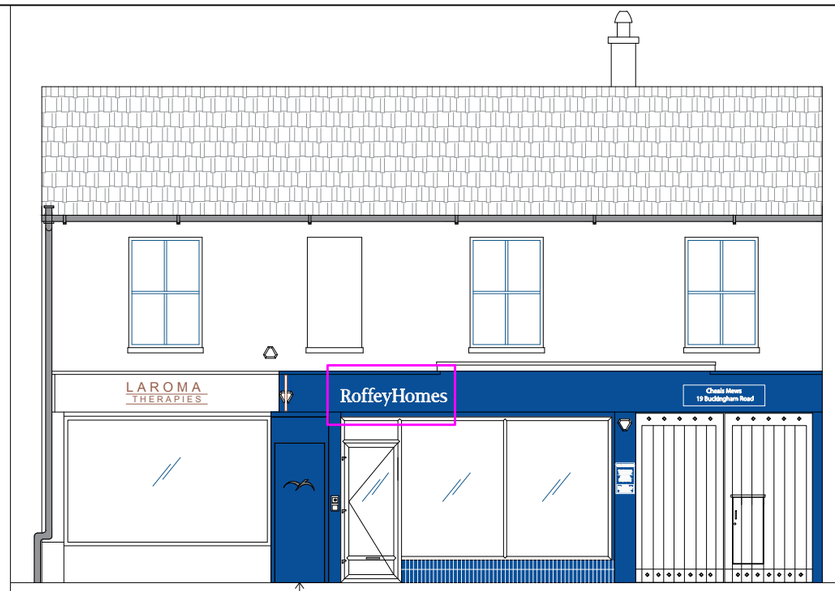

PROPOSED ELEVATION
Scale 1:100

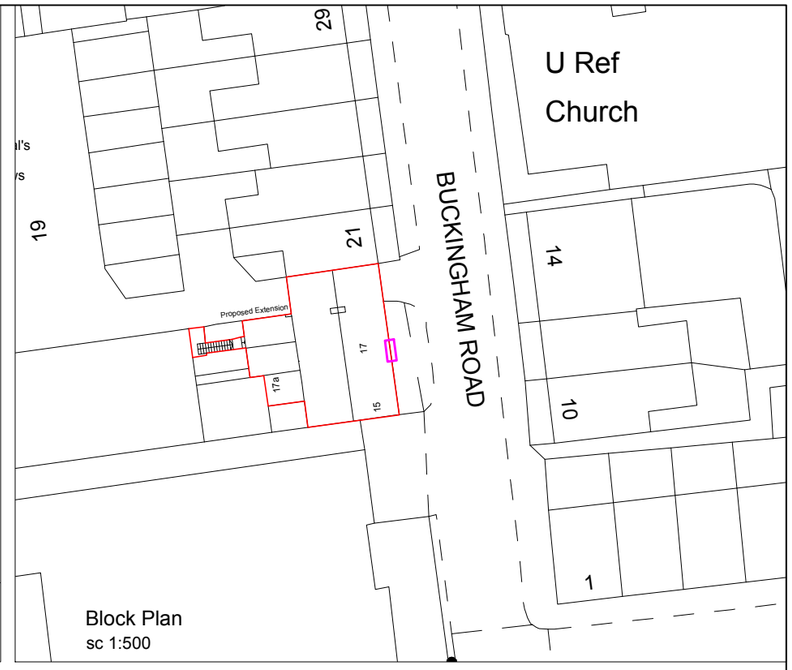

Block Plan
sc 1:500

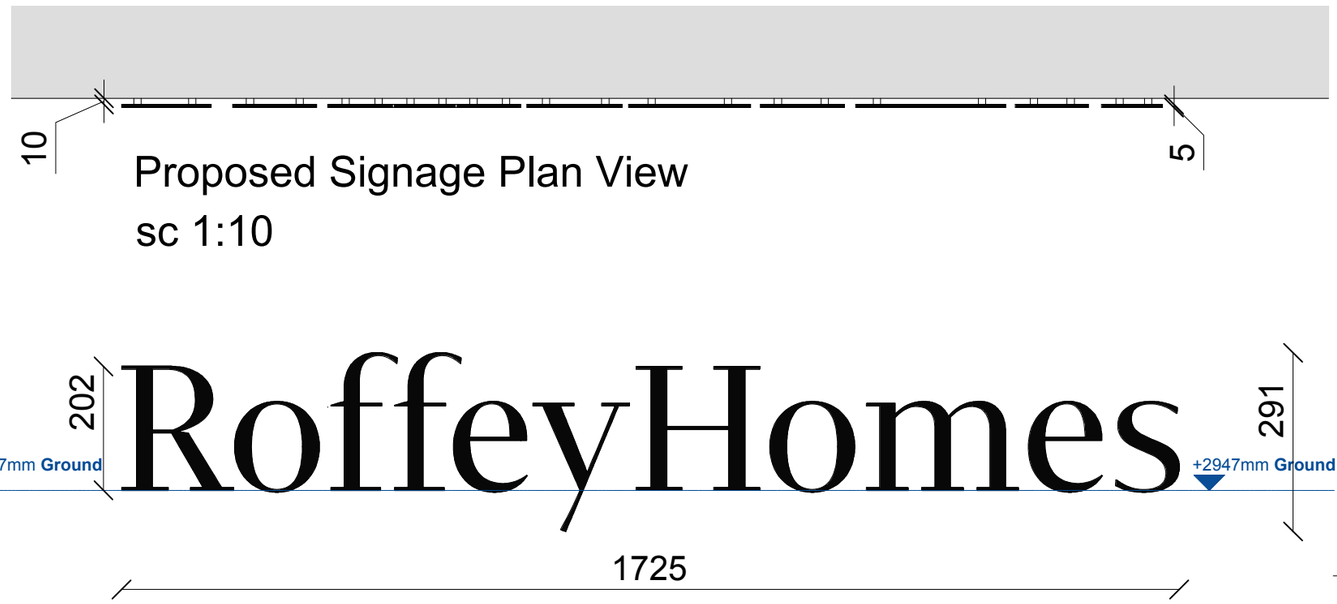


Proposed Signage Plan View
sc 1:10

Proposed Signage Elevation
sc 1:10

Proposed Signage Section
sc 1:10

N

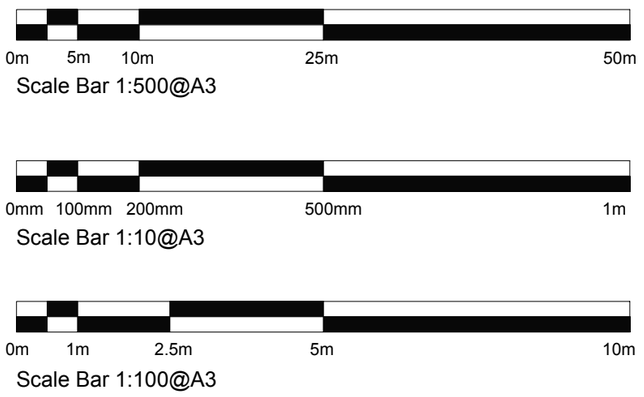

Westbrooke Developments LTD
WESTBROOKE DEVELOPMENTS
17a, Buckingham Rd, Worthing, BN111TH
T:01903 202133

Rev	Date	Description	Dr	Ch
B	12.3.24	Emergency Exit Door		
A	13.12.23	General Agreement	AK	MR

CLIENT: Office
ARCHITECT: ECE ARCHITECTURE
PROJECT: 17a, Buckingham Rd, Worthing, BN111TH
DRAWING Title: Details of Proposed Signage 1
DRAWN: A.K
DRAWING NO (Project Originator Level Drawing No Rev): W105– WDL–01–115 – B
DATE: 12.03.24
SCALE: A3– As indicated
REVISION: B