

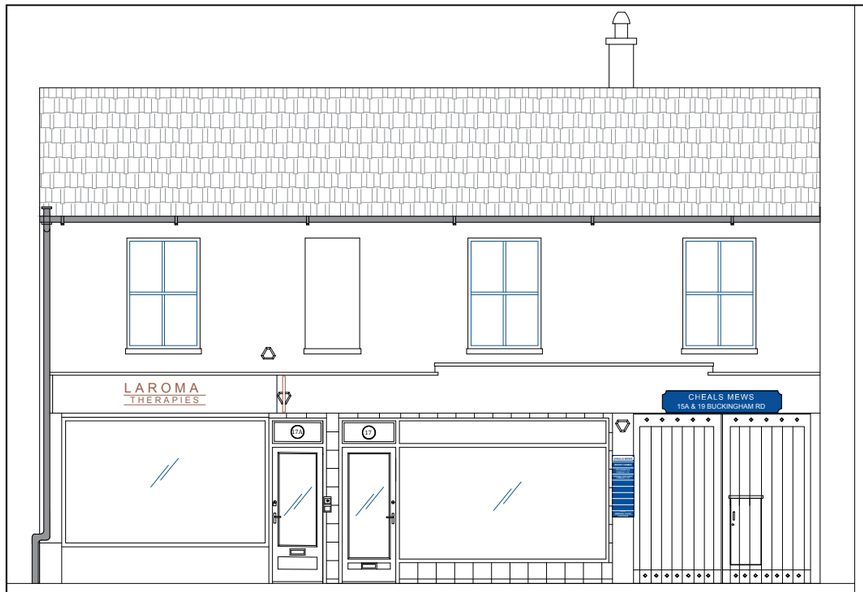


EXISTING ELEVATION
Scale 1:100

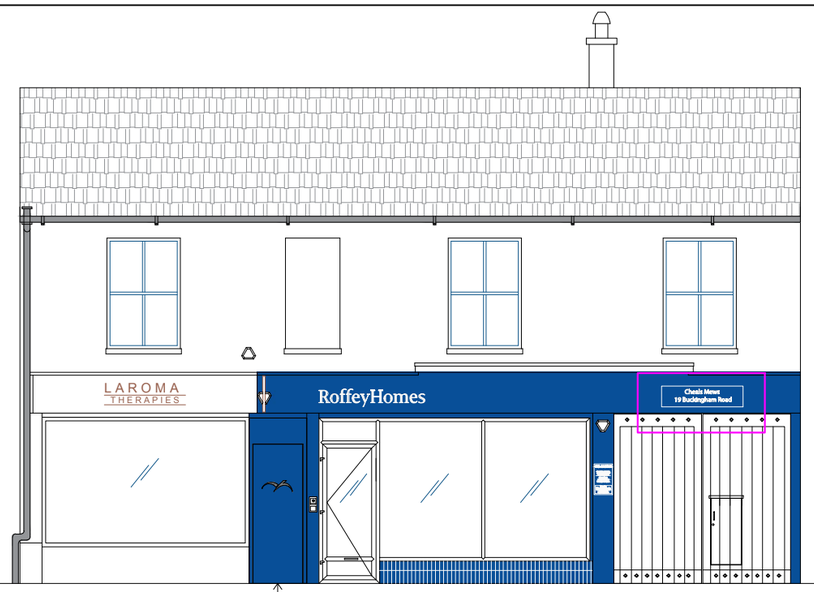


Emergency Exit
Door Only- Overclad


PROPOSED ELEVATION
Scale 1:100

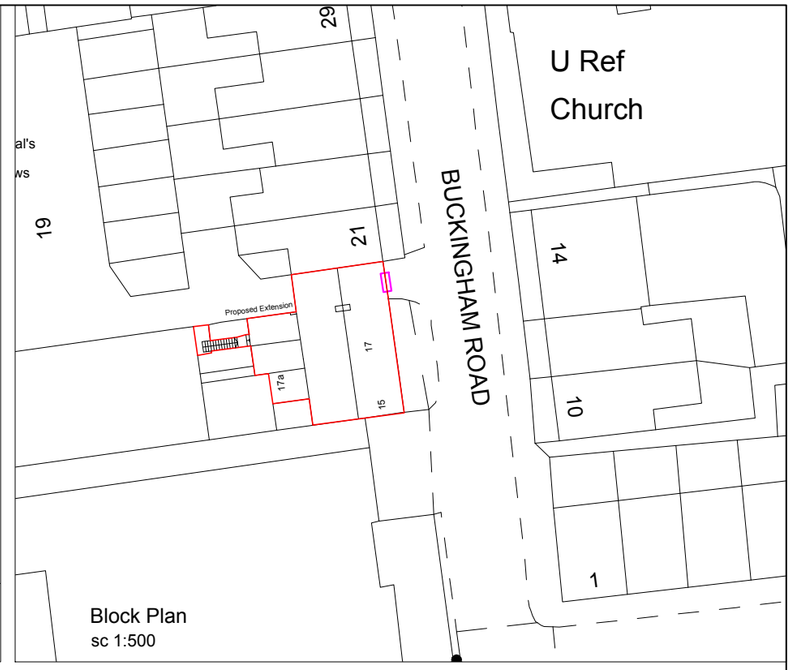

Block Plan
sc 1:500

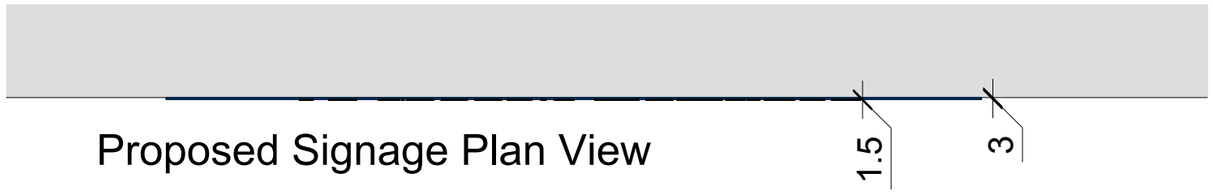

Proposed Signage Plan View
sc 1:10

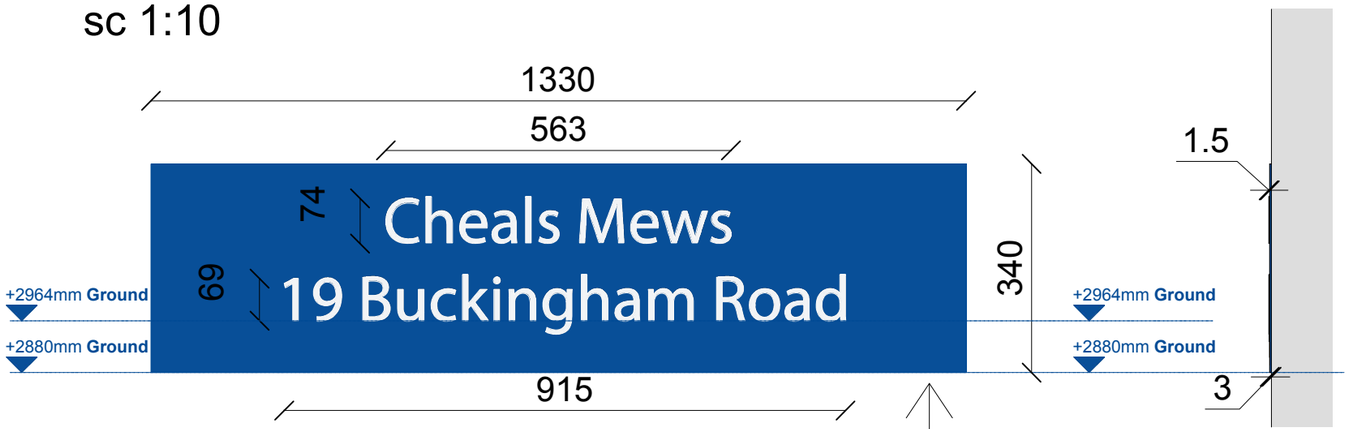

Proposed Signage Elevation
sc 1:10


Flat cut vinyl to 2mm aluminium composite

Proposed Signage Section
sc 1:10

N



Scale Bar 1:500@A3

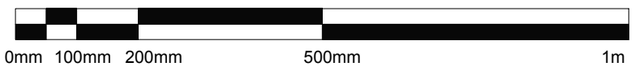

Scale Bar 1:10@A3



Scale Bar 1:100@A3

Westbrooke Developments LTD
WESTBROOKE DEVELOPMENTS
17a, Buckingham Rd, Worthing, BN111TH
T:01903 202133

Rev	Date	Description	Dr	Ch
B	12.3.24	Emergency Exit Door	AK	MR
A	20.2.24	General Agreement	AK	MR

CLIENT	Office
ARCHITECT	ECE ARCHITECTURE
PROJECT	17a, Buckingham Rd, Worthing, BN111TH
DRAWING Title	Details of Proposed Signage 2
DRAWING NO (Project Originator Level Drawing No Rev)	W105– WDL–01–116 – B
SCALE	A3– As indicated
DRAWN	A.K
DATE	12.03.24
REVISION	B