

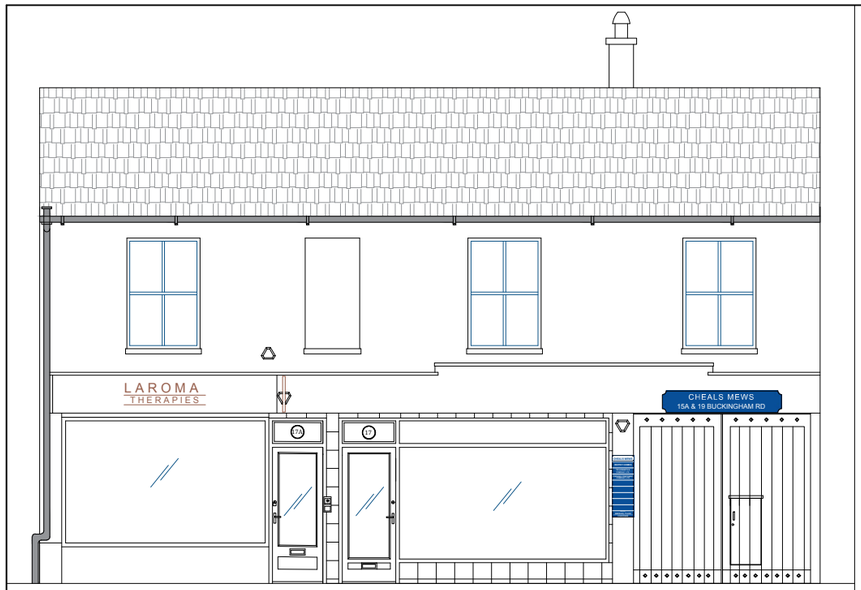


EXISTING ELEVATION
Scale 1:100

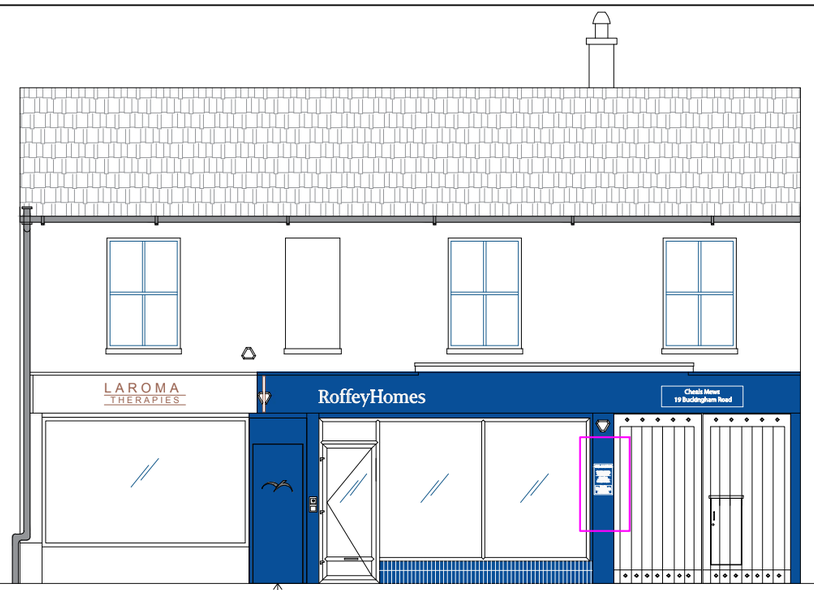


Emergency Exit
Door Only- Overclad

PROPOSED ELEVATION
Scale 1:100

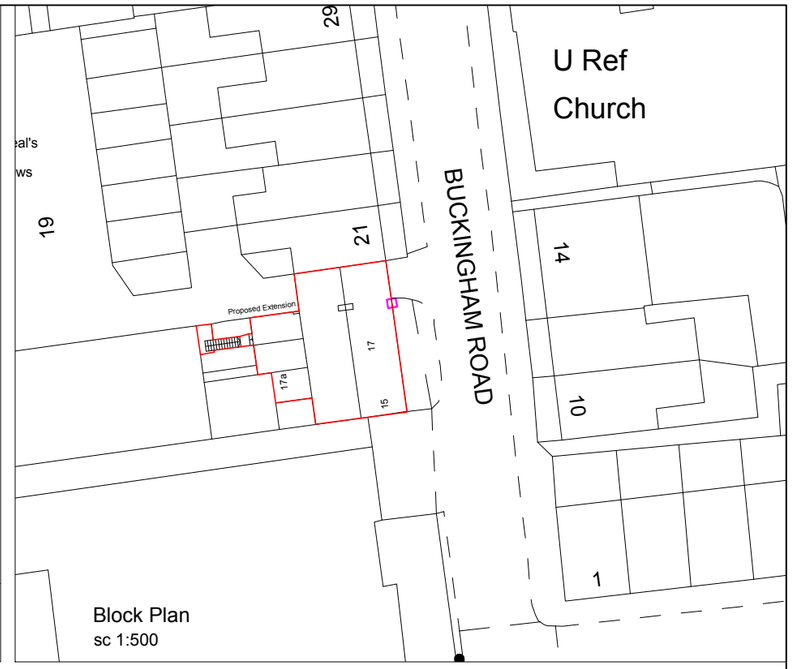

Block Plan
sc 1:500

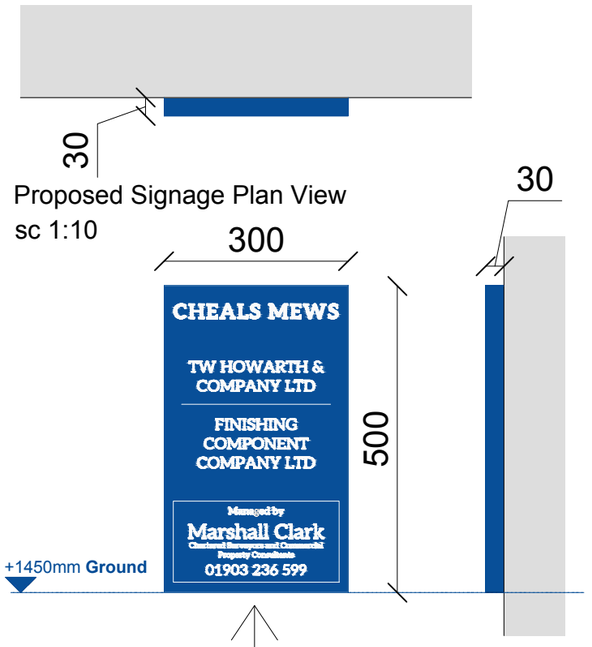

Proposed Signage Plan View
sc 1:10

Proposed Signage Elevation
sc 1:10

Proposed Signage Section
sc 1:10

30 mm return tray with white text vinyl to face

N

0m 5m 10m 25m 50m
Scale Bar 1:500@A3

0mm 100mm 200mm 500mm 1m
Scale Bar 1:10@A3

0m 1m 2.5m 5m 10m
Scale Bar 1:100@A3

Westbrooke Developments LTD

WESTBROOKE DEVELOPMENTS

17a, Buckingham Rd, Worthing, BN111TH
T:01903 202133

Rev	Date	Description	Dr	Ch
B	12.03.24	Emergency Exit Door	AK	MR
A	20.02.24	General Agreement	AK	MR

CLIENT: Office
ARCHITECT: ECE ARCHITECTURE
PROJECT: 17a, Buckingham Rd, Worthing, BN111TH

DRAWING Title: Details of Proposed Signage 3
DRAWN: A.K
DRAWING NO (Project Originator Level Drawing No Rev): W105– WDL–01–117 – B
DATE: 12.03.24
SCALE: A3– As indicated
B REVISION