

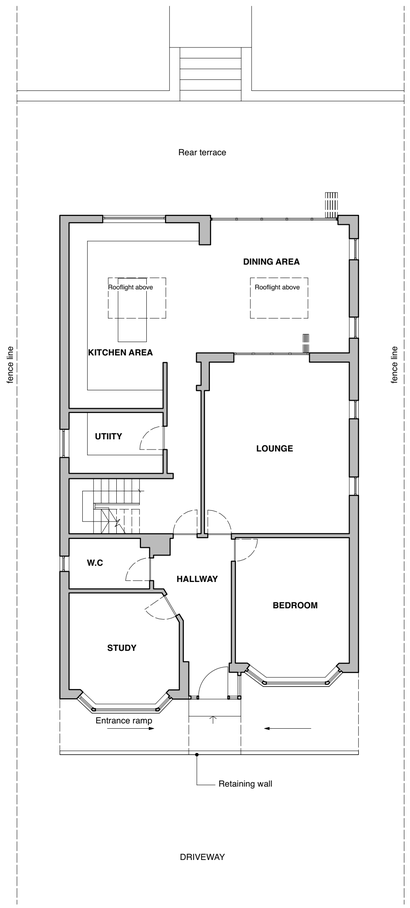



01 EXISTING - GROUND FLOOR PLAN
Scale 1:100

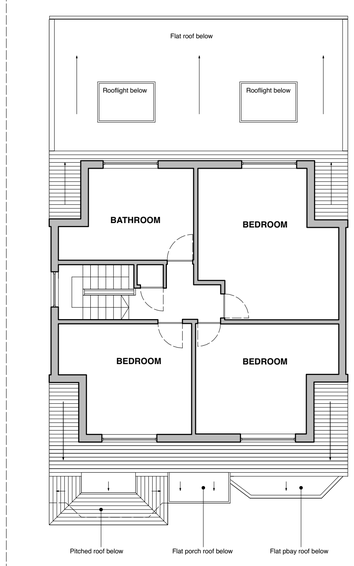

02 EXISTING - FIRST FLOOR PLAN
Scale 1:100

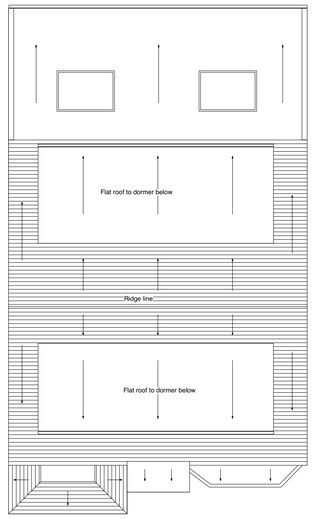


03 EXISTING - ROOF PLAN
Scale 1:100

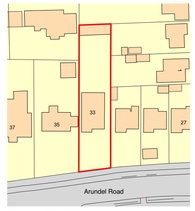

Scale bar @ 1:1250
0m 10 20 30 40 50m 60 70 80 90 100

04 SITE LOCATION PLAN
Scale 1:1250

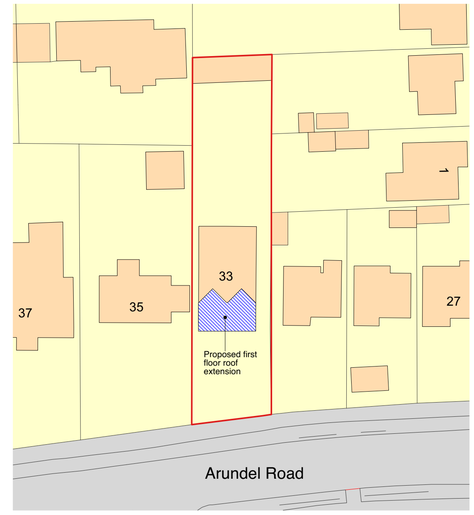


Scale bar @ 1:500 scale
0m 10 20 30 40 50m

05 BLOCK PLAN
Scale 1:500




06 EXISTING FRONT ELEVATION (SOUTH FACING)
Scale 1:100

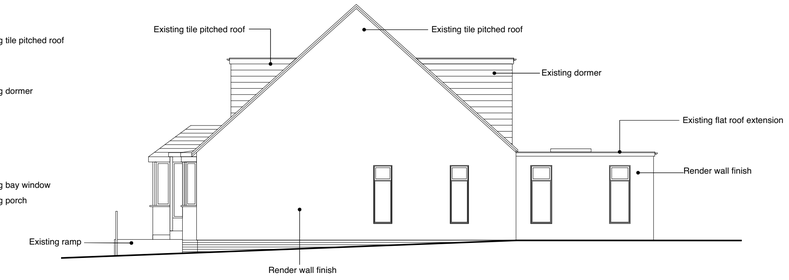

07 EXISTING SIDE ELEVATION (EAST FACING)
Scale 1:100



08 EXISTING REAR ELEVATION (NORTH FACING)
Scale 1:100

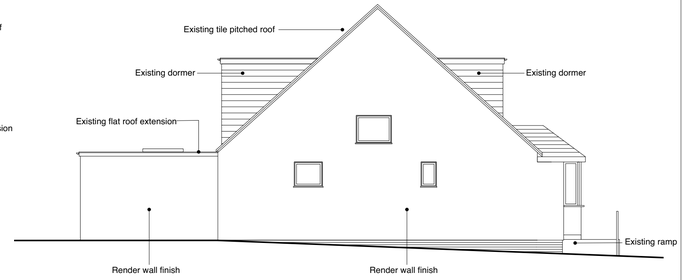

09 EXISTING SIDE ELEVATION (WEST FACING)
Scale 1:100

Scale 1:50
0m 1m 2m 3m 4m 5m

HAPA ARCHITECTS

Job Name
33 ARUNDEL ROAD, WORTHING, BN13 3EJ

Status
PLANNING

Drawing Title
EXISTING DRAWINGS, SITE AND BLOCK PLAN

Date
SEPT '24

Scale
1:100, 1:500 & 1:1250 @ A1

Job Ref
33_09_24

© All rights reserved - Do not scale off drawing
All dimensions to be checked on site

Drawing Number
AL-100