

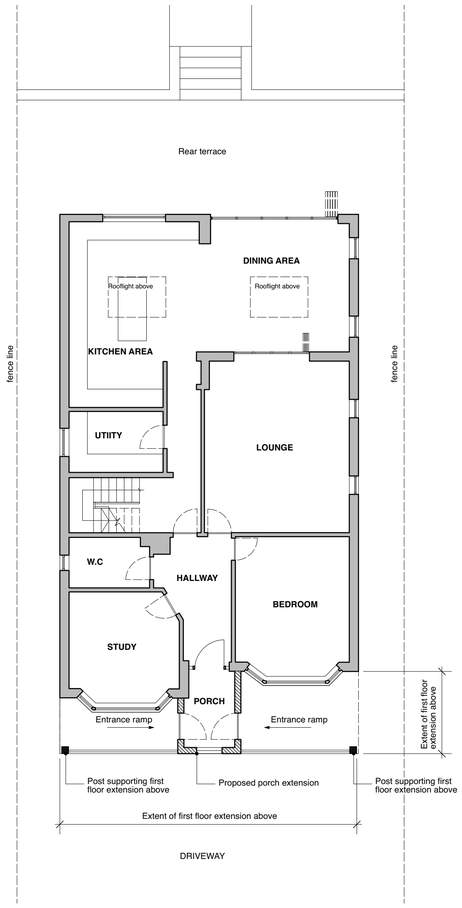


01 PROPOSED - GROUND FLOOR PLAN
Scale 1:100

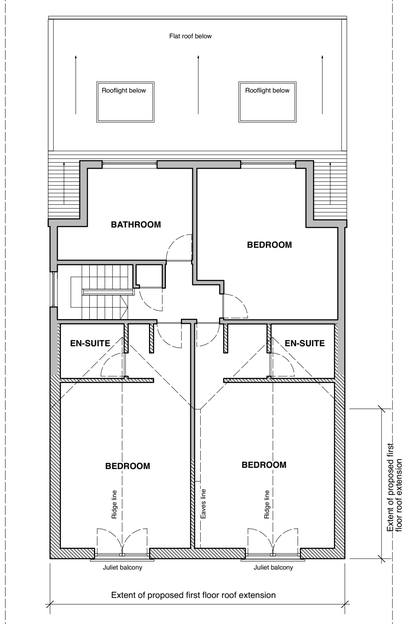


02 PROPOSED - FIRST FLOOR PLAN
Scale 1:100

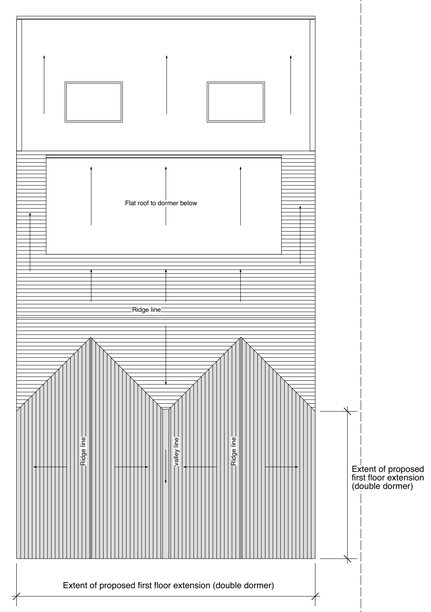

03 PROPOSED - ROOF PLAN
Scale 1:100




06 PROPOSED FRONT ELEVATION (SOUTH FACING)
Scale 1:100

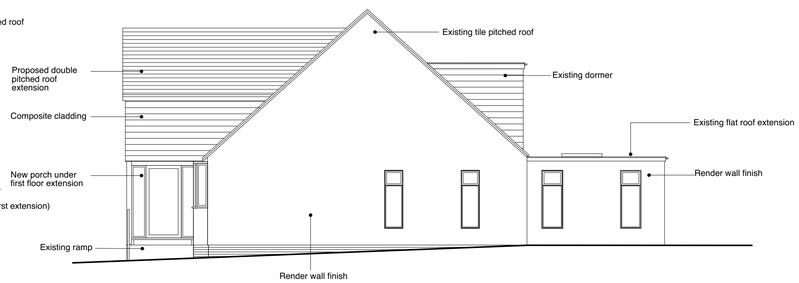

07 PROPOSED SIDE ELEVATION (EAST FACING)
Scale 1:100



08 PROPOSED (as existing) REAR ELEVATION (NORTH FACING)
Scale 1:100

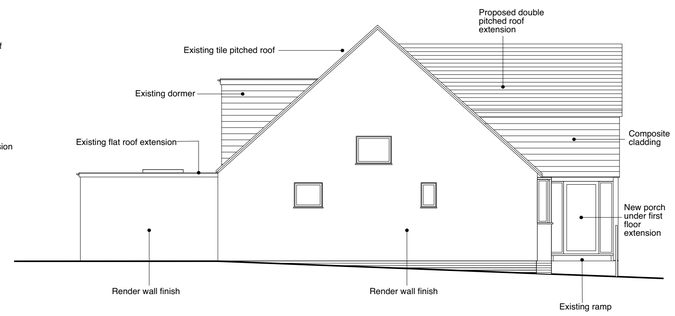

09 PROPOSED SIDE ELEVATION (WEST FACING)
Scale 1:100

Scale 1:50
0m 1m 2m 3m 4m 5m

HAPA ARCHITECTS

Job Name
33 ARUNDEL ROAD, WORTHING, BN13 3EJ

Status: **PLANNING**

Drawing Title: **PROPOSED DRAWINGS**

Date: **SEPT '24**

Scale: **1:100, 1:500 & 1:1250 @ A1**

Job Ref: **33_09_24**

© All rights reserved - Do not scale off drawing
All dimensions to be checked on site

Drawing Number: **AL-200**