DO NOT SCALE FROM THIS DRAWING

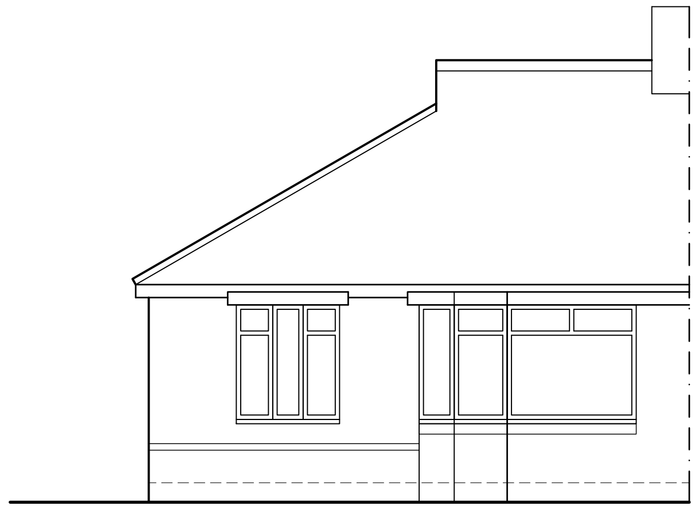

Pre-existing east elevation



Pre-existing south elevation

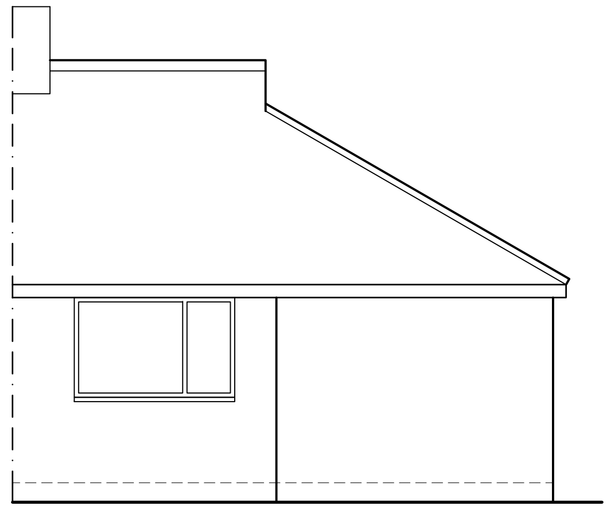

Pre-existing west elevation

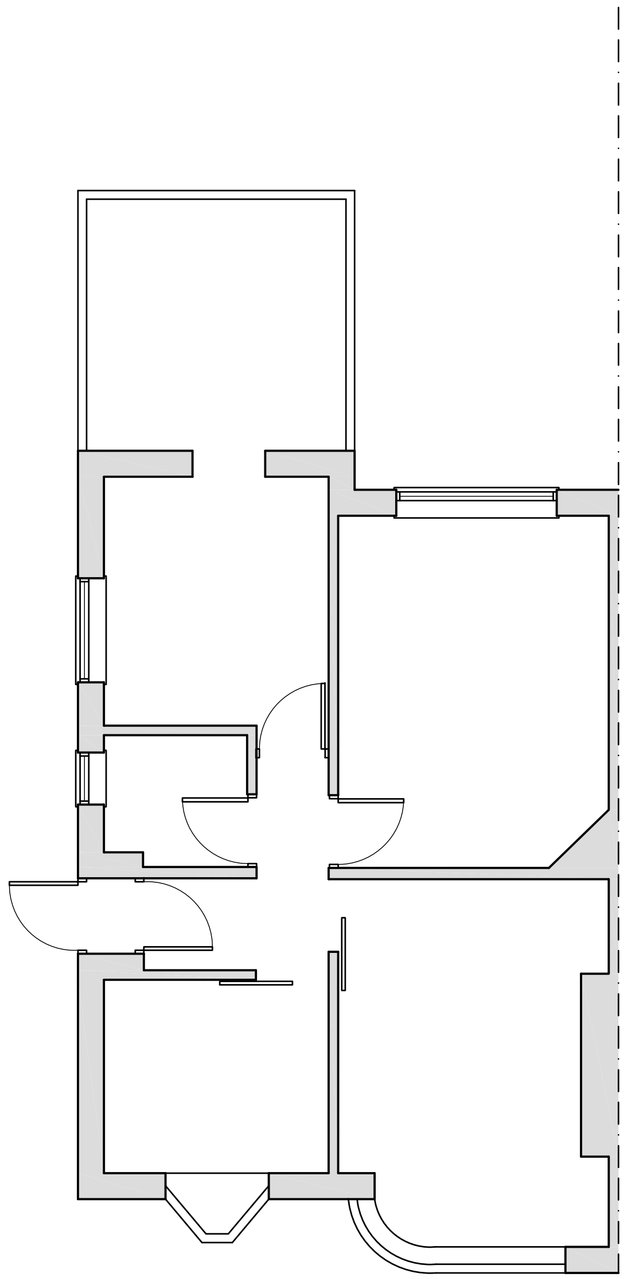

Pre-existing ground floor plan

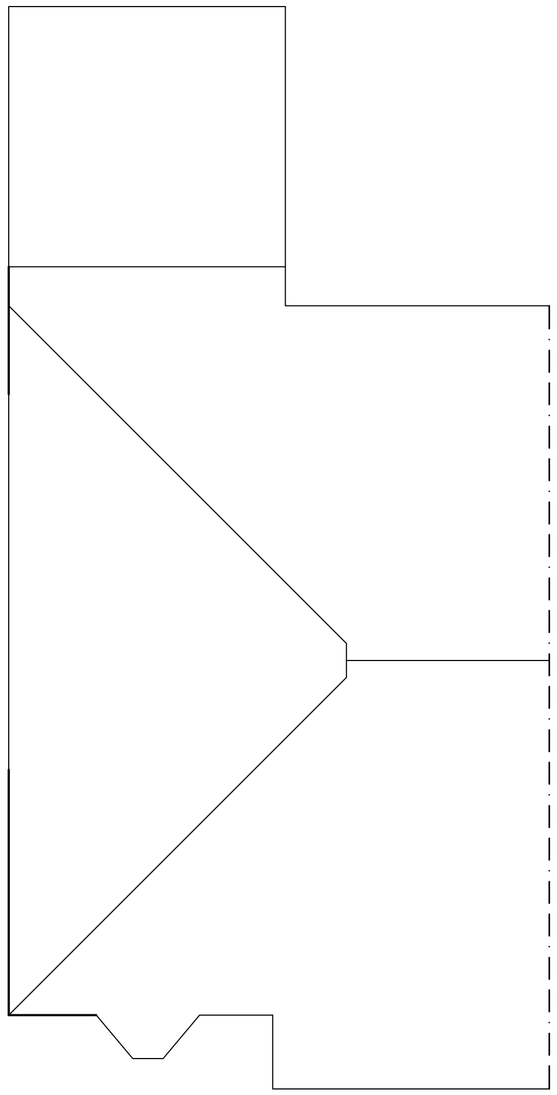

Pre-existing roof plan

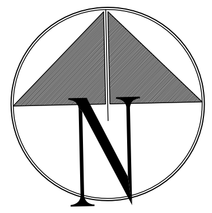

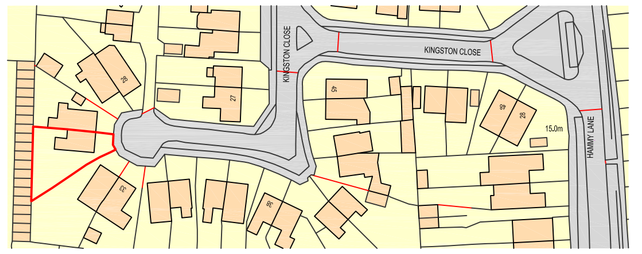

Ordnance Survey, (c) Crown Copyright 2024, All rights reserved. Licence number 100022432

Location Plan



Ordnance Survey, (c) Crown Copyright 2024. All rights reserved. Licence number 100022432

Block Plan

1m 2m 3m 4m 5m 6m 7m 8m 9m 10m
1:50 Scale Bar

10m 20m 30m 40m
1:500 Scale Bar

10m 20m 30m 40m 50m
1:1250 Scale Bar

rja Planning & Building Consultants Ltd.
9 Sea Spray Avenue
Shoreham-By-Sea
West Sussex BN43 5PR
t: 01273 467297 mob: 07971 375739
e: rex@rjapbc.co.uk web: www.rjapbc.co.uk

Chartered Institute of Architectural Technologists

PROJECT: 31 Kingston Close, Shoreham-By-Sea	
DRAWING TITLE: Pre-Existing Floor Plans & Elevations	
CLIENT: Juliaa Fairhall	DWG NO: 24992-01 REVISION:
SCALE: 1:50	DATE: 23.09.24 DRAWN: rex