39 Victoria Road - Dropped kerb and driveway

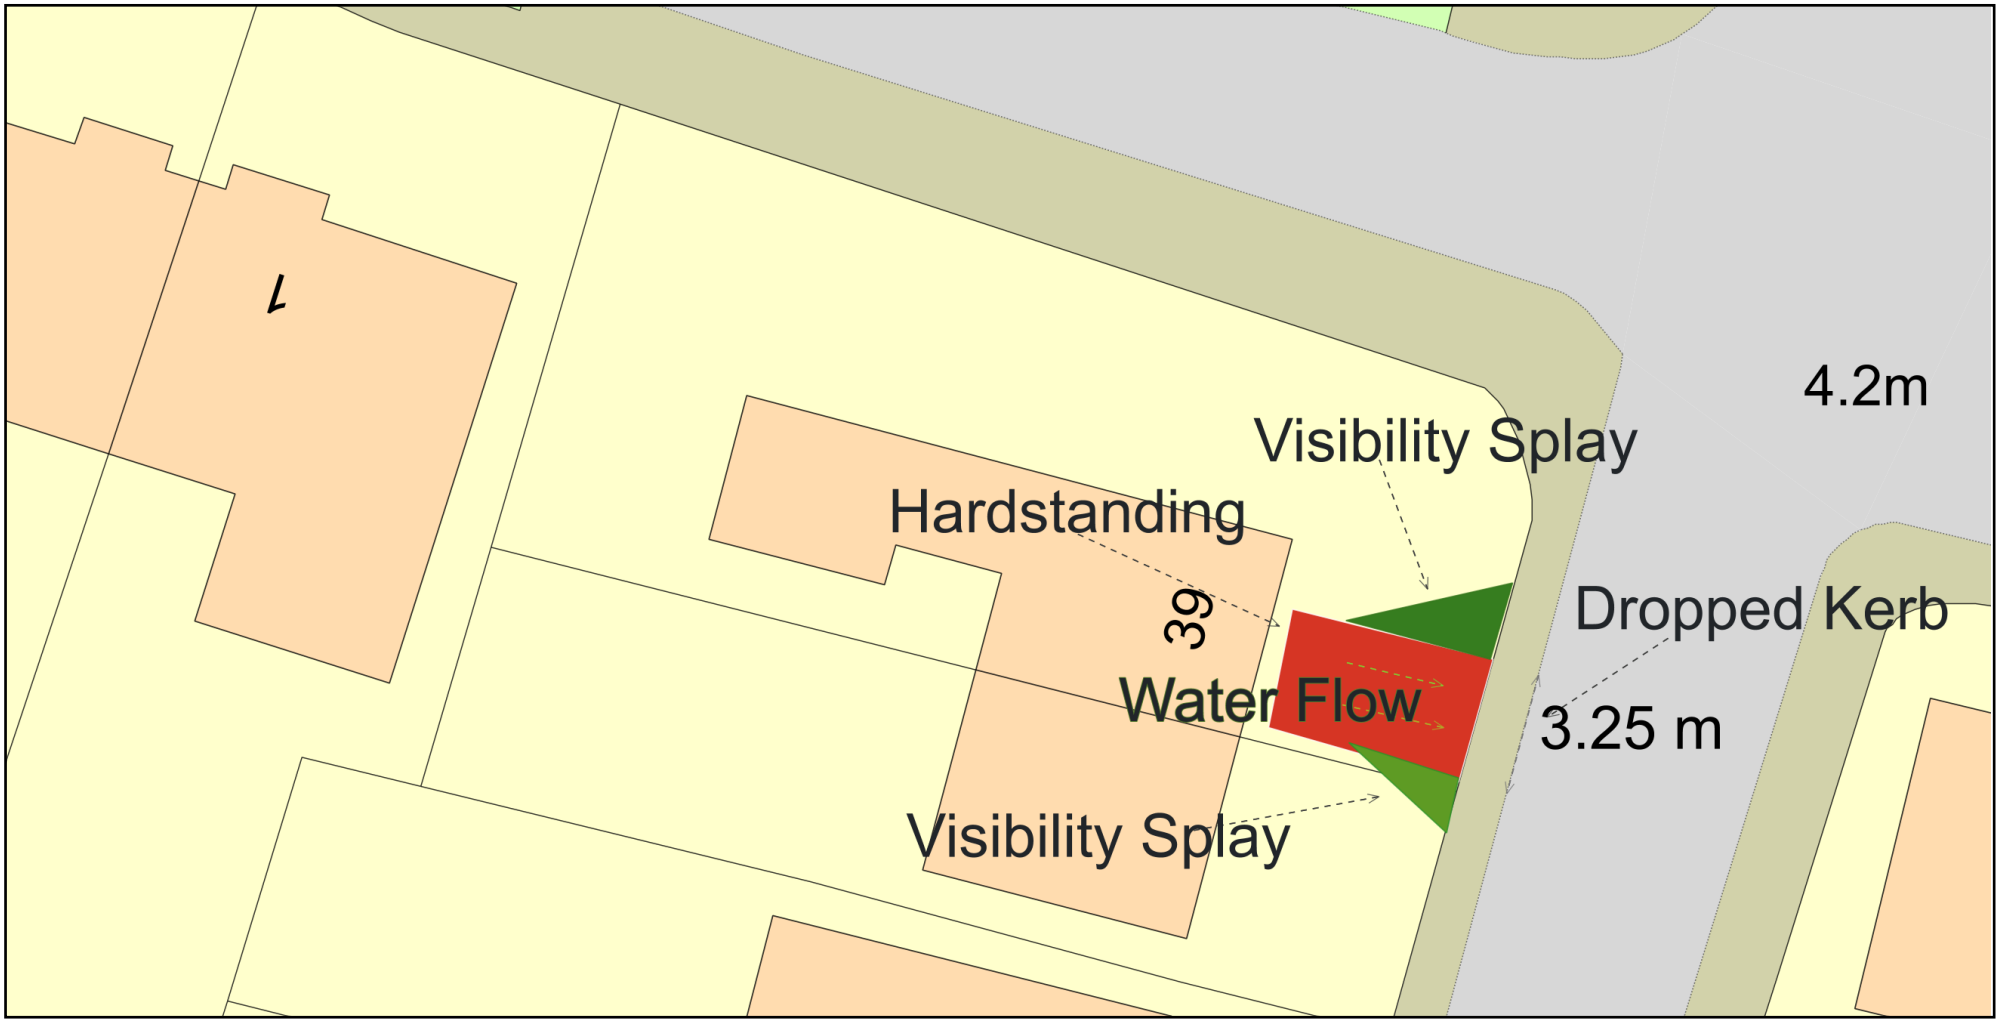

ReQuestaPlan

Plan Produced for: Mr Matthew Broadbery

Date Produced: 22 Mar 2021

Plan Reference Number: TQRQM21081221712905

Scale: 1:200 @ A4

© Crown copyright and database rights 2019 OS 100042766