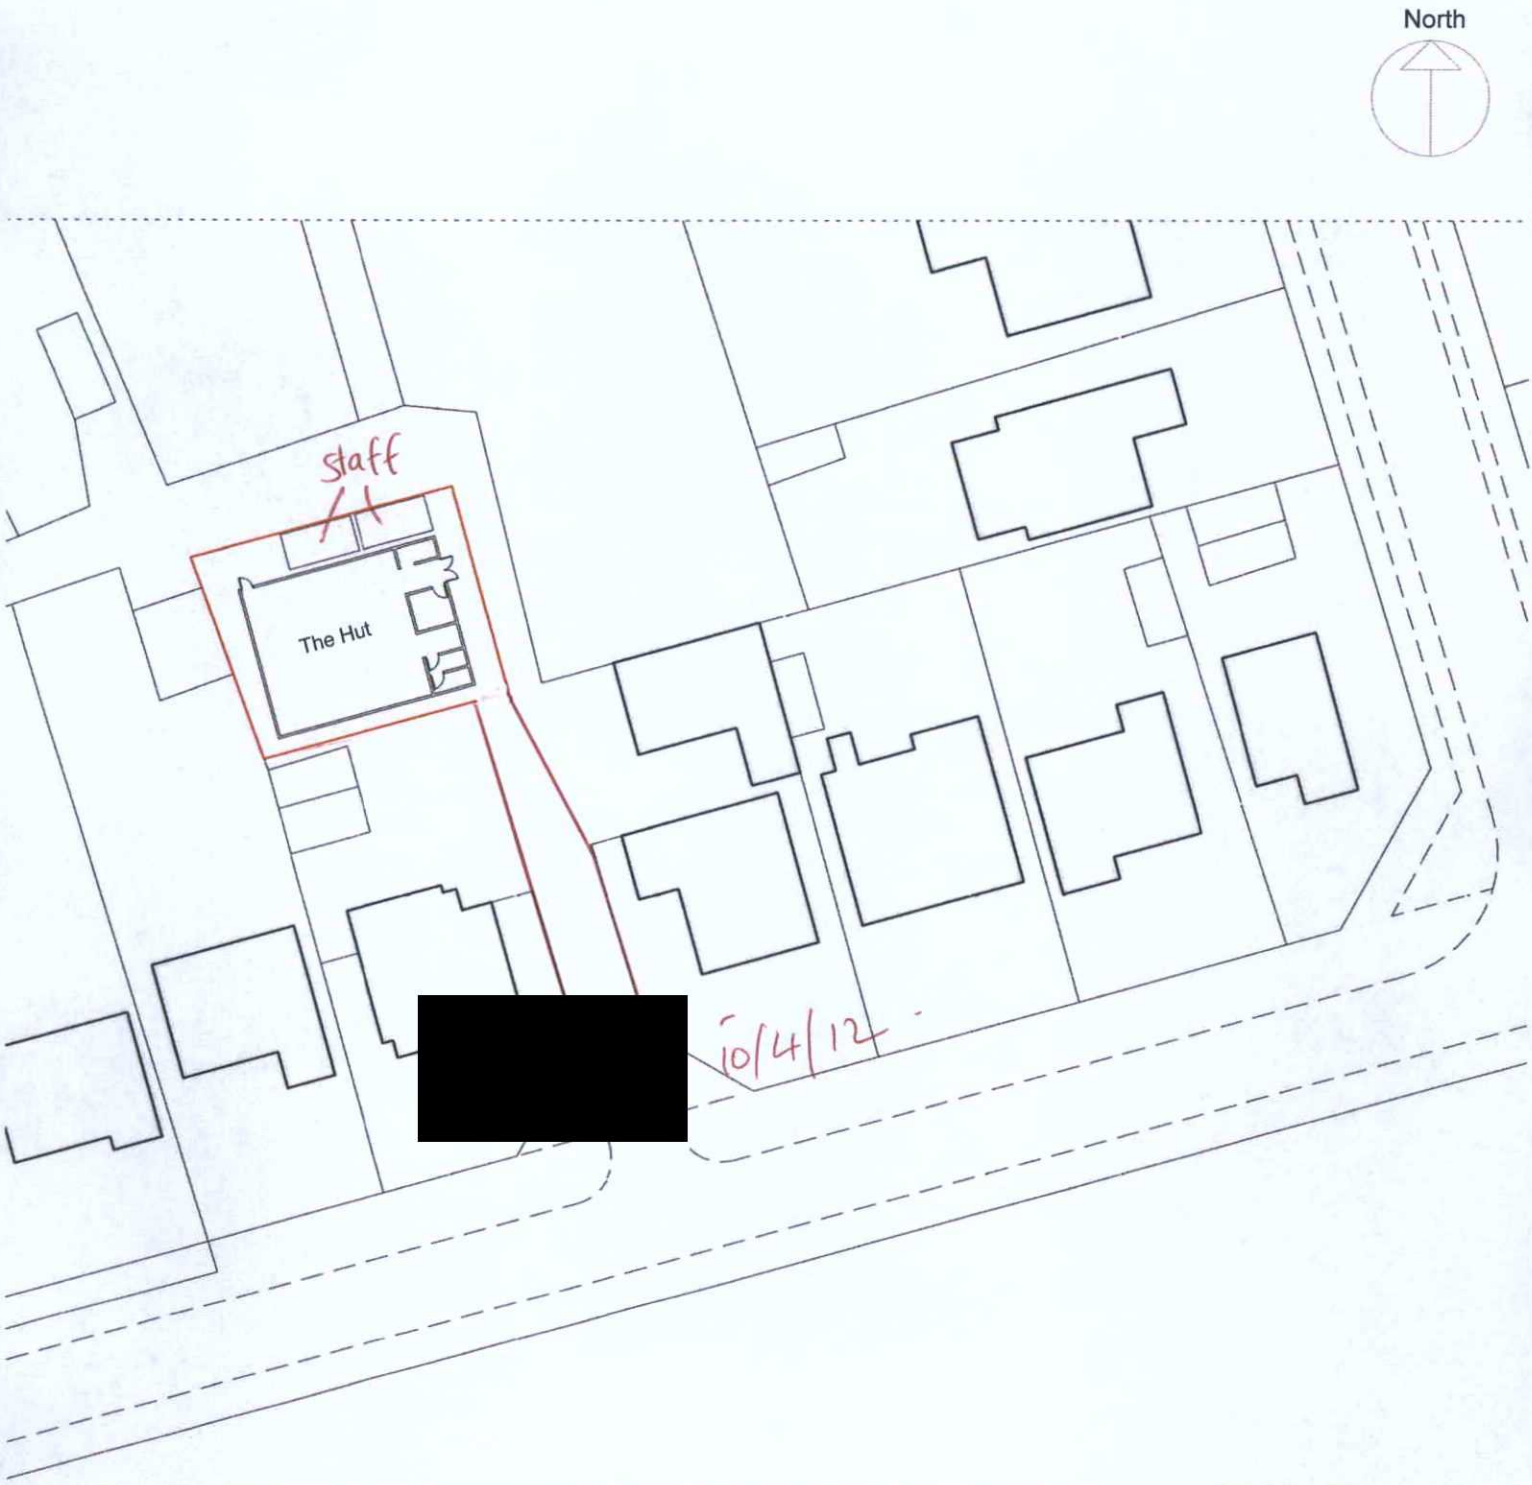


METRES 1:500

0 25 50

SCALE BAR

The Hut - Block Plan Kings Walk Shoreham by Sea BN43 5LG	
Date drawn	18/03/2012
Drawn by	AS
Scale	1:500 @ A4