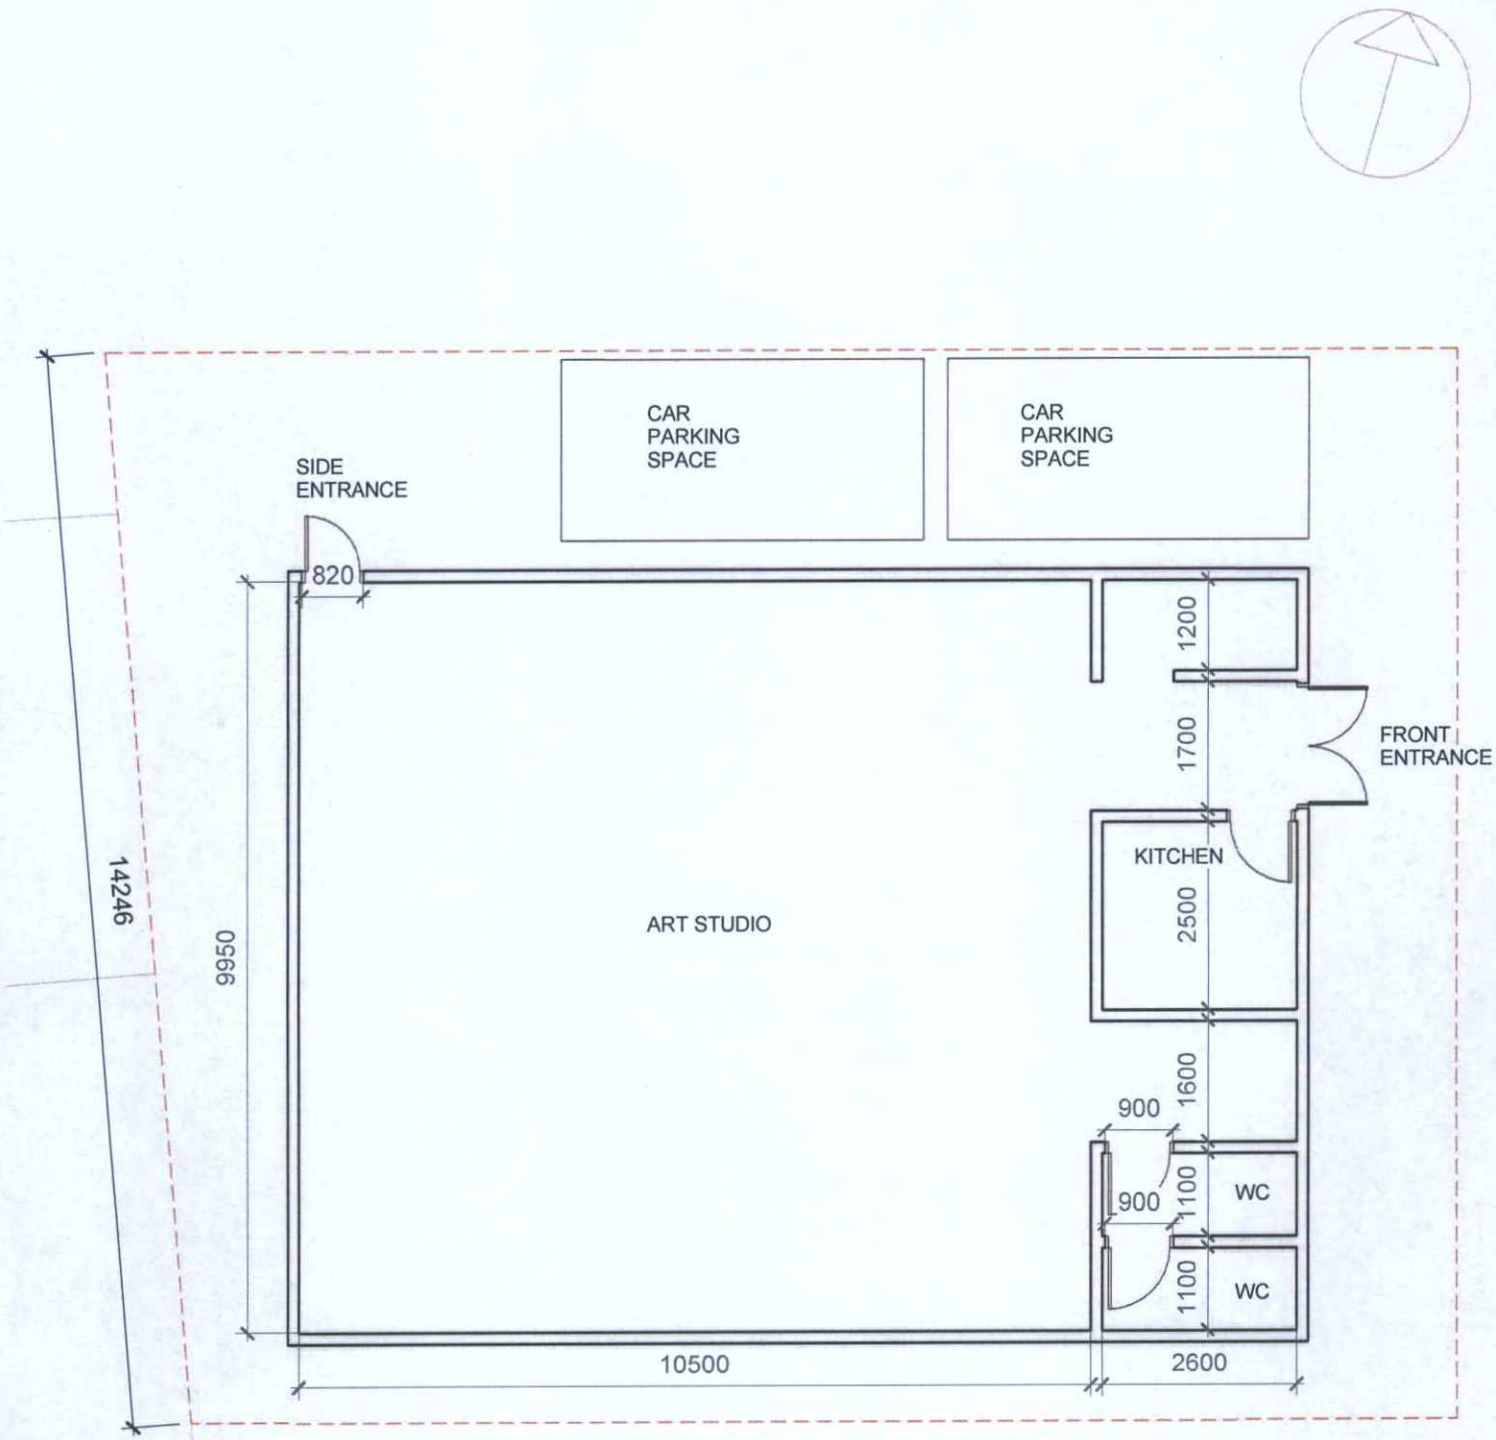


SITE BOUNDARY

METRES 1:100

0 5 10

SCALE BAR

The Hut - Site Plan Kings Walk Shoreham by Sea BN43 5LG	
Date drawn	18/03/2012
Drawn by	AS
Scale	1:100 @ A4