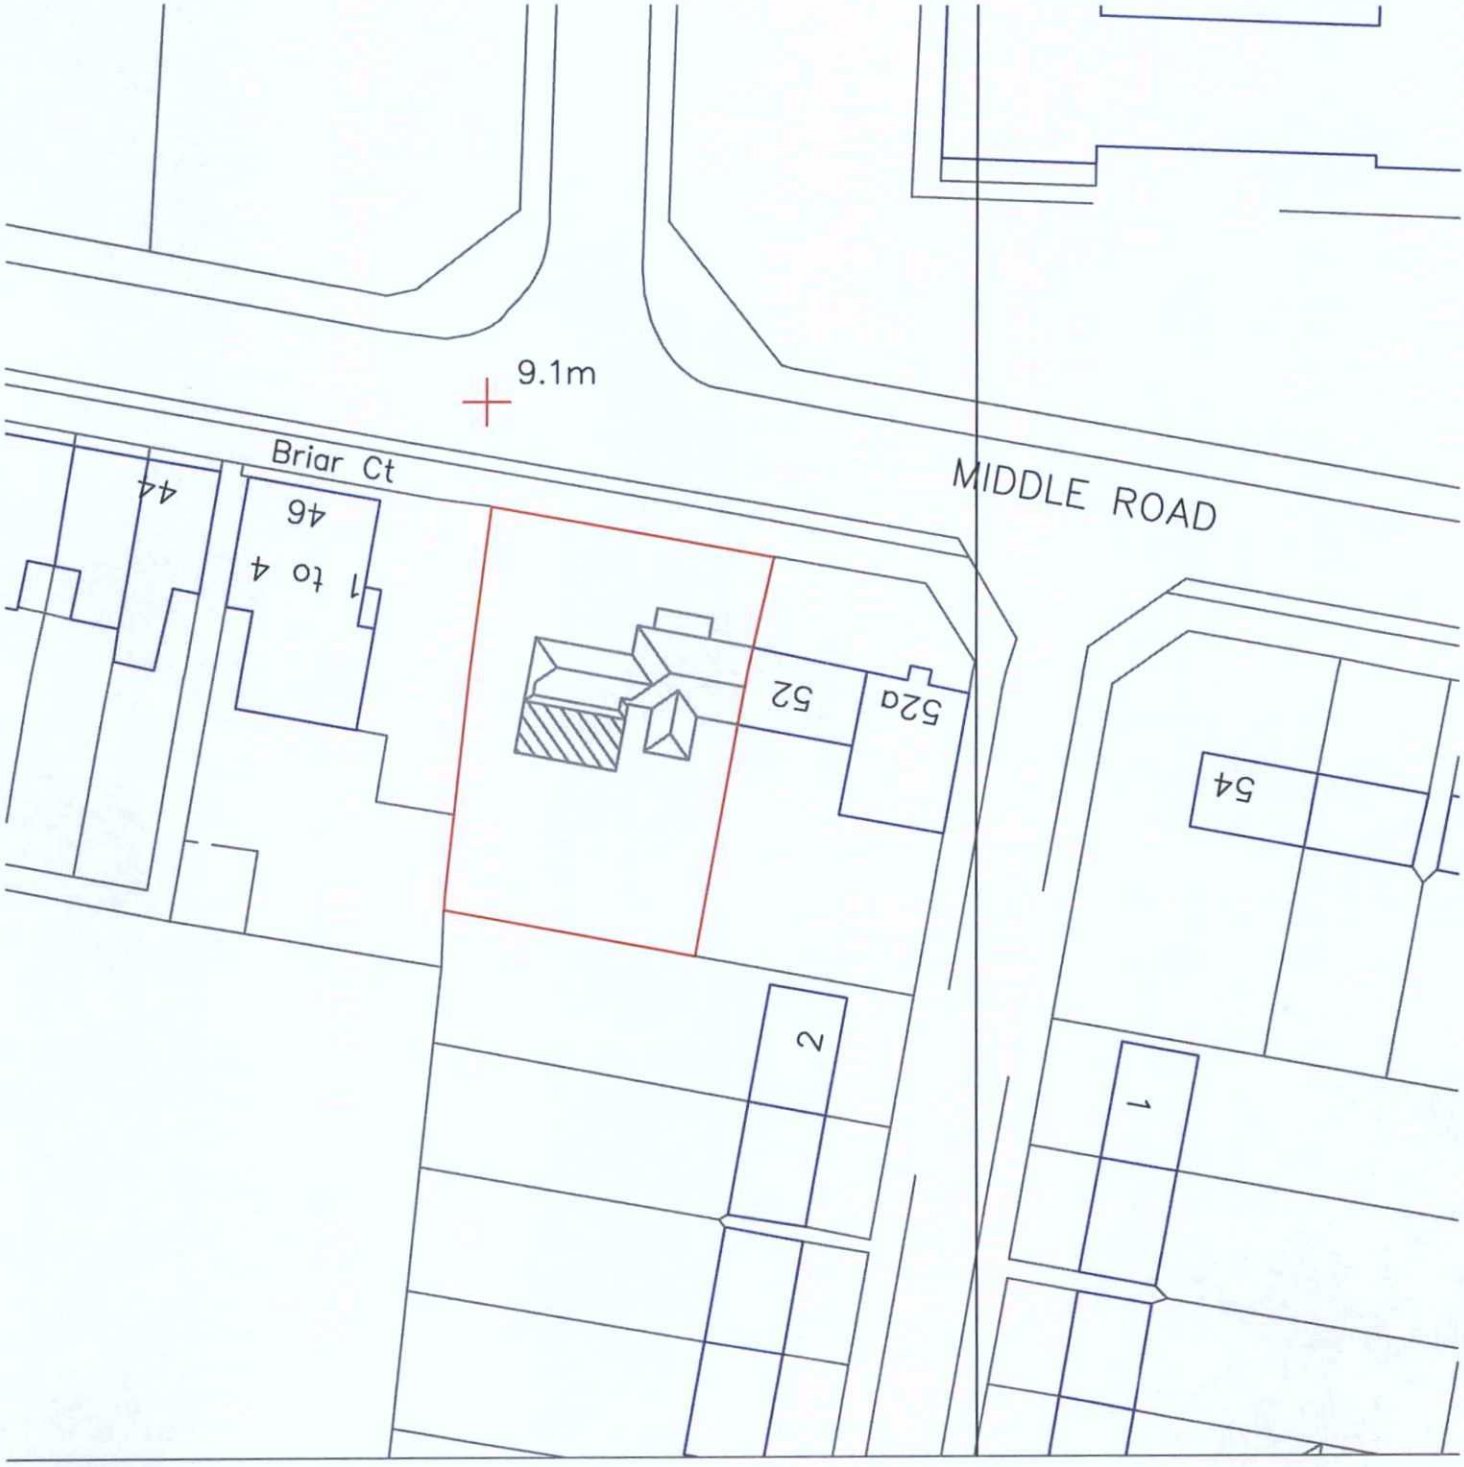

0 20 40 60 80

Metres

N

50 Middle Road
Shoreham
Block Plan 1:500
A4 Paper

ADUR & WORTHING
PLANNING SERVICES

PLAN	AWDM/1294/13
DATE VALID	15 OCT 2013