Amendment		
A	Roof light shown	25/07/2024
B	Wall amended	01/10/2024

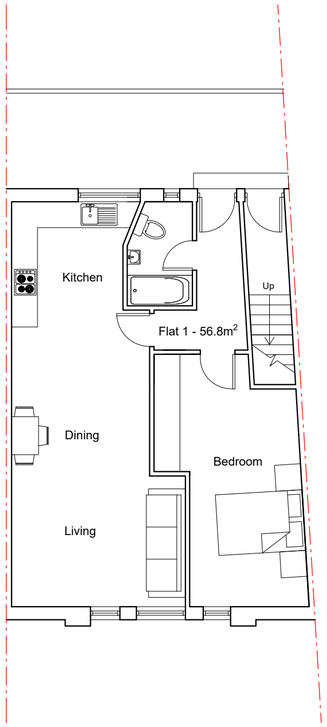

First Floor Plan

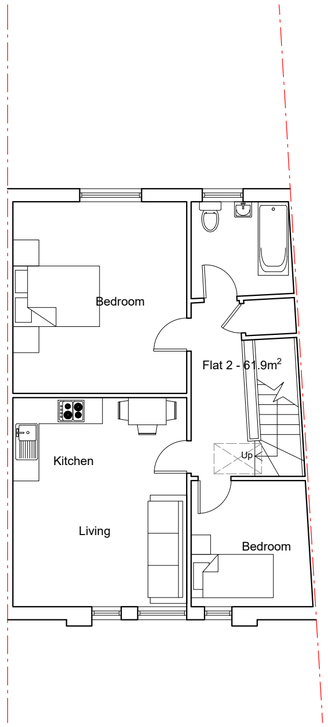

Second Floor Plan

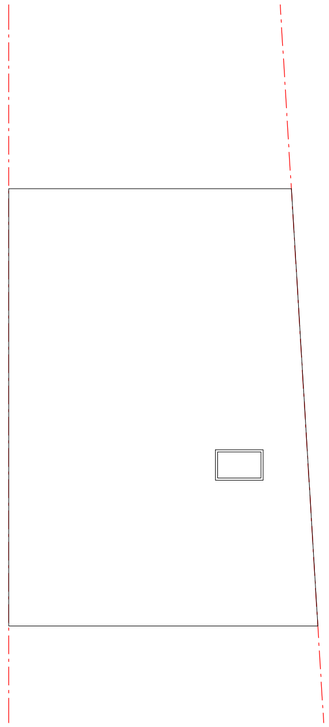

Roof Plan

PROPOSED FLOOR PLANS

33A Broadwater Street West, WORTHING, BN14 9BT

Scale Bar 1:100 @ A2

0 1 2 3 4 5 6 7 8 9 10 Metres

THE GILLETT MACLEOD PARTNERSHIP
Chartered Architects & Town Planning Consultants
1 High Road Old Eastcote Pinner Middlesex HA5 2EW tel. 0208 868 1333

Drg. No. 24/3639/04 B
Scale 1:100
Date 22/07/24
Drawn by KH

REVISION B

drawer C