
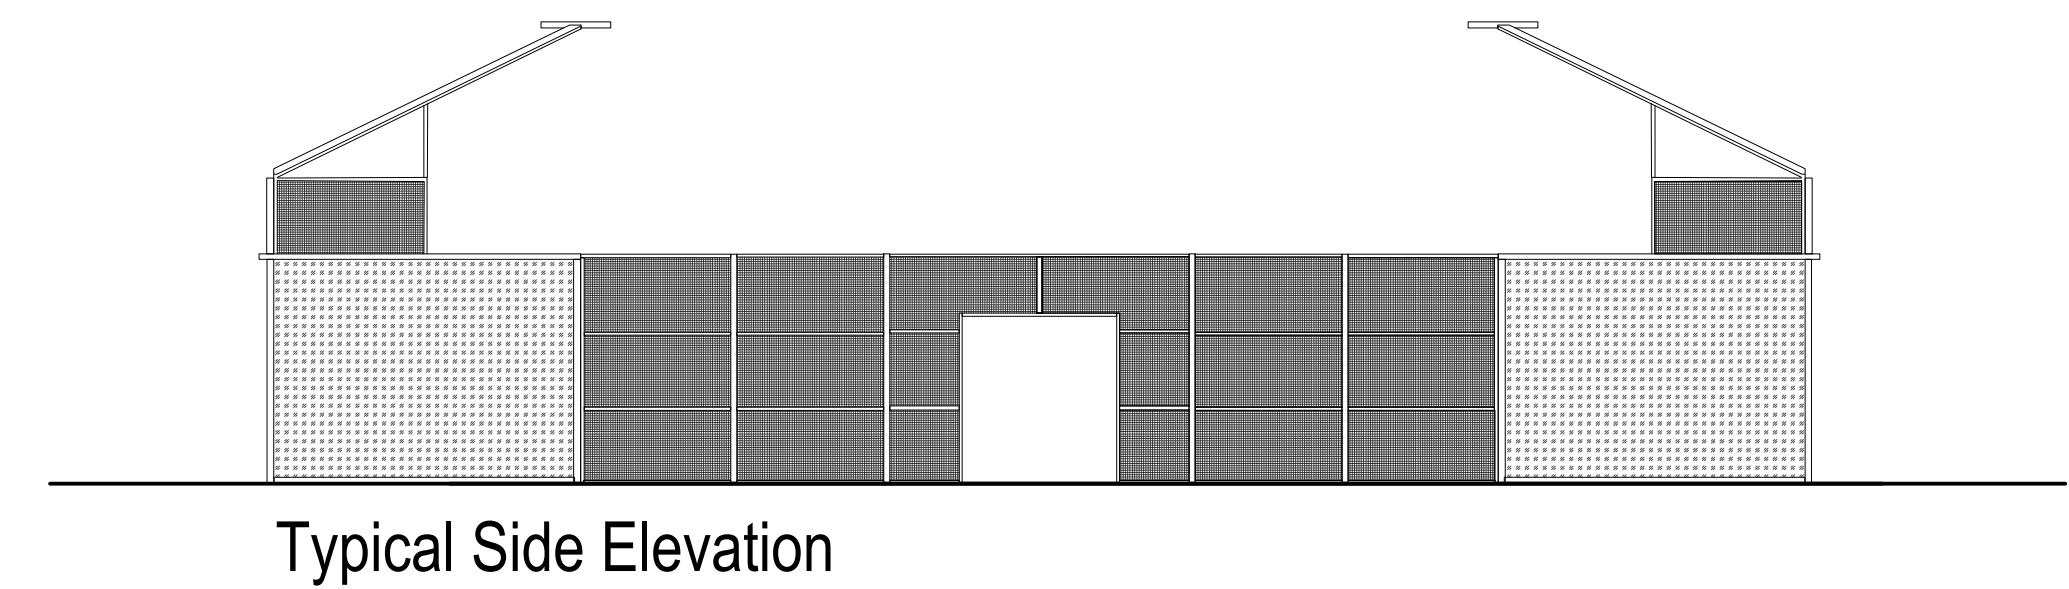
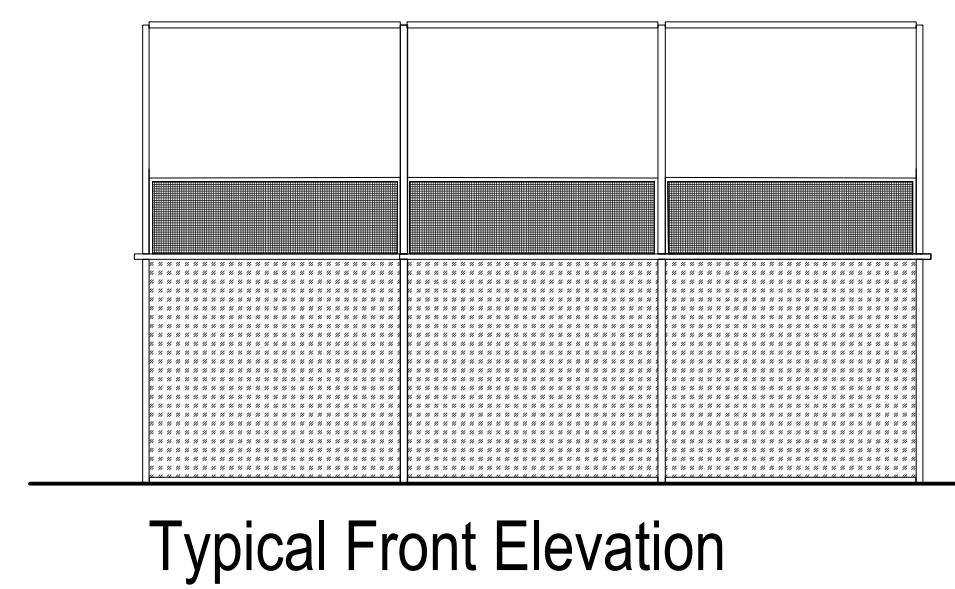
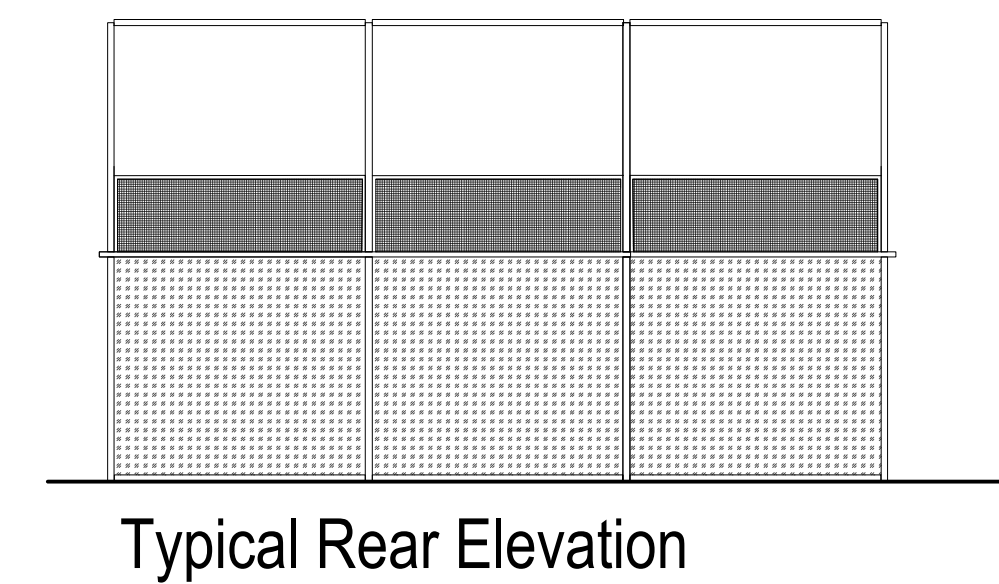
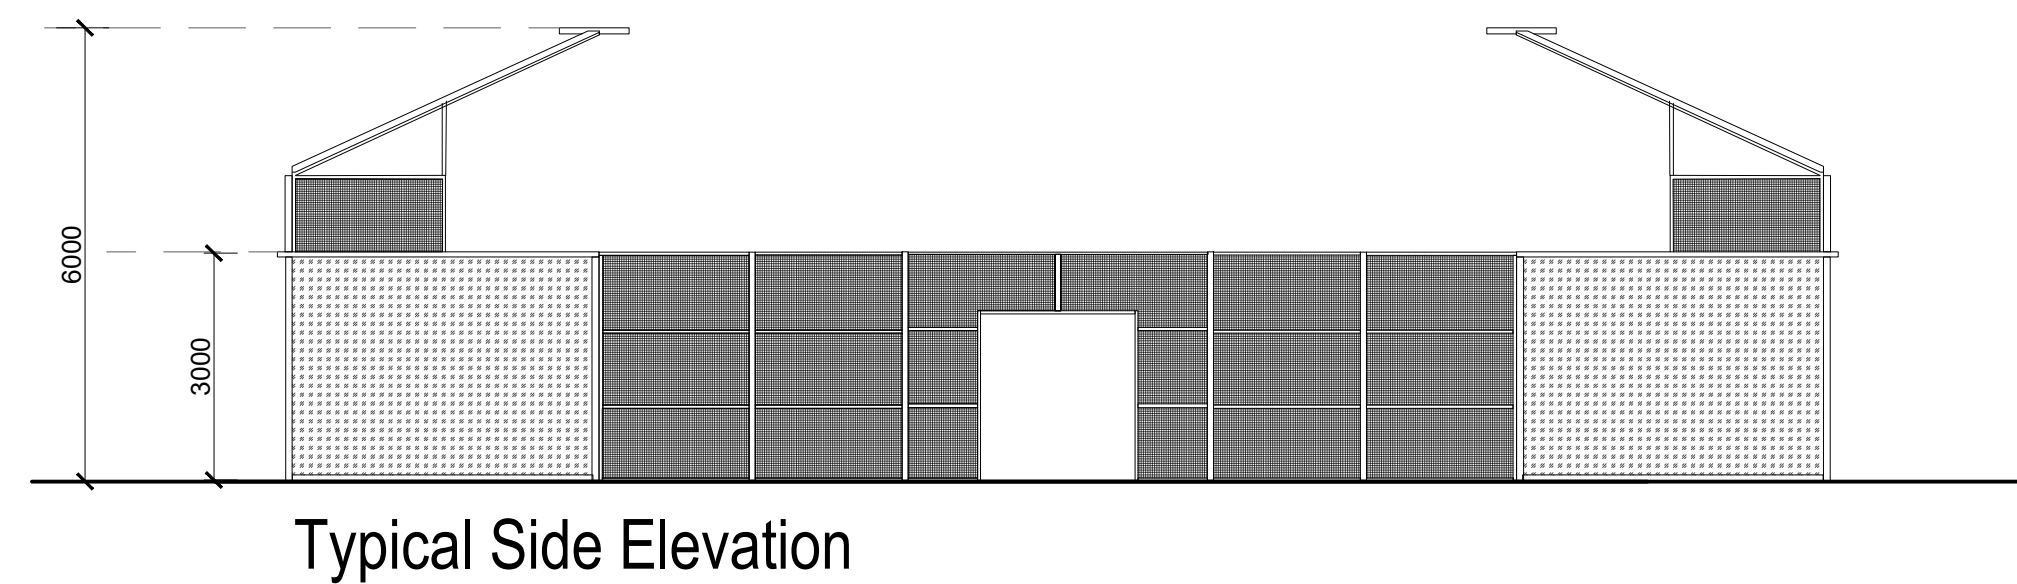


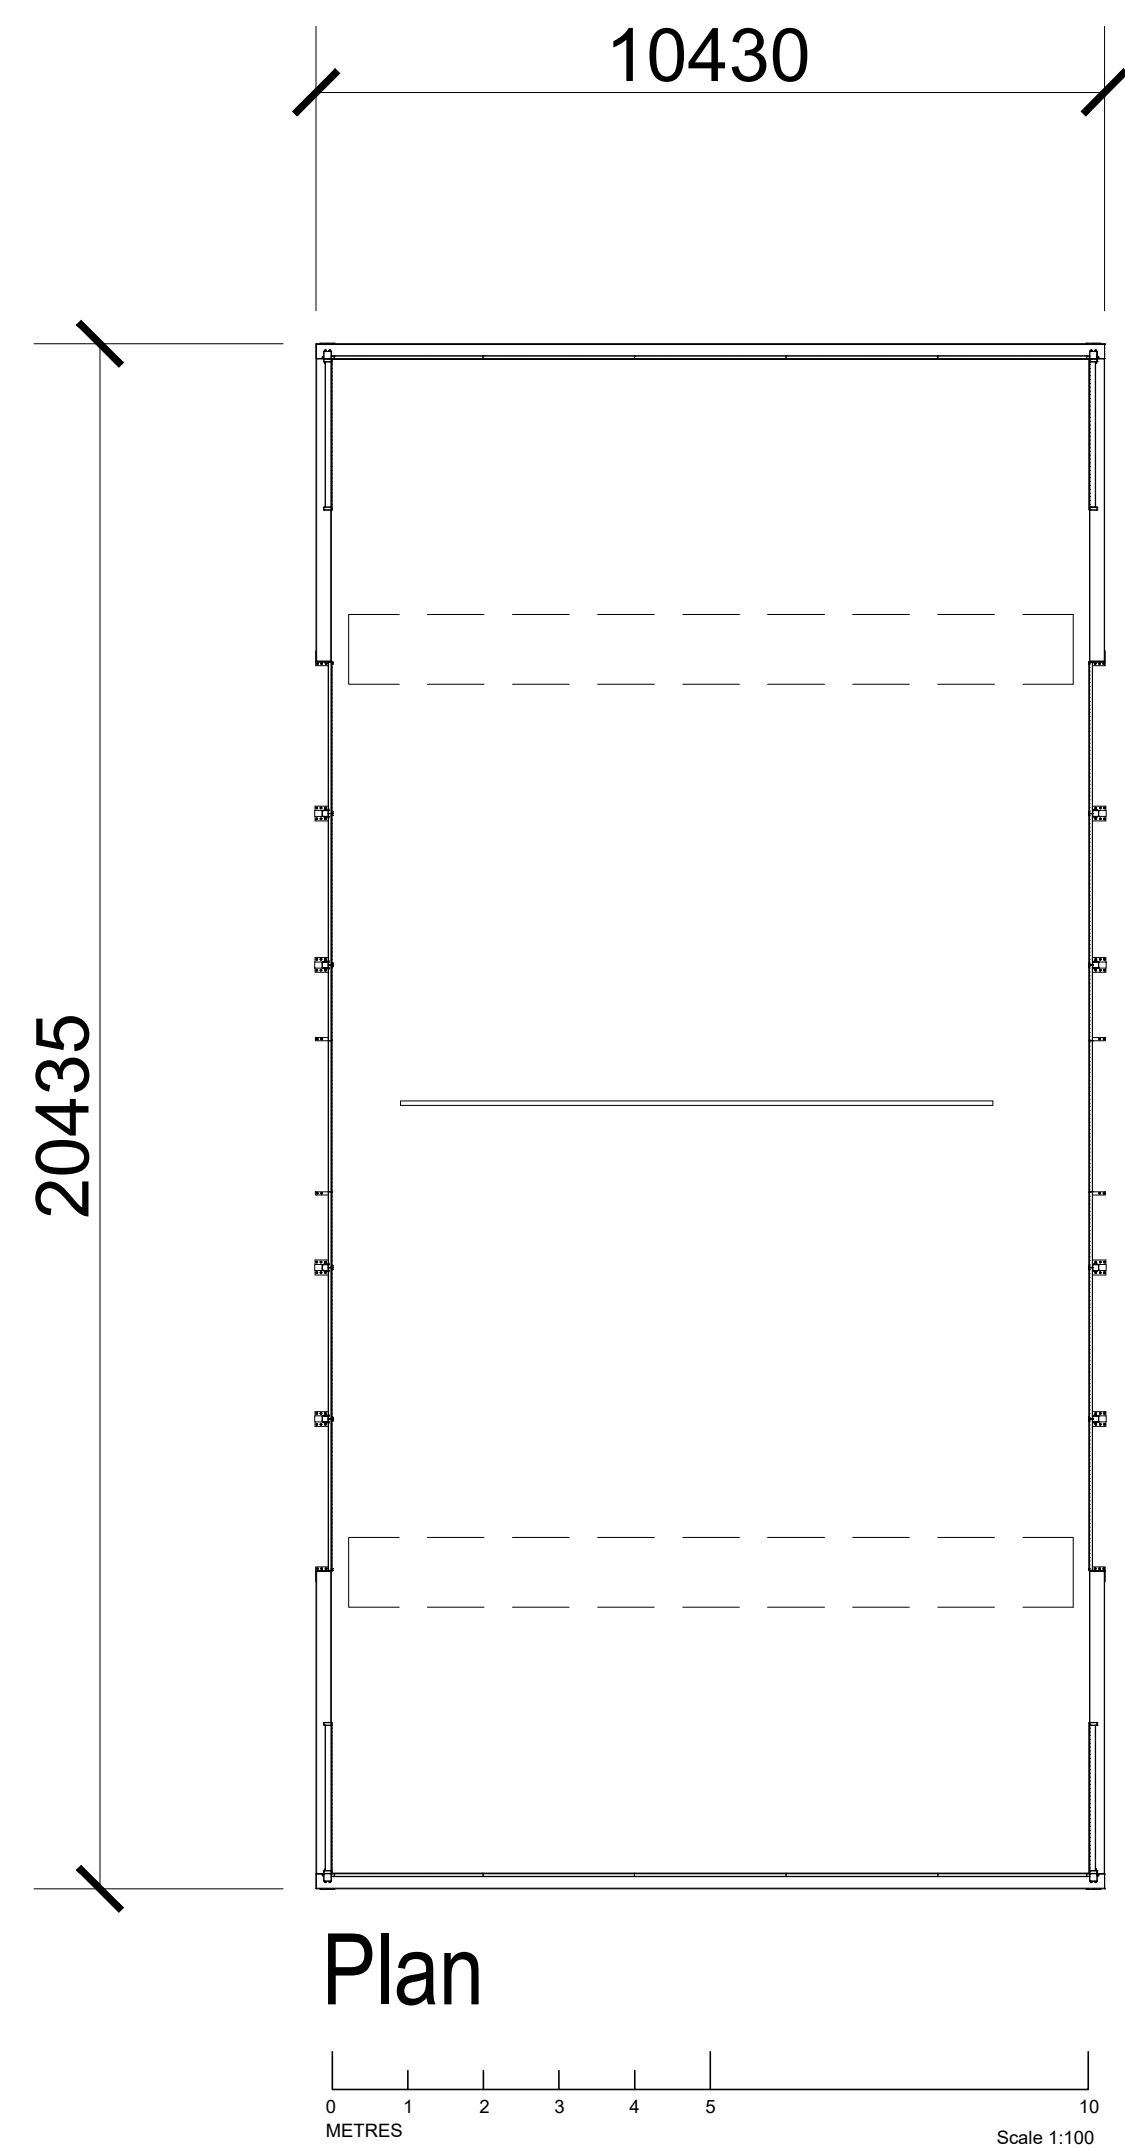

goodchild architects

Lancing Manor Leisure Centre
Manor Rd, West Sussex,
BN15 0RW
-New Paddle Courts

Typical Paddle Court Layouts

Dwg : 132 P 03 Rev .

Scale 1:100 @A1 Unless stated otherwise

Date: August 2026