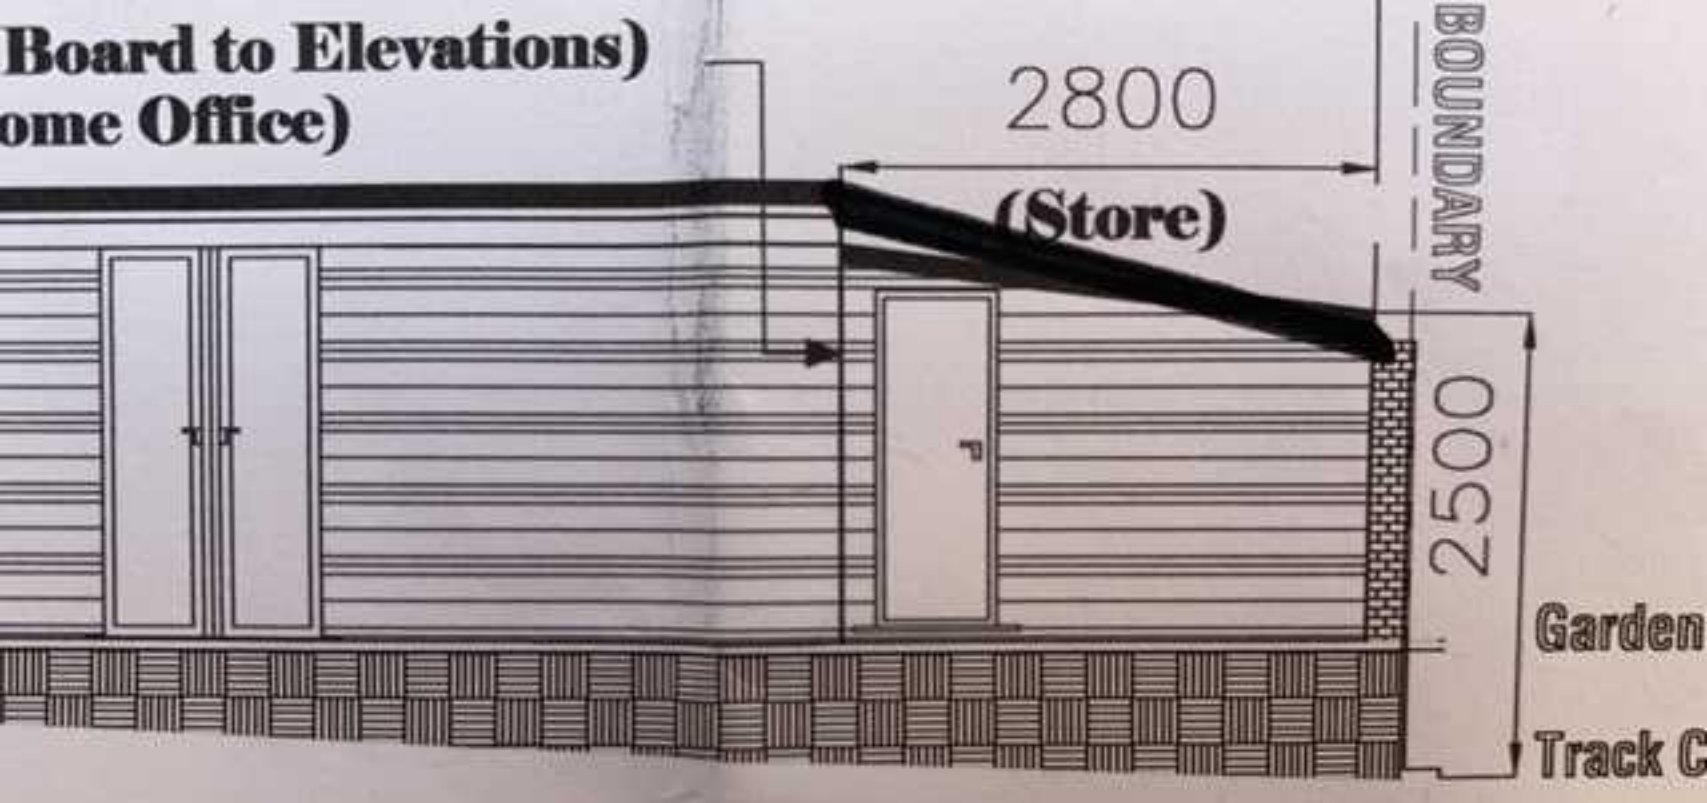

Board to Elevations)
ome Office)
2800
(Store)
BOUNDARY
2500
Garden
Track C

ation