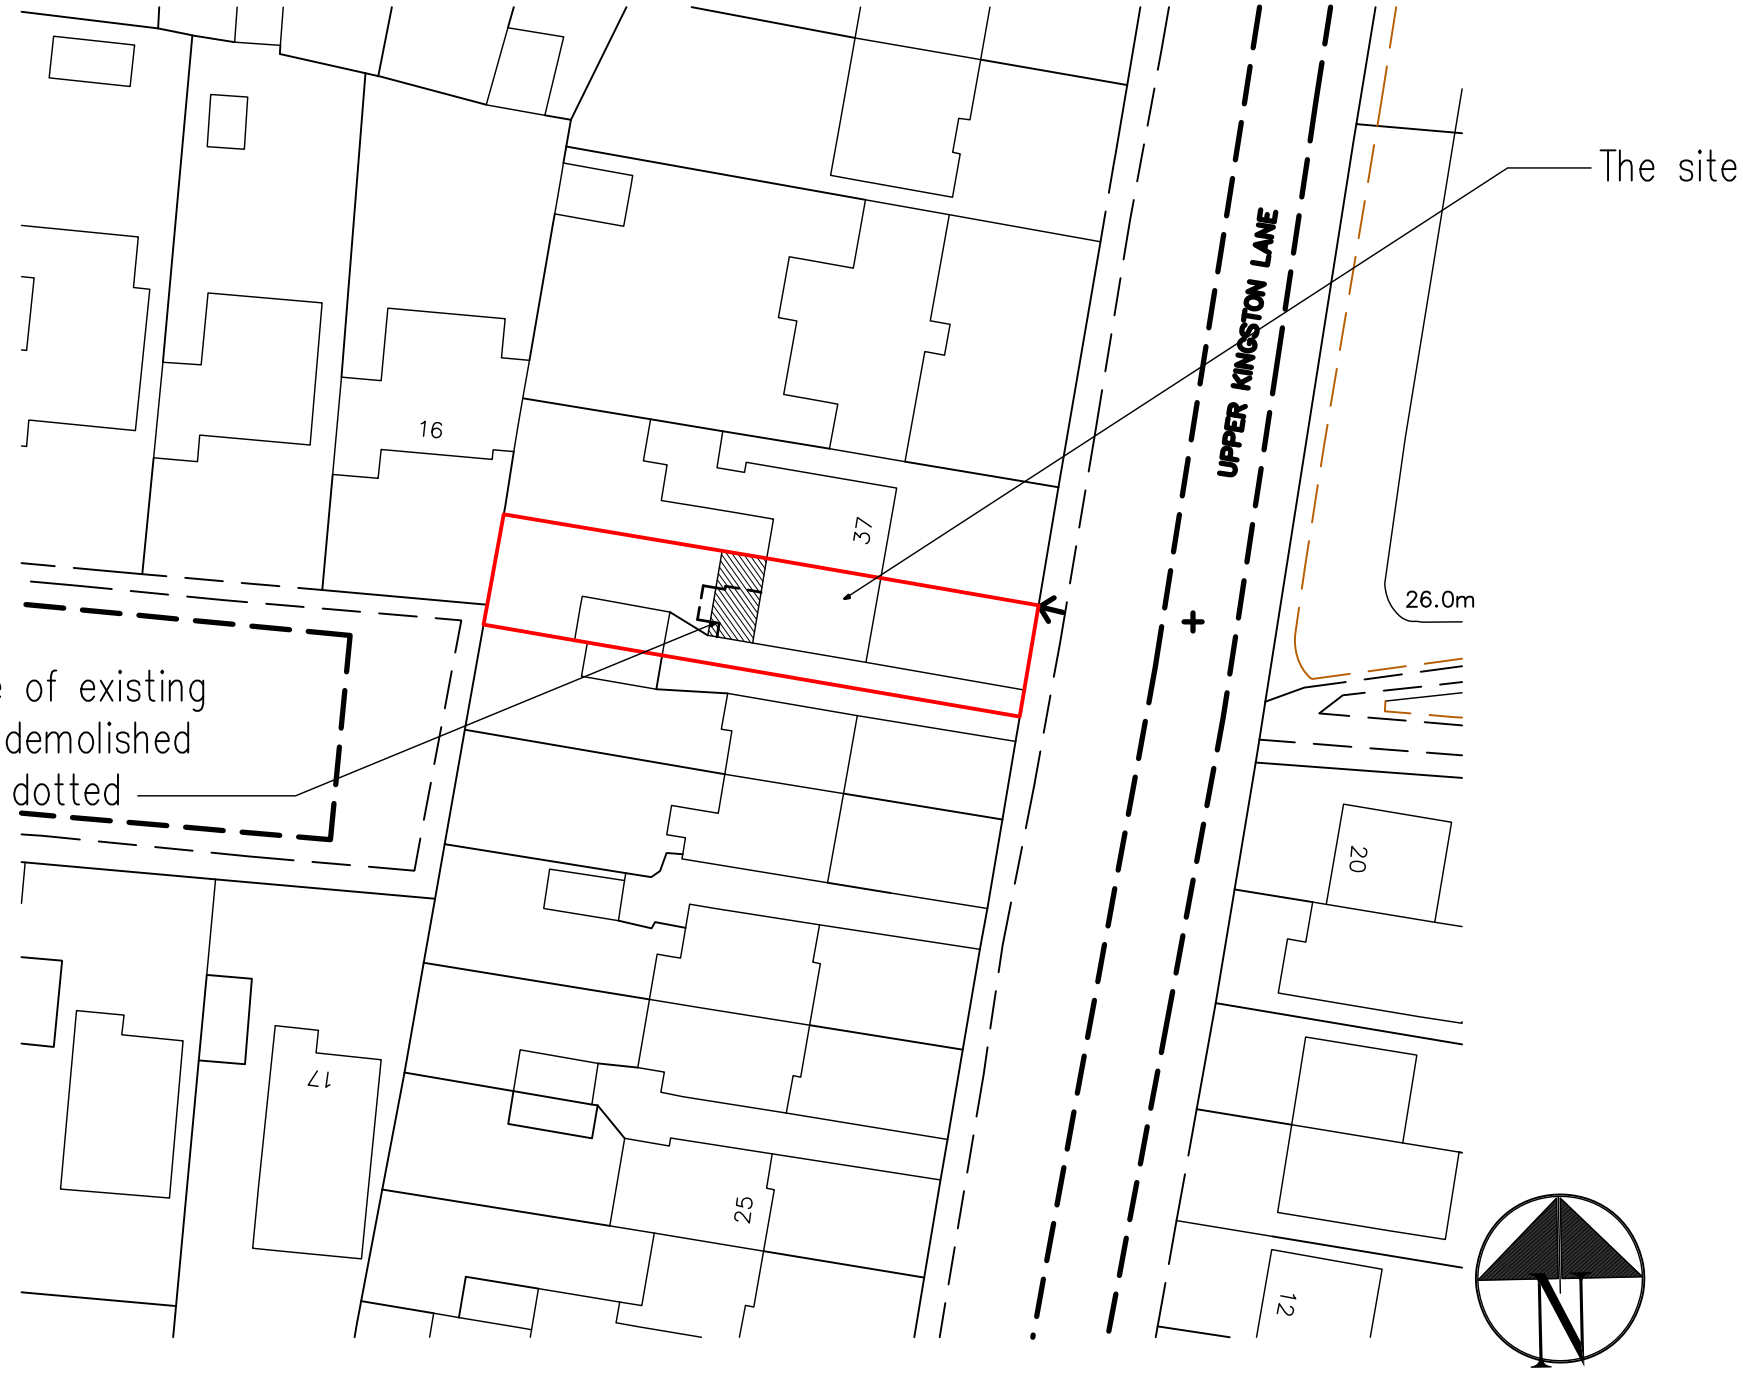

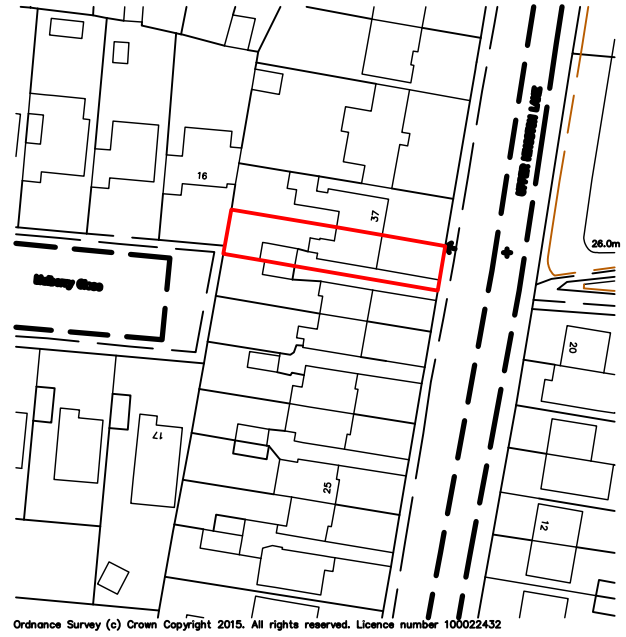

Ordnance Survey (c) Crown Copyright 2015. All rights reserved. Licence number 100022432

Location Plan
1:1250

Block Plan
1:500

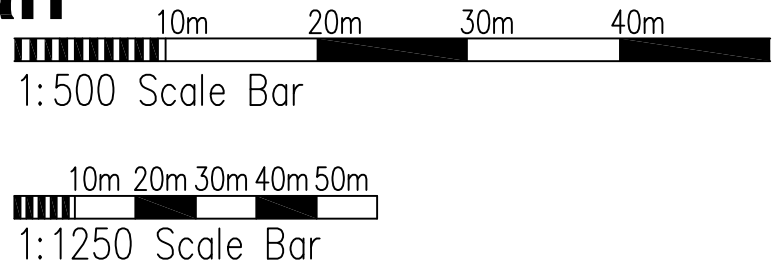

Copyright of:
RJA Planning & Building Consultants Ltd.
1st Floor, 10 High Street
Shoreham-By-Sea
West Sussex
BN43 5DA

Tel: 01273 467297
Mob: 07971375739
Email: rex@rjapbc.co.uk

Project:
35 Upper Kingston Lane
Shoreham-By-Sea

Title:
Block & Location Plans

Client:
Mr Render & Ms Marshall

Scale:
1:500, 1:1250

Date: 09.11.15

Drawn:

Drg. No. 19743-Loc

Rev'n B