This drawing is the copyright of Alcove Architecture Ltd
All dimensions must be checked on site prior to construction
Do not scale this drawing except for Planning Application purposes
Contractor to undertake work in full compliance with statutory requirements

Rev	Amendments	Date

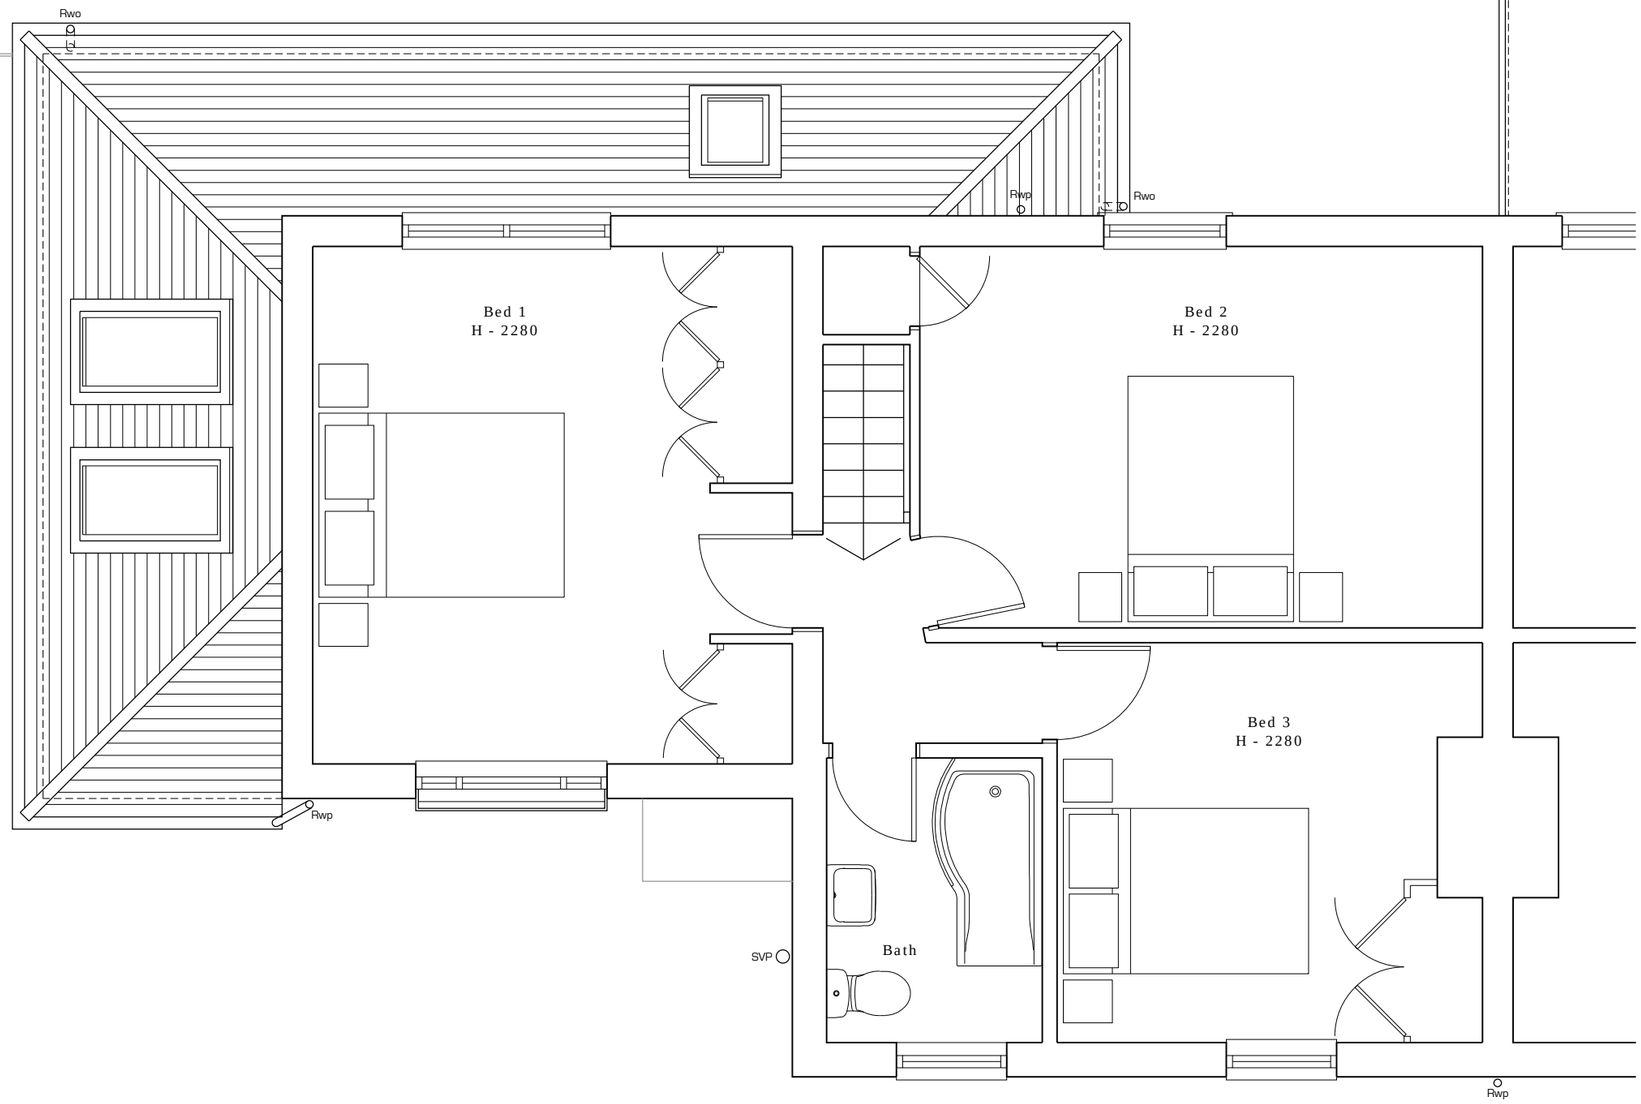

N

0m 1m

Notes:
Ordnance Survey provided by Messrs Mapserve
Landscape and furniture shown indicatively

ALCOVE architecture
25a New Broadway Worthing Sussex BN11 4HP
T: 01903 608448 W: alcovearchitecture.co.uk

Project
1 Hill Farm Cottage
Upper Kingston Lane
Southwick
BN42 4YN

Drawing Title
First Floor Plan as Existing

Status
Information

Scale	Drawn By	Date
1:50@A3	JE	Aug 20
Project No.	Drawing No.	Revision
20137	P006	

Alcove Architecture Ltd - Registered No. 8543375