Advertisement Consent

A1. Applicant Details

DUR DISTRICT COUNCIL
PLANNING DIVISION
PLAN No. Ad057807
DATE RECEIVED 18 SEP 2007

Organisation	Somerfield Stores Ltd.		
	Title	**Forename**	**Surname**
Name			

A1.1 Address Details

Name or flat number	
Property number or name	Somerfield House
Street	Whitchurch Lane
Locality	
Town	Bristol
County	
Postal Town	
Postcode	BS14 0TJ

A1.2 Communication Details

	Nat Code	**Extn No.**
Telephone No.		
Daytime Telephone No.		
Fax No.		
Email Address		
DX Number		

A2. Agent Details

Organisation	CDA		
	Title	**Forename**	**Surname**
Name	Mr	Paul	Davies

A2.1 Address Details

Name or flat number	
Property number or name	86
Street	King Street
Locality	
Town	Manchester
County	
Postal Town	
Postcode	M2 4WQ

A2.2 Communication Details

	Telephone No.	**Extn No.**
Telephone No.		
Daytime Telephone No.	01618349109	
Fax No.		
Email Address	pdavies@cda-man.co.uk	
DX Number		

1. Site Address Details

1.1 Address Details

Name or flat number	Somerfield Stores Ltd
Property number or name	28-32
Street	Queens Parade
Locality	North Road
Town	LANCING
County	West Sussex
Postal Town	
Postcode	BN15 9BA
UPRN	00
Location	

2. Description of the Proposed Advertisement(s)

Development Description

New double sided, internally illuminated projecting sign & alteration of existing panel signs (2 no.)

3. Existing Uses

Current use of land or building

Supermarket

4. Interest

Has the Applicant an Interest in the land?	X Yes _ No
If No, has the permission of the owner or any other person entitled to give permission for the proposed advert display been obtained?	X Yes _ No

5. Illumination

Will any of the proposed adverts be illuminated?	X Yes _ No
If Yes State the type of Illumination	X **Internal** _ **External** _ **Floodlight**

Will the illumination be static or intermittent?

_ Halo
X Static
_ Intermittent

Please specify the maximum amount of illumination

1000
Candelas/m2

6. Period of Consent

Period for which Consent is sought

_ 1
_ 2
_ 3
_ 4
X 5

7. Additional Information

Any additional information which the applicant considers relevant to the determination of the application

Signature **Electronically submitted; no signature required.**

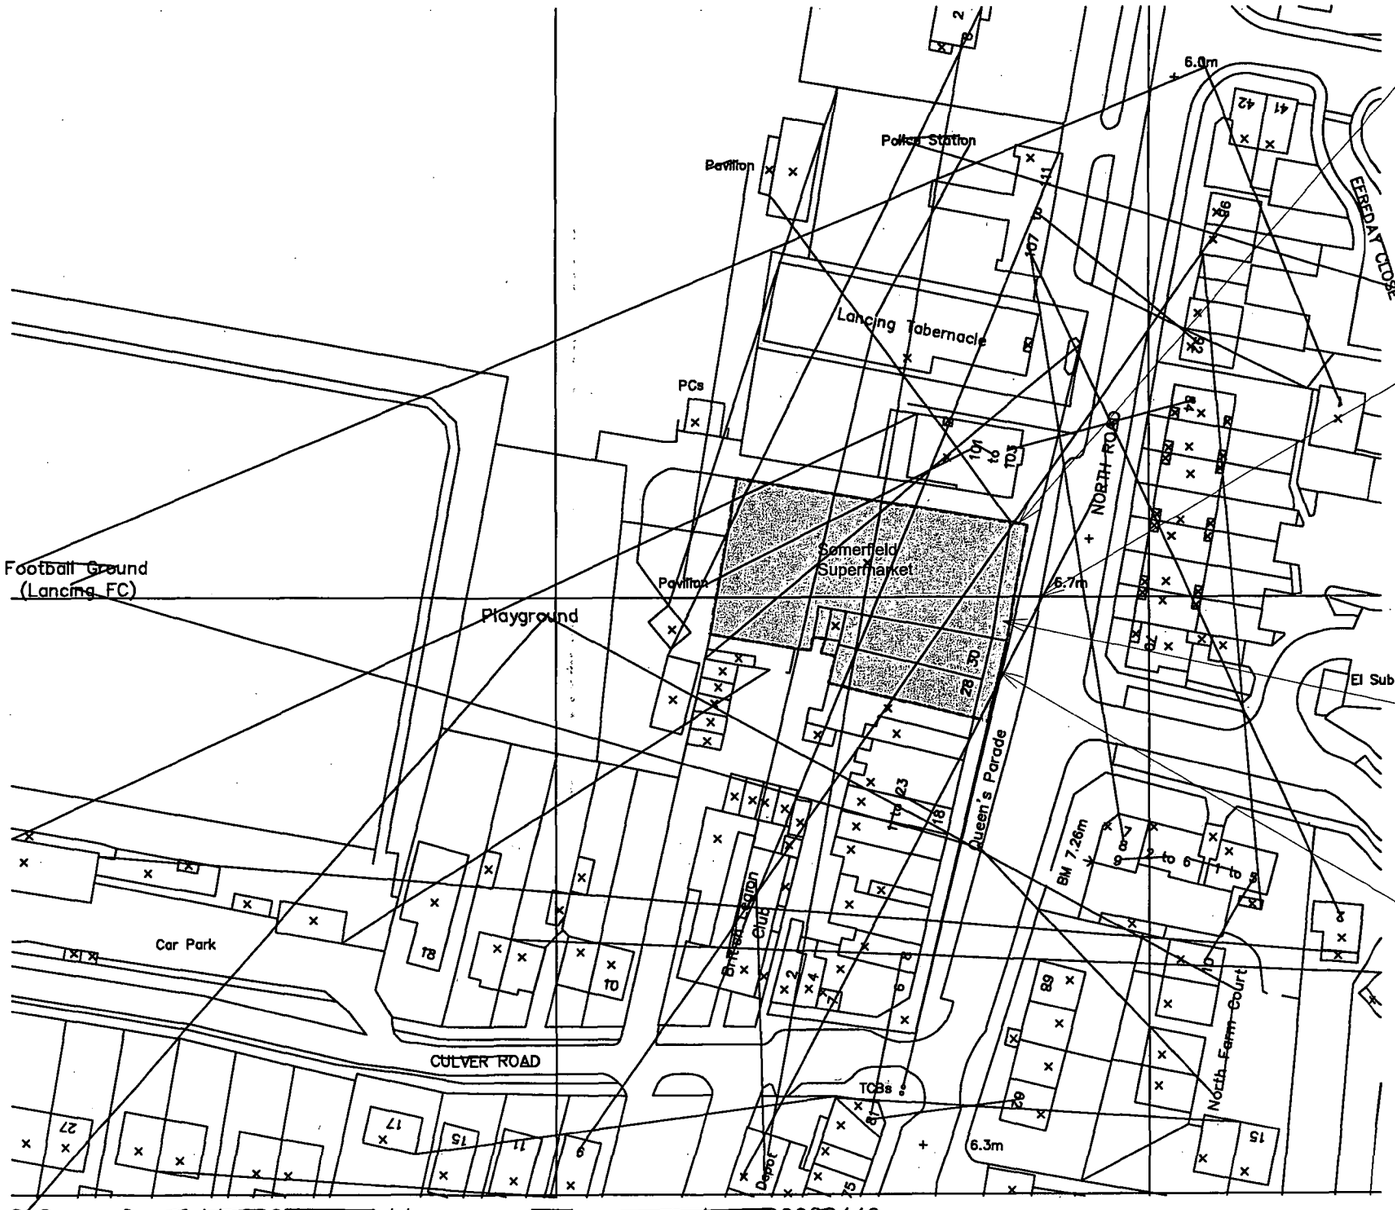

? Crown Copyright 2007. All rights reserved. Licence number 100020449

Reproduced from plan data at 1:1250 scale by permis: of Ordnance Survey® on behalf of The Controller of H Majesty's Stationery Office. © Crown copyright. All rigt reserved. Licence number AR 100010679.



North Elevation

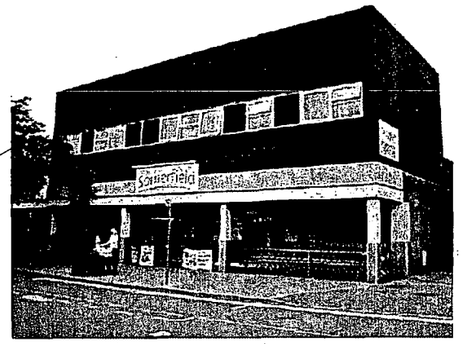

East Elevation



Shopfront Entrance/Exit

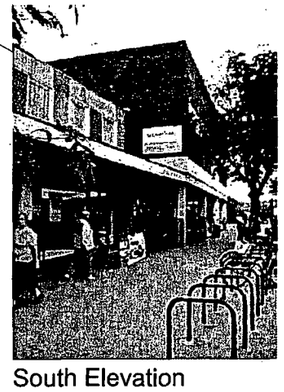

South Elevation

ADUR DISTRICT COUNCIL
PLANNING DIVISION
PLAN No. Ad0071867
DATE RECEIVED 18 SEP 2007

DO NOT SCALE DRAWING DO NOT INTERROGATE CAD BASE DRAWING
© COMPREHENSIVE DESIGN ARCHITECTS - ALL RIGHTS RESERVED

Rev No	Date	Description	dwn	chkd

COMPREHENSIVE DESIGN ARCHITECTS
86 KING STREET MANCHESTER M2 4WQ
T 0161 834 9109 F 0161 839 8923 E arch@cda-man.co.uk

client
Somerfield

project
SOMERFIELD REFIT
LANCING

drawing
LOCATION PLAN

date	scale	drawn	checked
03/09/07	1:1000@A3	DT	PD

status
PRELIMINARY

job no	dwg no	revision
M0751	01	

Reproduced from plan data at 1:1250 scale by permission of Ordnance Survey® on behalf of The Controller of Her Majesty's Stationery Office. © Crown copyright. All rights reserved. Licence number AR 100010679.

1: Existing Somerfield fascia sign (1 no.) to remain, but with yellow fascia resprayed - White.

2: New 'Somerfield' 900x600 double sided internally-illuminated projecting sign to be installed on the front elevation.

3: 2no. existing side elevation signs to be resprayed and new graphics applied.

4: Respray existing Yellow entrance/exit doors, Grey - RAL 9007. Remaining existing shopfronts to be retained as White finish.

ADUR DISTRICT COUNCIL
DO NOT SCALE DRAWING. DO NOT INTERROGATE CAD BASE DRAWING
© COMPREHENSIVE DESIGN ARCHITECTS LTD. ALL RIGHTS RESERVED

PLAN No.	A/0/0578/07
DATE	18 SEP 2007

Rev No	Date	Description	dwn	chkd

COMPREHENSIVE DESIGN ARCHITECTS
86 KING STREET, MANCHESTER M2 4WQ
T 0161 834 9109 F 0161 839 8923 E arch@cda-man.co.uk

client
Somerfield

project
SOMERFIELD REFIT
LANCING

drawing
PROPOSED SITE PLAN

date	scale	drawn	checked
03/09/07	1:500@A3	DT	PD

status
PRELIMINARY

job no	dwg no	revision
M0751	02	

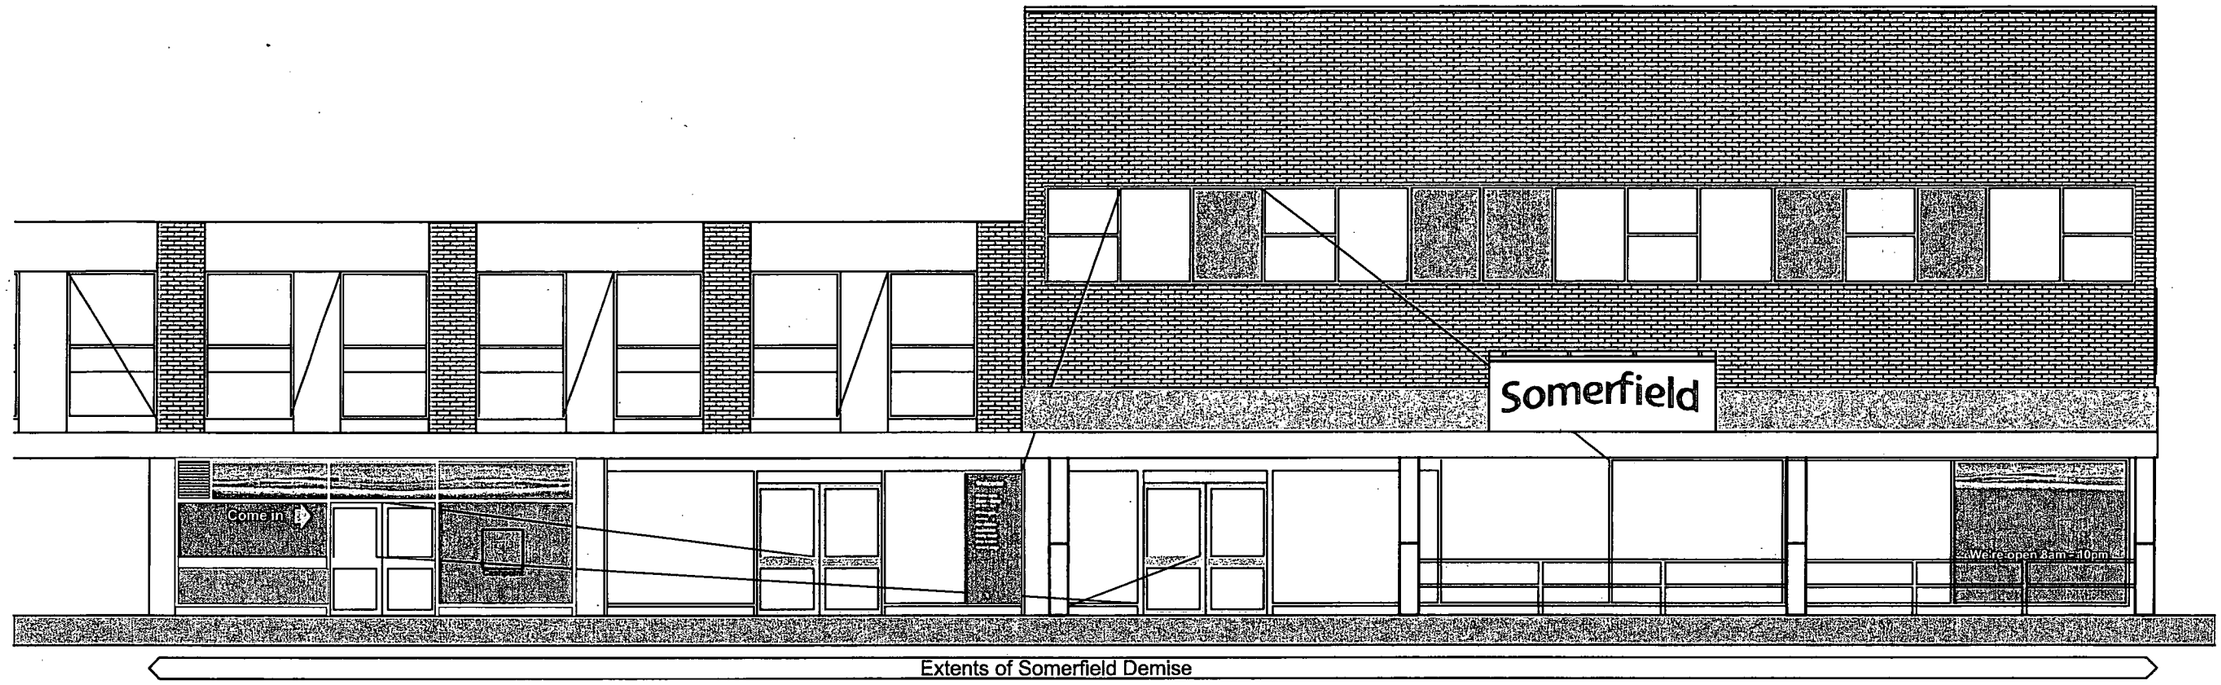

Existing East Elevation
(Queens Parade)

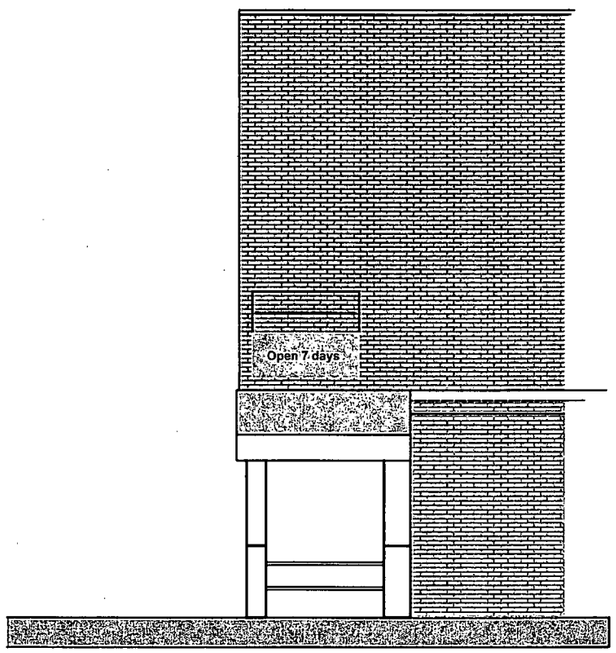

Existing North Elevation

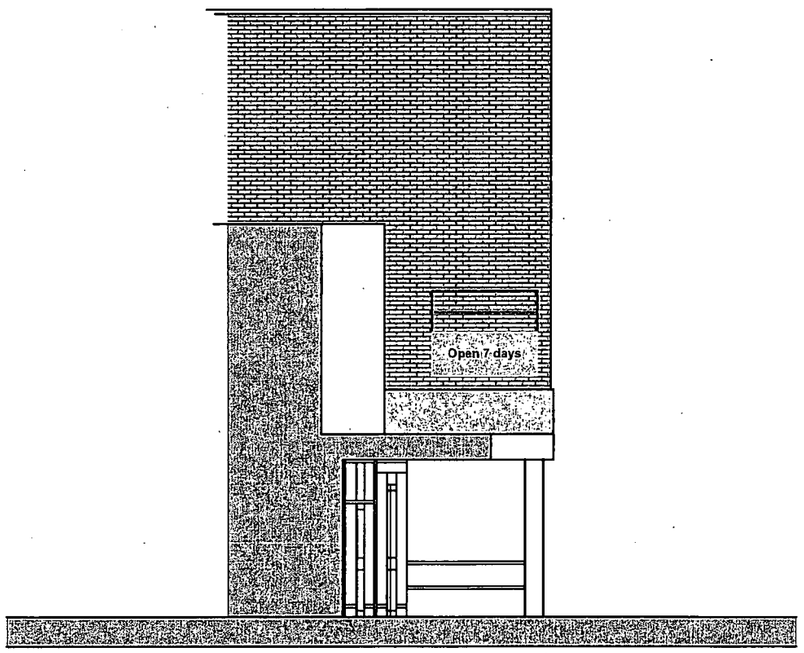

Existing South Section/Elevation

DO NOT SCALE DRAWING DO NOT INTERROGATE CAD BASE DRAWING
© COMPREHENSIVE DESIGN ARCHITECTS ALL RIGHTS RESERVED

ADUR DISTRICT COUNCIL
PLANNING DIVISION
PLAN No. Arc0578/07
DATE 18 SEP 2007

Rev No	Date	Description	dwn	chkd

COMPREHENSIVE DESIGN ARCHITECTS
86 KING STREET MANCHESTER M2 4WQ
T 0161 834 9109 F 0161 839 8923 E arch@cda-man.co.uk

client
Somerfield

project
SOMERFIELD REFIT
LANCING

drawing
EXISTING ELEVATIONS

date	scale	drawn	checked
04/09/07	1:100@A3	DT	PD

status
PRELIMINARY

job no	dwg no	revision
M0751	03	

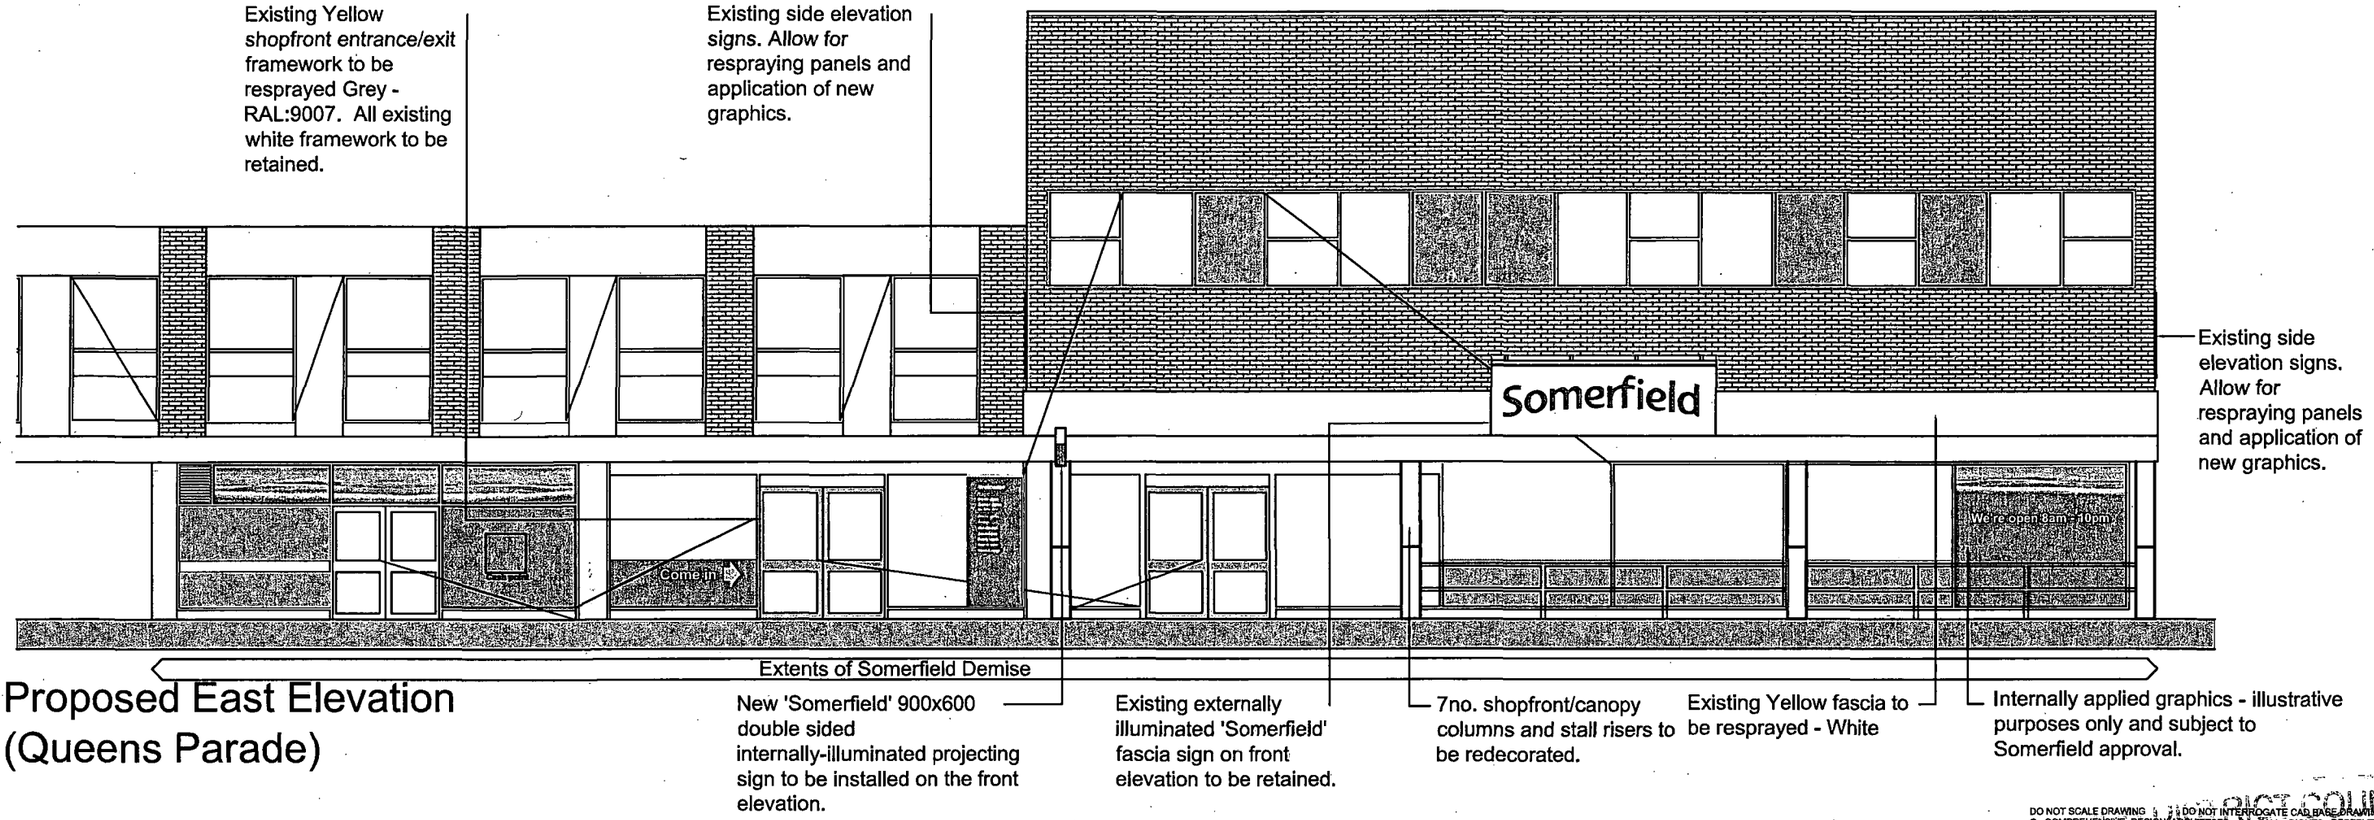

Proposed East Elevation (Queens Parade)

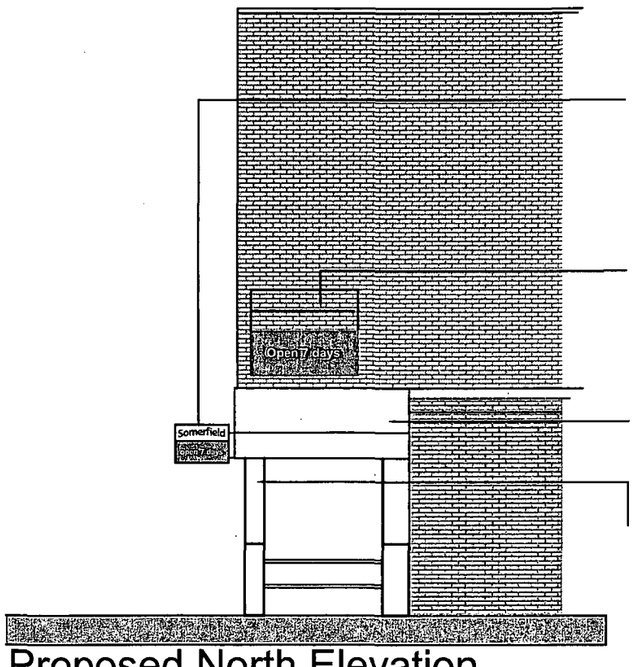

New 'Somerfield' 900x600 double sided internally-illuminated projecting sign to be installed on the front elevation.

Existing side elevation signs. Allow for respraying panels and application of new graphics.

Existing Yellow fascia to be resprayed - White

7no. shopfront/canopy columns and stall risers to be redecorated.

Proposed North Elevation

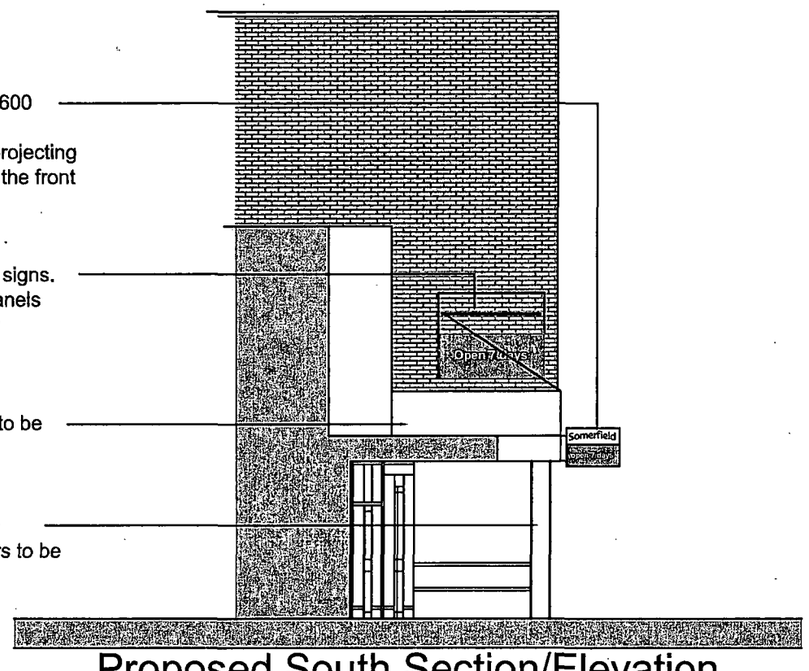

Proposed South Section/Elevation

DO NOT SCALE DRAWING DO NOT INTERROGATE CAD BASE DRAWING
© COMPREHENSIVE DESIGN ARCHITECTS ALL RIGHTS RESERVED

DISTRICT COUNCIL
PLANNING DIVISION
PLAN No. Ad057867
DATE 18 SEP 2007

Rev No	Date	Description

COMPREHENSIVE DESIGN ARCHITECTS
86 KING STREET MANCHESTER M2 4WQ
T 0161 834 9109 F 0161 839 8923 E arch@cda-man.co.uk

client
Somerfield

project
SOMERFIELD REFIT LANCING

drawing
PROPOSED ELEVATIONS

date	scale	drawn	checked
04/09/07	1:100@A3	DT	PD

status
PRELIMINARY

job no	dwg no	revision
M0751	04	