ADUR
DISTRICT COUNCIL



Town and Country Planning Act 1990
Householder Planning Application

Use this form to apply for planning permission to extend or alter your house or flat, to build a garage or other structure on your property or to create access for a vehicle onto a classified road (please read note 9).

Please read the notes before you fill in this form.

1 Please give the address of the property to be altered or extended

2 Overhill
Southwick
Sussex

ADUR DISTRICT COUNCIL
PLANNING DIVISION

PLAN No.	A06508/07
DATE RECEIVED	21 SEP 2007

2 Type of property

Other

3 Please describe the development you are applying for.

Single Storey Side Extension

4 Applicant (in block capitals)

Name

Spinks

Address

9 Petworth House
Davigdor Road
HOVE
BN3 1WG
EAST SUSSEX

Telephone

Fax

Email

Agent (if any)

Full Name

Insite Planning Ltd

Address

5 Beechwood Avenue
Brighton
BN1 8ED

Telephone

01273 558118

Fax

Email

insiteplanning@yahoo.co.uk

5 Please enclose four copies of this form and four sets of plans.
Please number your plans and write the numbers and scales against the titles here.

	Plan Number	Scale
Location Plan	1184/1169A	1:1250
Block Plan	1184/1169A	1:500
Floor Plan	1184/1168 and 1184/1169A	1:50
Elevations	1184/1168 and 1184/1169A	1:100
Other		

6 Will the development involve cutting down any trees? No
If "Yes", please show these clearly on the block plan.

7 Will the development (including any new or altered access) affect a public footpath or any other public right of way? No

8 Does this application require a fee? Yes
(See note 3)

If "No", please choose the option that applies
(See note 3)

If "Yes", please state the fee enclosed £ 135.00
(See note 4)

Signature: **Date:**

Please print your name:

Certificate under Article 7 of the Town and Country Planning (General Development Procedure) Order 1995

If anyone else owns the land or part of it, you must fill in Certificate B, which you can get from the Planning Section. You must also tell the owner of the land about this application by serving a notice on them. If you own all of the land, you must fill in Certificate A below.

Certificate A

I confirm that:

- Nobody except the applicant was an owner of any part of the land involved at the beginning of the period of 21 days before the date of this application; and

- none of the land this application relates to is an agricultural holding or part of an agricultural holding.

Signature: [redacted] **Date:** 19th Sept 2007

Please print your name: Mike Smith

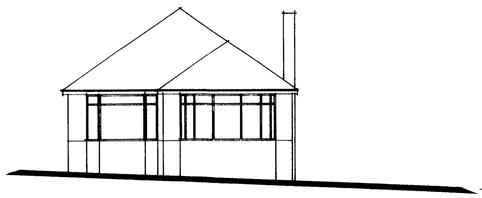

West Elevation

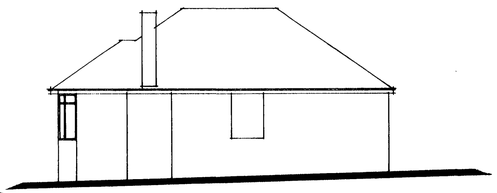

South Elevation

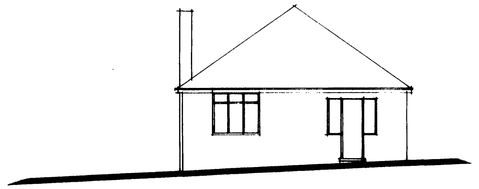

East Elevation

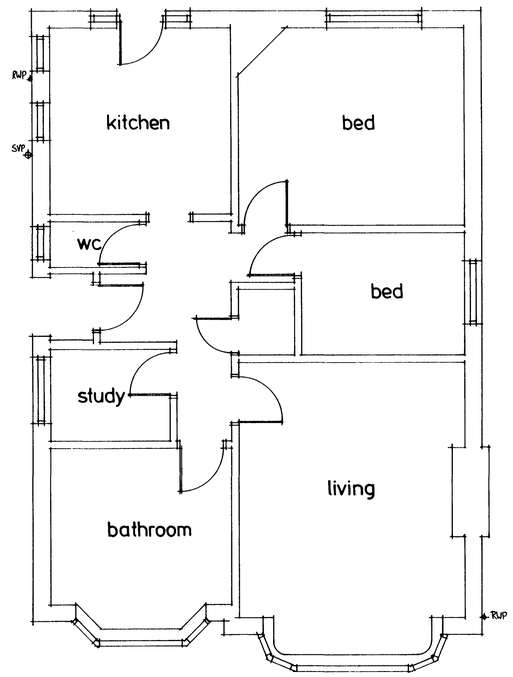

Floor Plan

PLANNING SION

PLAN No. Andosadot

DATE RECEIVED EP 2007

Do not scale from this drawing all dimensions must be checked on site. This drawing is the sole copyright of Insite Planning Ltd.

Insite Planning Ltd
5 Beechwood Avenue
Brighton, East Sussex
BN1 8ED
Tel: 01273 558118

Client:

Job:
2 Overhill
Southwick

Existing Floor Plan
and Elevations

Date: 22.8.07 **Scale:** 1:50, 1:100

Drawing No. 1184/1168

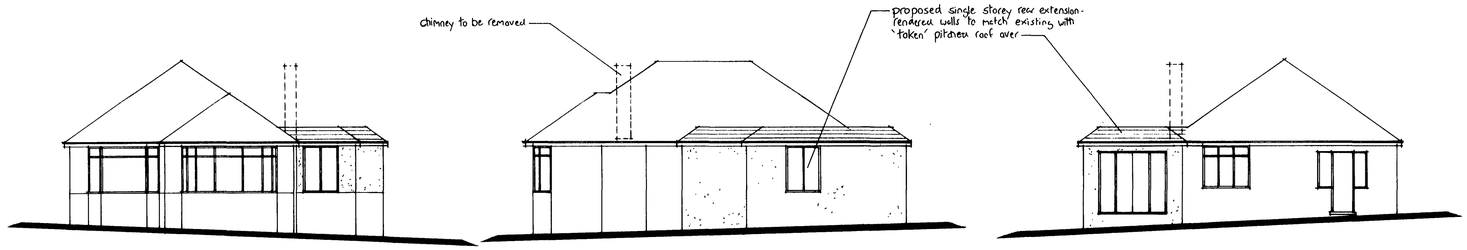

West Elevation

South Elevation

East Elevation

REVISIONS
REV 'A' 12.9.07
1 Extension size enlarged
2 Windows shown (South elevation)
3 Wall to be retained between kitchen and living

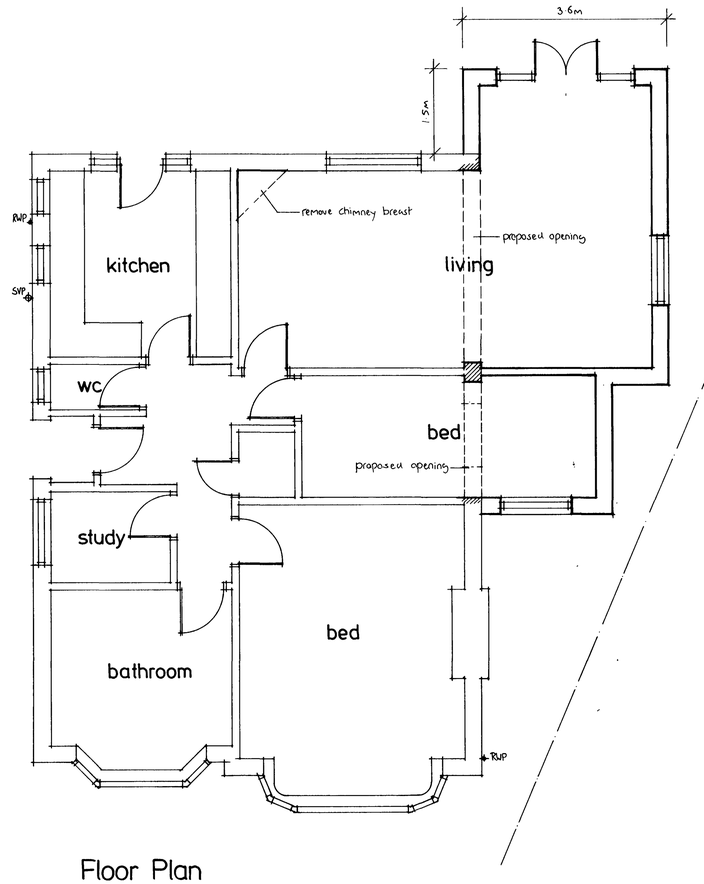

Floor Plan

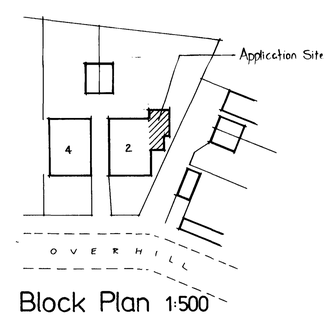

Block Plan 1:500

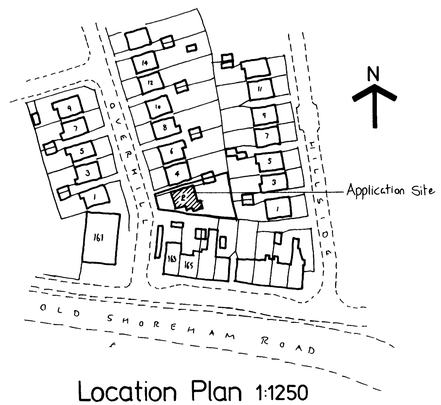

Location Plan 1:1250

PLANNING DIVISION
PLAN No. Andrescobt
DATE RECEIVED 21 SEP 2007

Do not scale from this drawing all dimensions must be checked on site. This drawing is the sole copyright of Insite Planning Ltd.

Insite Planning Ltd
5 Beechwood Avenue
Brighton, East Sussex
BN1 8ED
Tel: 01273 558118

Client:

Job:
2 Overhill
Southwick

Proposed Single Storey Rear Extension

Date: 28.8.07 **Scale:** 1:50, 1:100

Drawing No. 1184/1169 A