£135.00.

ADUR DISTRICT COUNCIL

Adur District Council

Town and Country Planning Act 1990

Office use
App
Date Rc. 4 SEP 2007
Fee

Householder's planning application form

Use this form to apply for planning permission to extend or alter your house or flat, to build a garage or other structure on your property or to create access for a vehicle onto a classified road (please read note 9).

Please read the notes before you fill in this form.

1 Please give the address of the property to be altered or extended.

PEBBLEVIEW, 62 BRIGHTON RD. LANCING BN15 8ET

2 Type of property (please tick)

Detached House	☐	Terraced House	☐	Other (please give details)	☑
Semi-detached House	☐	Flat	☐	MAISONETTE	

3 Please describe the development you are applying for.

AN ADDITIONAL PARKING SPACE IN FORECOURT

4 Applicant (in block capitals)

Full name :	D.A.KNIGHT
Address (including postcode):	
	FLAT 1, PEBBLEVIEW
	62 BRIGHTON RD.
Phone Number:	
Home:	[redacted]
Work:	—
Extension:	—
Fax Number:	—

Agent (if any)

Full name :	
Address (including postcode):	
Phone Number:	
Home:	
Work:	
Extension:	
Fax Number:	

5 Please enclose four copies of this form and four sets of plans.
Please number

	Plan number	Scale
Location plan	(1)	
Block plan	(2)	1/100
Floor plan	—	
Elevations	(3)	1/100
Other		

6 Will the development involve cutting down any trees? Yes ☐ No ☑
If "Yes", please show these clearly on the block plan.

7 Will the development (including any new or altered access affect a public footpath or any other public right of way? Yes ☐ No ☑

8 Does this application require a fee? (See note 3) Yes ☑ No ☐

If "No", please tick the option that applies (See note 3) A ☐ B ☐ C ☐

If "Yes", please state the fee enclosed (See note 4) £ £135.00

Signature: [redacted]	Date:
Please print your name:	D. A. KNIGHT

Certificate under Article 7 of the Town and Country Planning (General Development Procedure) Order 1995

If anyone else owns the land or part of it, you must fill in Certificate B, which you can get from the Planning Section. You must also tell the owner of the land about this application by serving a notice on them. If you own all of the land, you must fill in Certificate A below.

Certificate A

I confirm that:

- Nobody except the applicant was an owner of any part of the land involved at the beginning of the period of 21 days before the date of this application; and
- none of the land this application relates to is an agricultural holding or part of an agricultural holding.

Signature: [redacted]	Date: 20/9/07
Please print your name:	D. A. KNIGHT

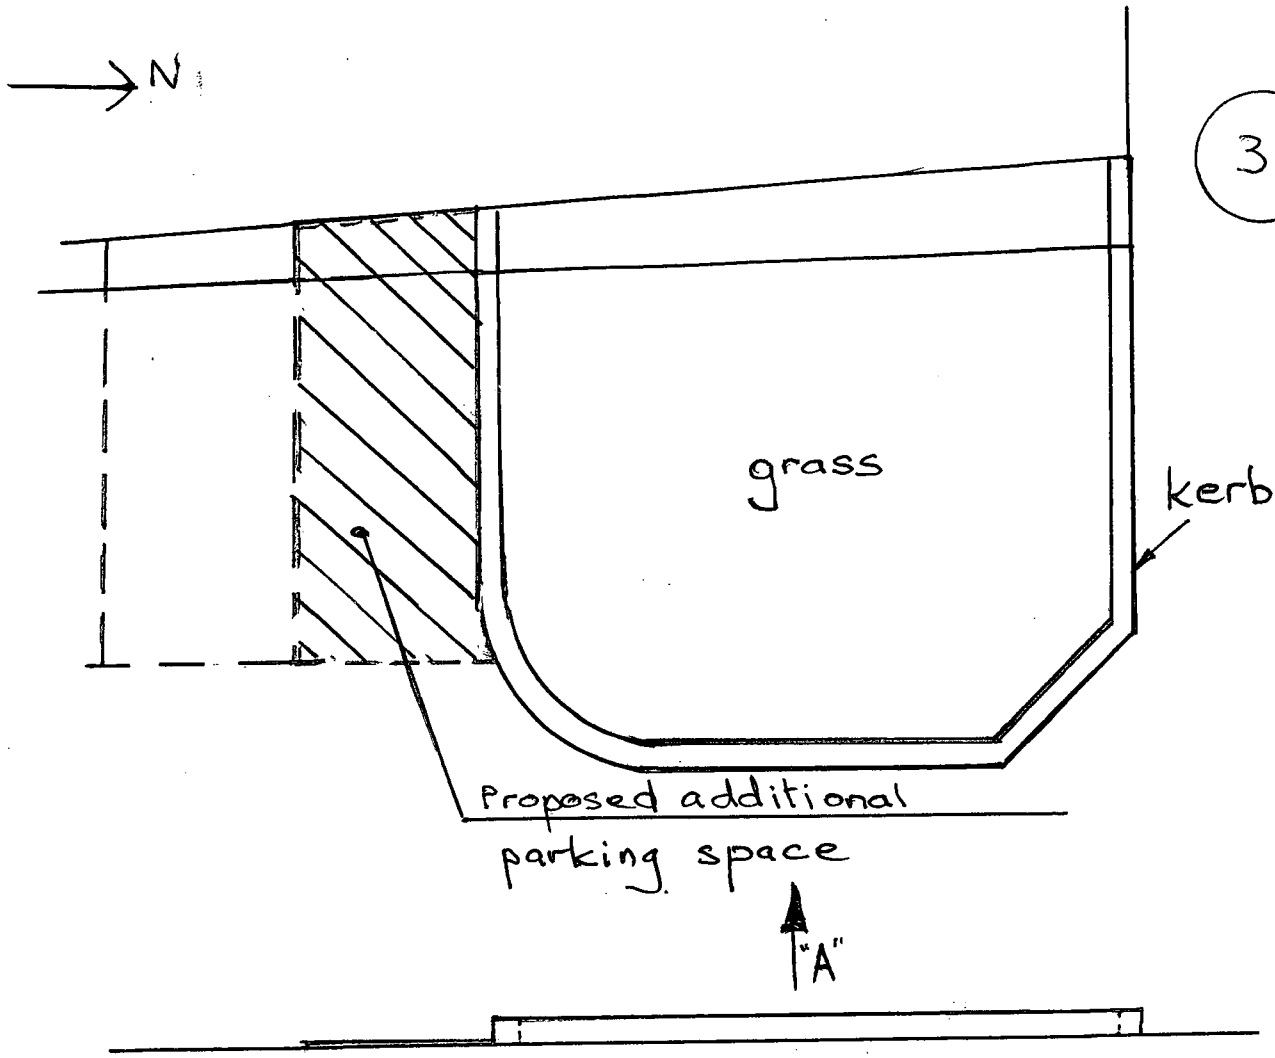

Elevation in direction of "A"

ADUR DISTRICT COUNCIL
PLANNING DIVISION
PLAN No. Ad/0541/07
DATE RECEIVED 24 SEP 2007

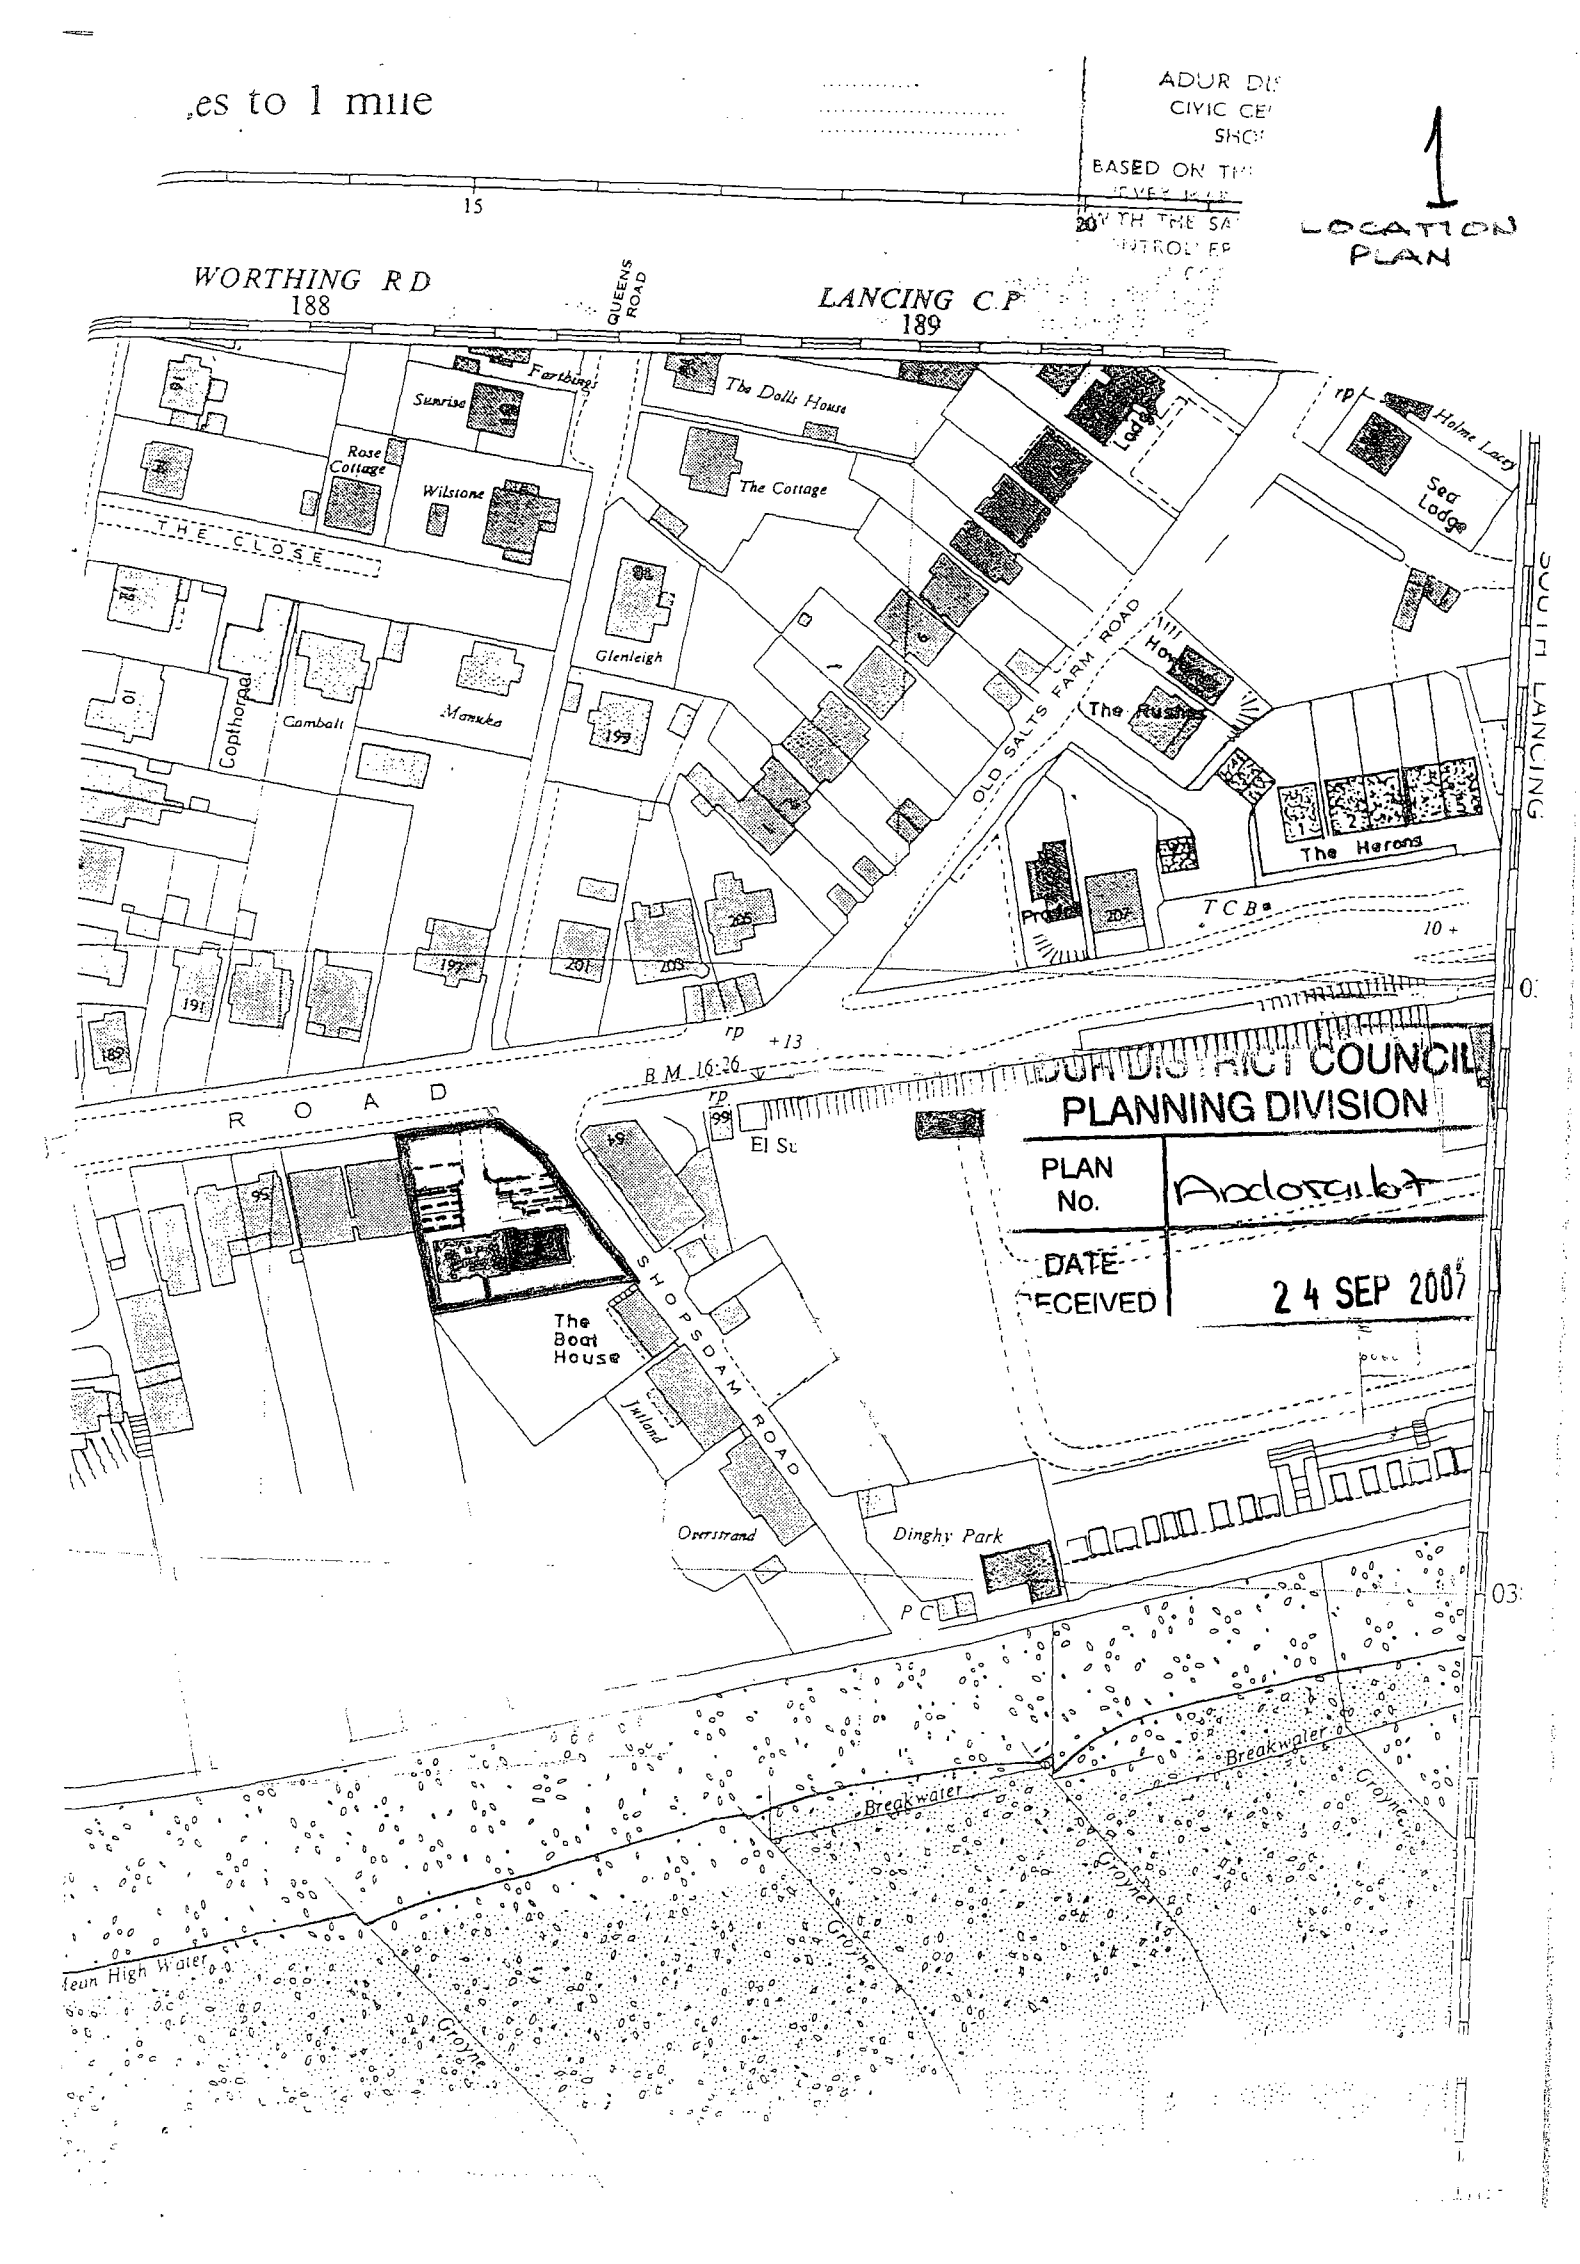

DUR DISTRICT COUNCIL
PLANNING DIVISION
PLAN No. Andorsilot
DATE RECEIVED 24 SEP 2007

SHOPSDAM ROAD

CAR PARKING

FLAT 2

N

Mr & Mrs Knight
FLAT 1
Pebbleview
62 Brighton Rd.
Lancing

ADDITIONAL CAR PARKING

CAR PARKING

M6.20 (APPROX.)

M2.60

Brick Wall

2

BLOCK PLAN
SCALE
1/100

Proposed arrangement of parking spaces.

ADUR DISTRICT COUNCIL
PLANNING DIVISION
PLAN No. Addorsaibt
DATE RECEIVED 24 SEP 2007